

NOTES


© This drawing is protected under copyright and it shall not be reproduced in whole or part without prior express permission.

Do not scale dimensions off this drawing. Check all dimensions on site before fabrication. All discrepancies are to be reported immediately to the Architect.

All materials and workmanship to be in accordance with all current British Standards & Codes of Practice, Statutory Authority and Manufacturer's recommendations & specifications.



THIS DRAWING TO BE READ IN CONJUNCTION WITH DRAWING NO. JP/PL/01

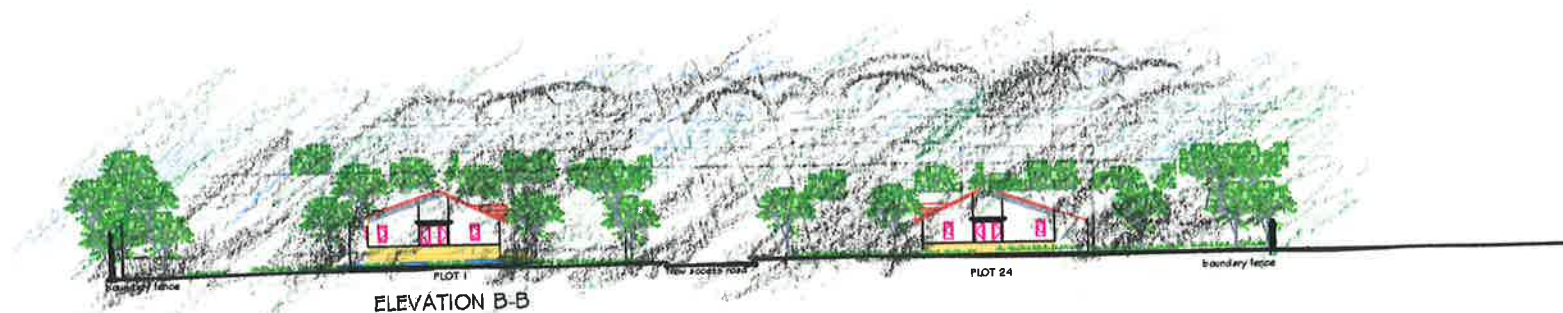

Project:
Proposed Housing at
Green Acres Park Roper's Gate
Gedney Spalding Lincs
PE12 0GA
Title:
Indicative Elevations at
A-A and B-B

Date: March 2024
Scale: 1:500 @ A3

Drawing No: JP/PL/02
Revision: