


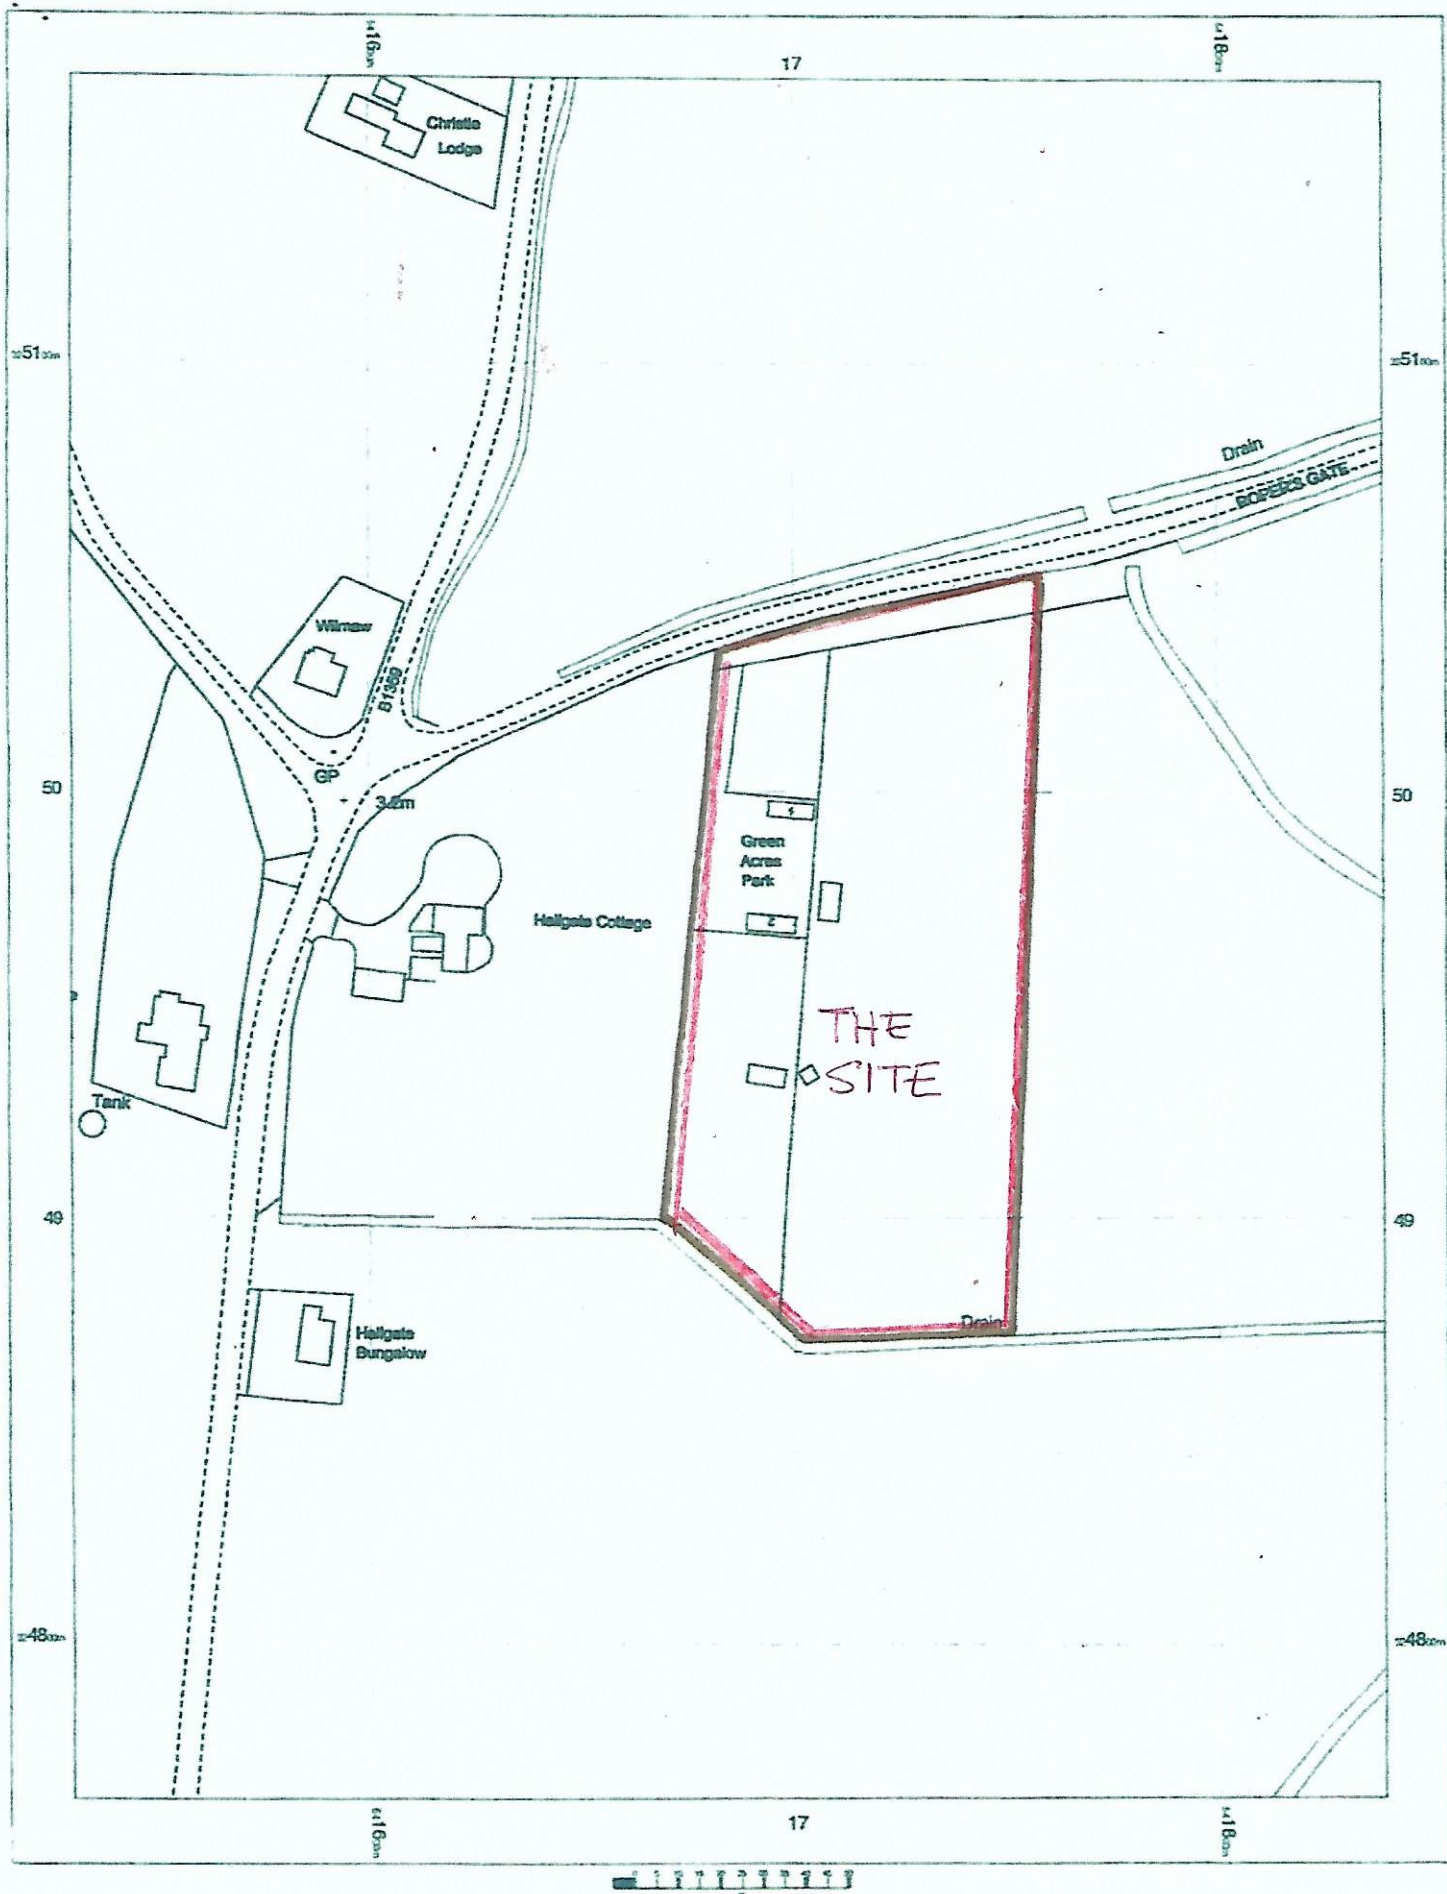

Greenacres
Ropers Gate
Gedney
PE12 0GA

OS MasterMap 1:250/2500/10000 scale
Friday, October 25, 2014, ID: BW1-00751832
www.blackwellmapping.co.uk

1:1250 scale print at A3, Centrex 541684 E 524995 N



BLACKWELL'S
www.blackwellmapping.co.uk
TEL 01865 333 677