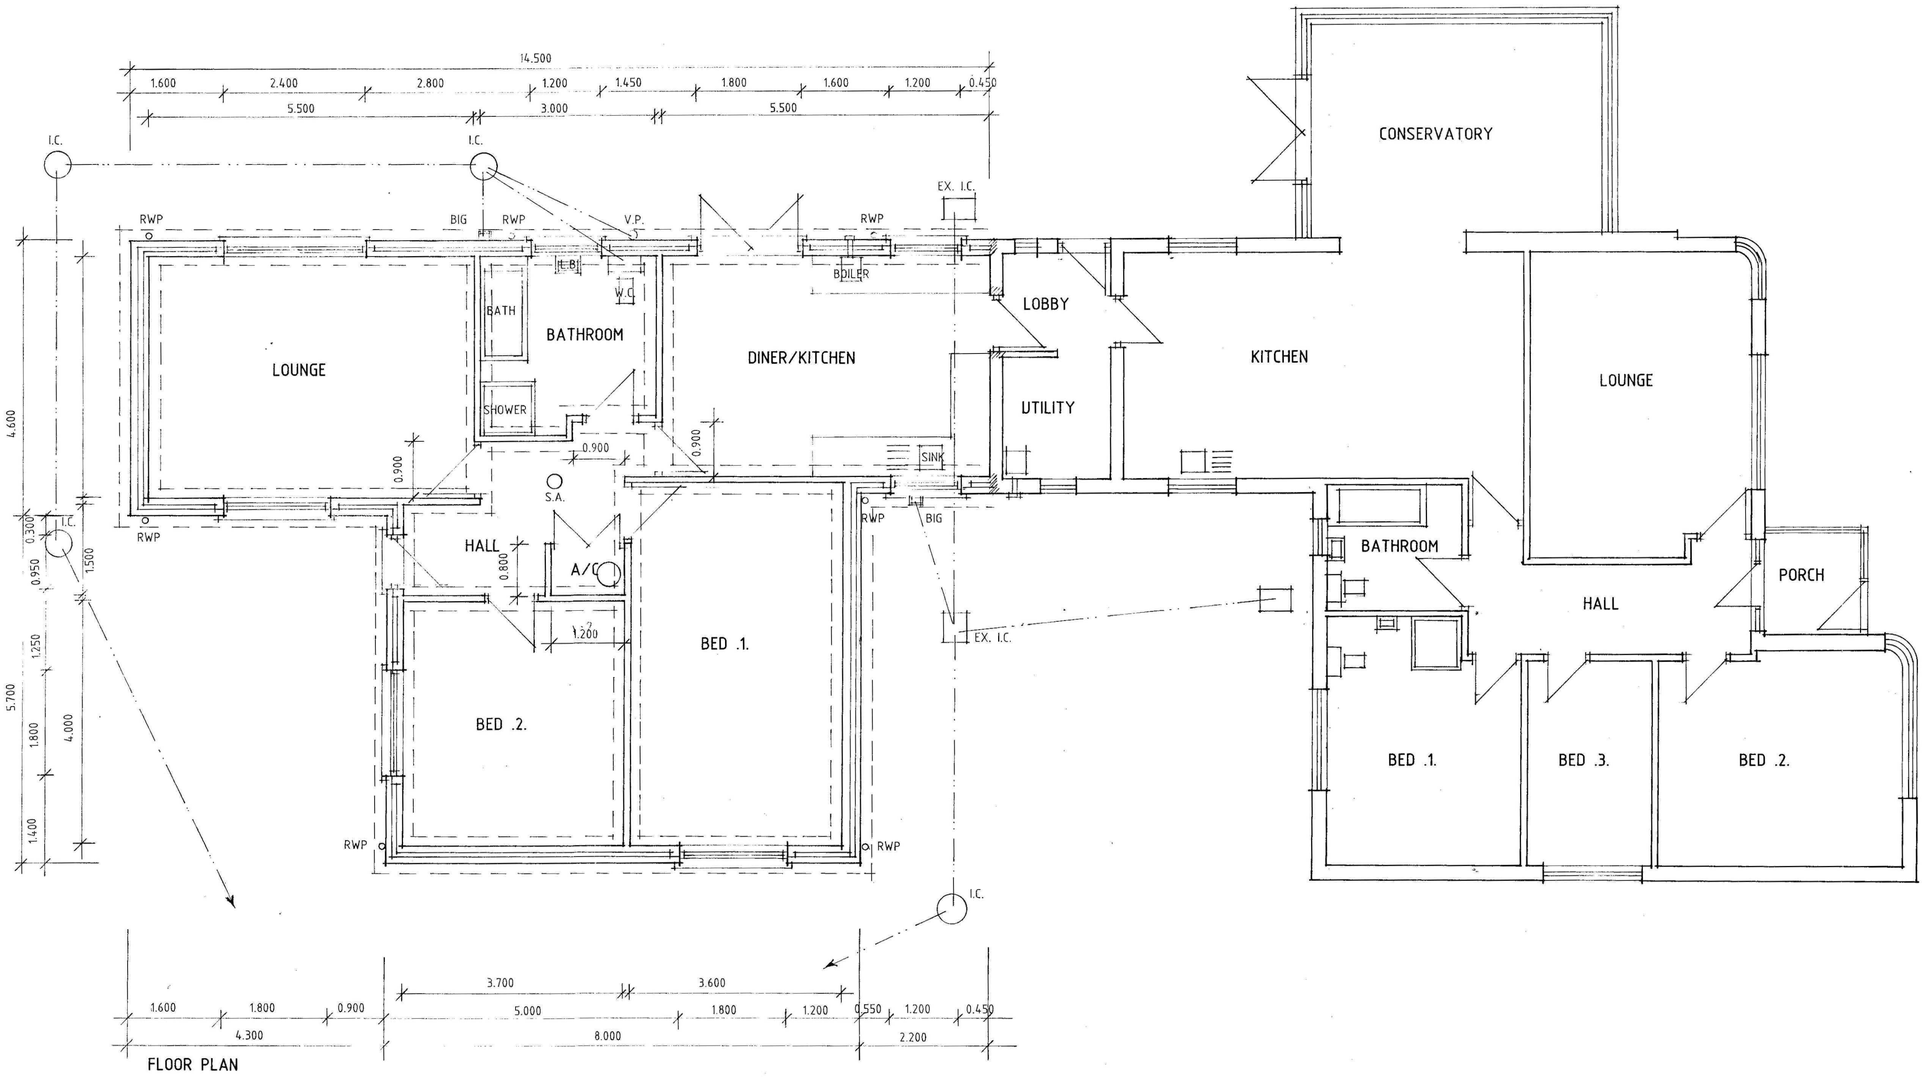


FLOOR PLAN

B - IMF.ADDED - 17.4.15
A - DESIGN ALTS - 5.3.15

Status DESIGN
CONSULTANTS IN ARCHITECTURE & PLANNING

PROPOSED ANNEXE EXTENSION TO SILVERCROFT, RAVENS CLOUGH, HOLBEACH FEN FOR

MR. & MRS. R. COOLE.

PLAN AS PROPOSED

1:50	SD15-009/2
FEB-15	B.GILHAM.

2 Edinburgh Walk, Holbeach,
Spalding, Lincs. PE12 7AP.
Tel: 01406 424343 Fax: 01406 490707