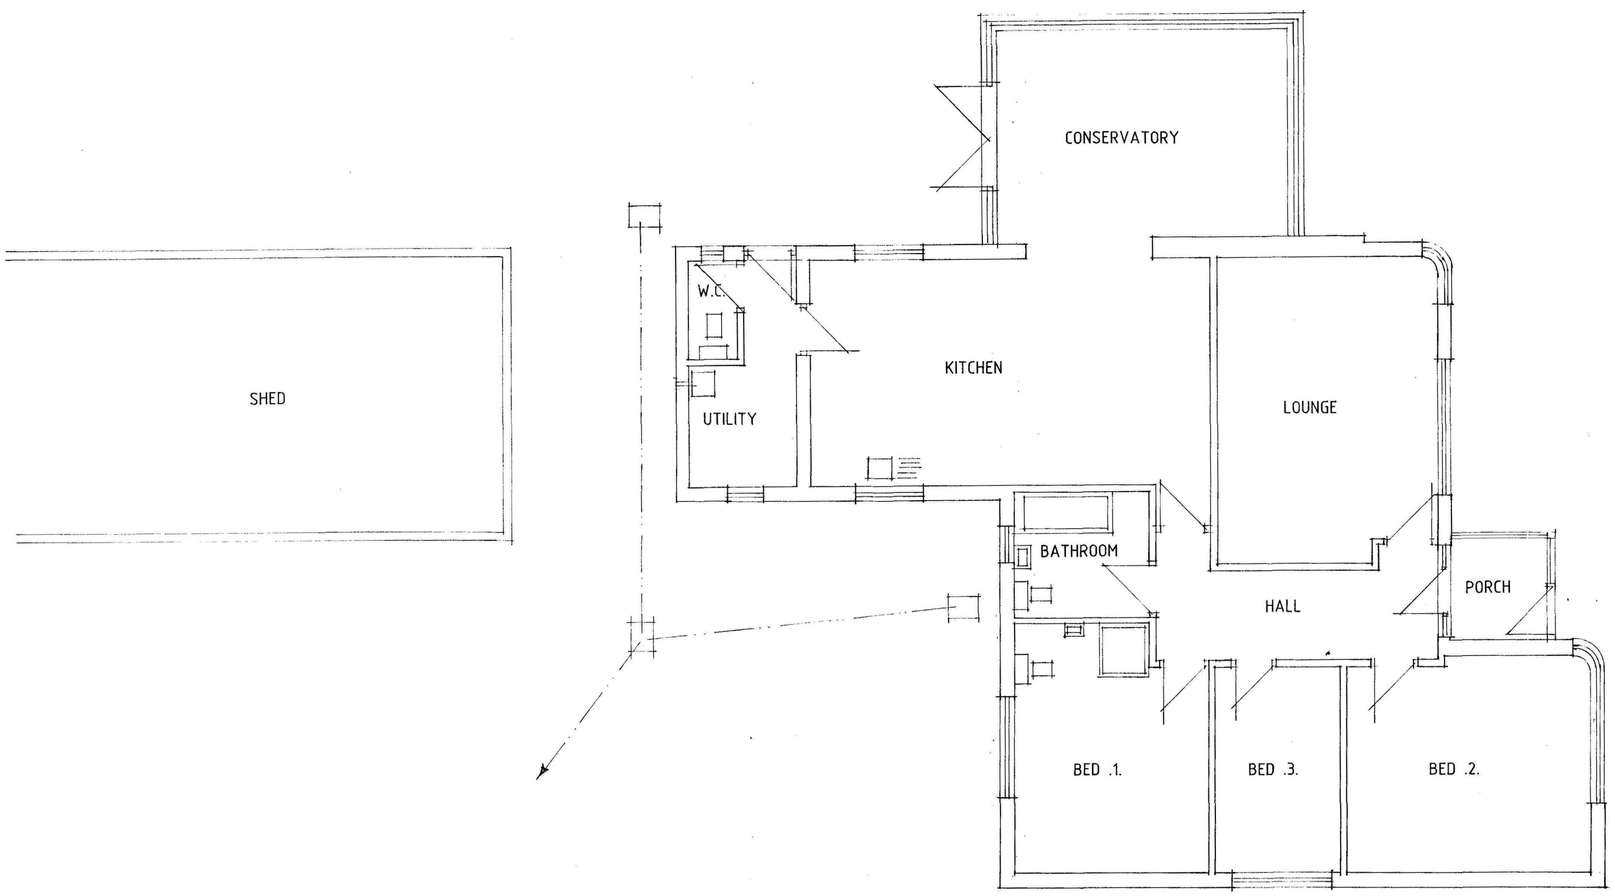


FLOOR PLAN

Status DESIGN
CONSULTANTS IN ARCHITECTURE & PLANNING

PROPOSED ANNEXE
EXTENSION TO SILVERCROFT,
RAVENS CLOUGH, HOLBEACH
FEN FOR

MR. & MRS. R. COOLE.

PLAN AS EXISTING

1:50 1:100 | SD15-009/1

FEB-15 | B.GILHAM.

2 Edinburgh Walk, Holbeach,
Spalding, Lincs. PE12 7AP.
Tel: 01406 424343 Fax: 01406 490702