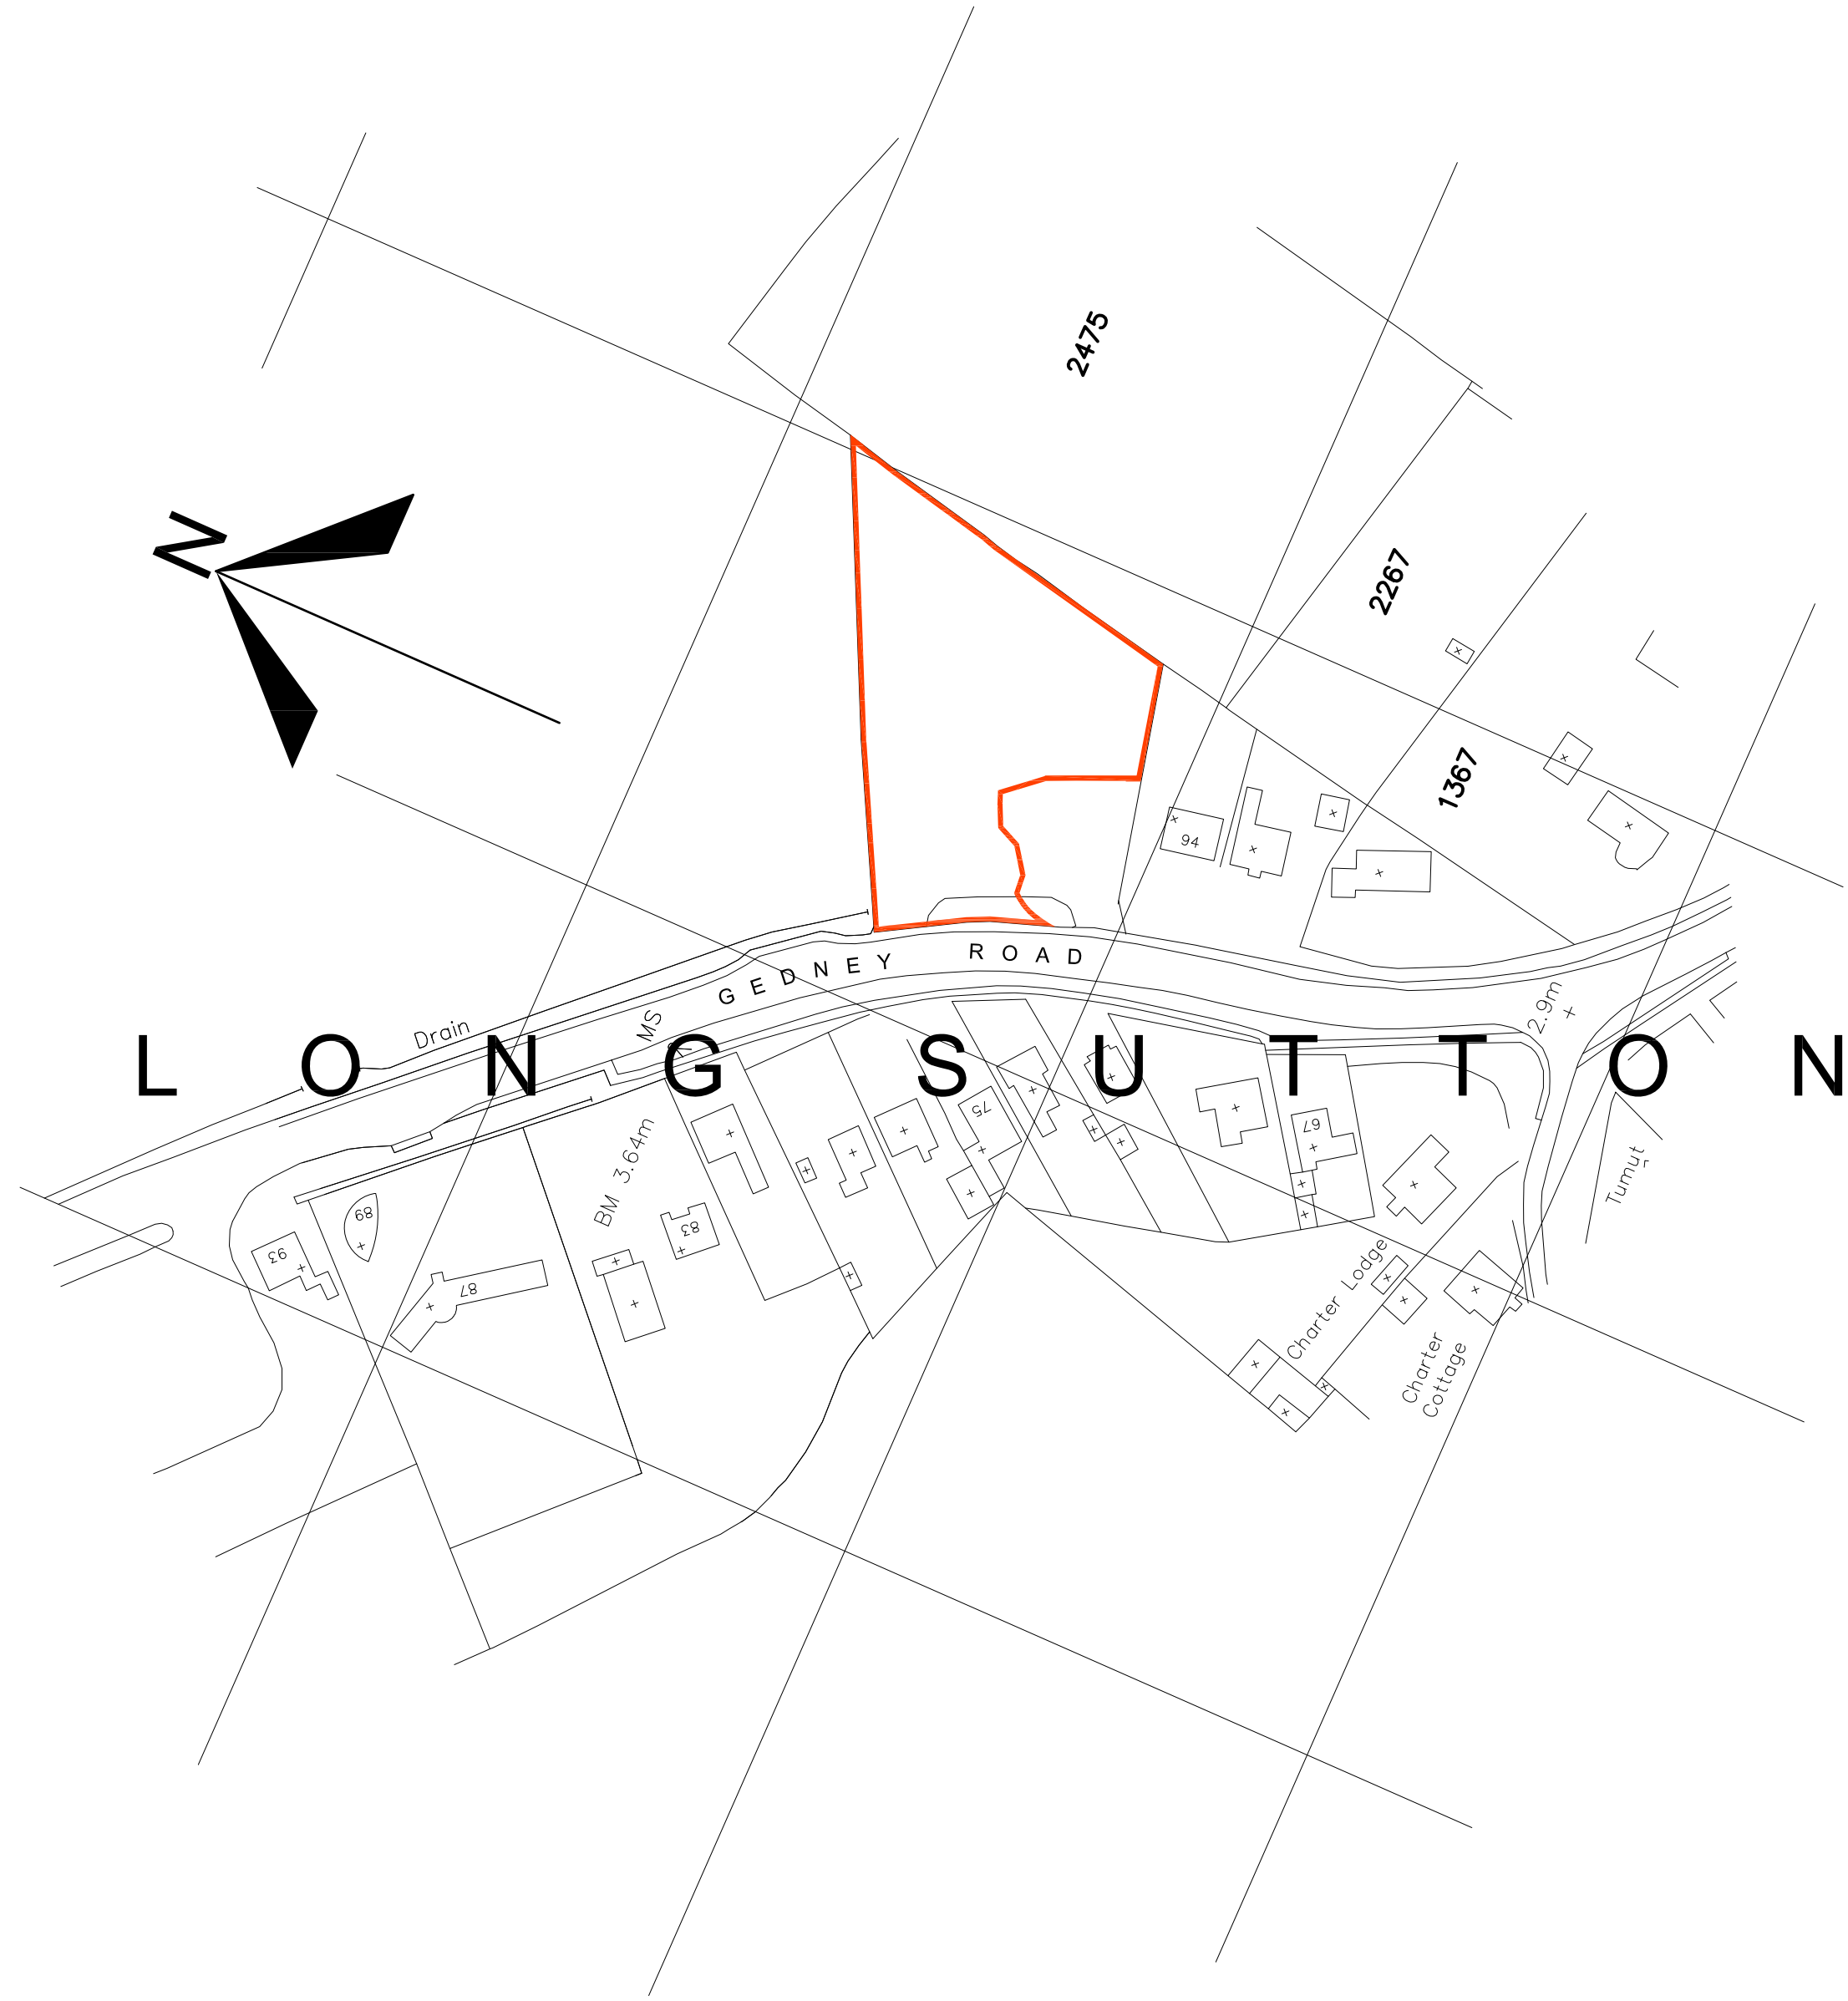


DATE 20.08.2010	DRAWN KB / CHECKED KB	DRAWING NO. 519.101.03	DRAWING Location Plan	REVISION

PROJECT
Carbon Neutral Business Zone

CLIENT
SEArch Architects

SCALE
1:1250 @ A3

THIS DRAWING IS THE COPYRIGHT OF THE ARCHITECT AND IS NOT TO BE REPRODUCED WITHOUT PRIOR PERMISSION.

ALL DIMENSIONS AND PARTICULARS ARE TO BE CHECKED ON SITE BEFORE WORK COMMENCES. DO NOT SCALE OFF THIS DRAWING FOR CONSTRUCTION PURPOSES.

LOCATION
Hoddins Way, Long Sutton, Spalding, Lincolnshire. PE12 9JB

SEARCH ARCHITECTS
SUSTAINABLE ECOLOGICAL ARCHITECTURE LTD

9 Hoddins Way, Long Sutton, Spalding, Lincs. PE12 9JB

Tel: (01406) 364 646

molearch@searcharchitects.co.uk
www.searcharchitects.biz