

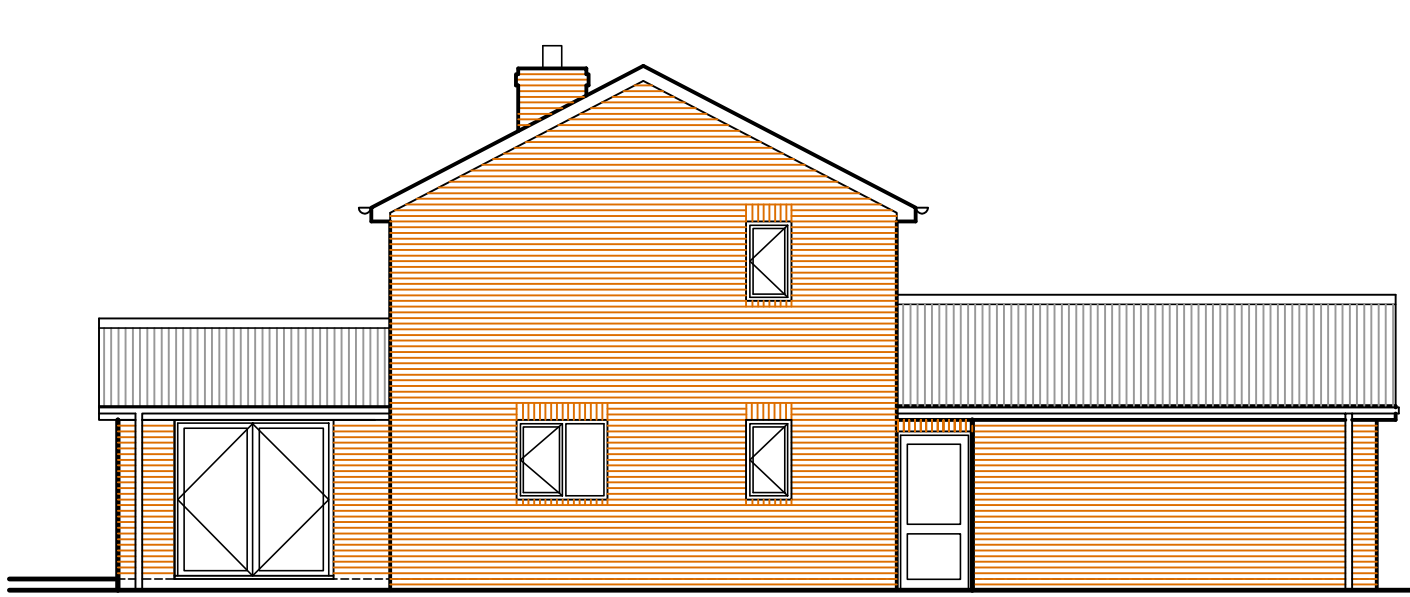



EAST

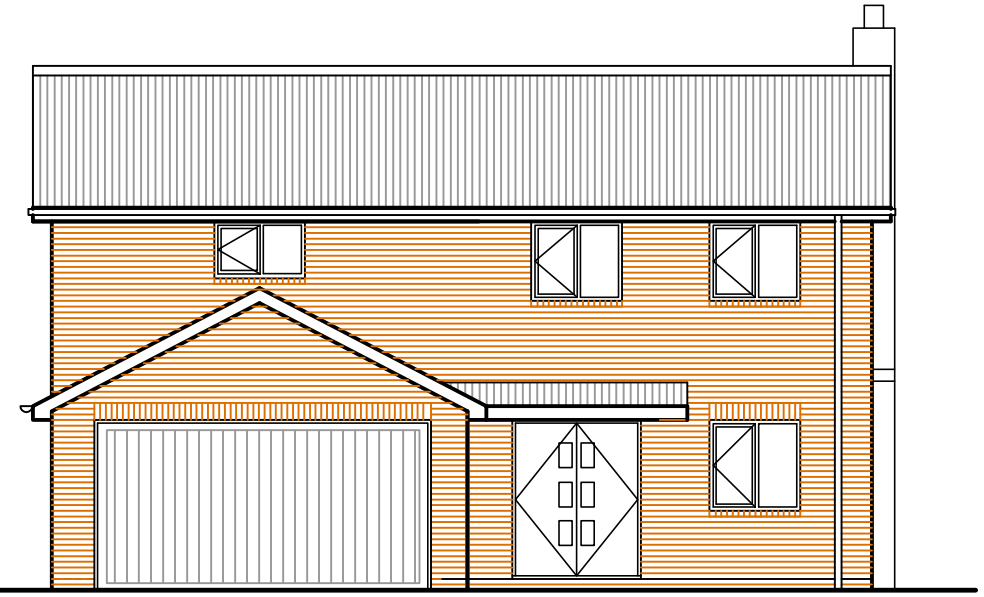


NORTH

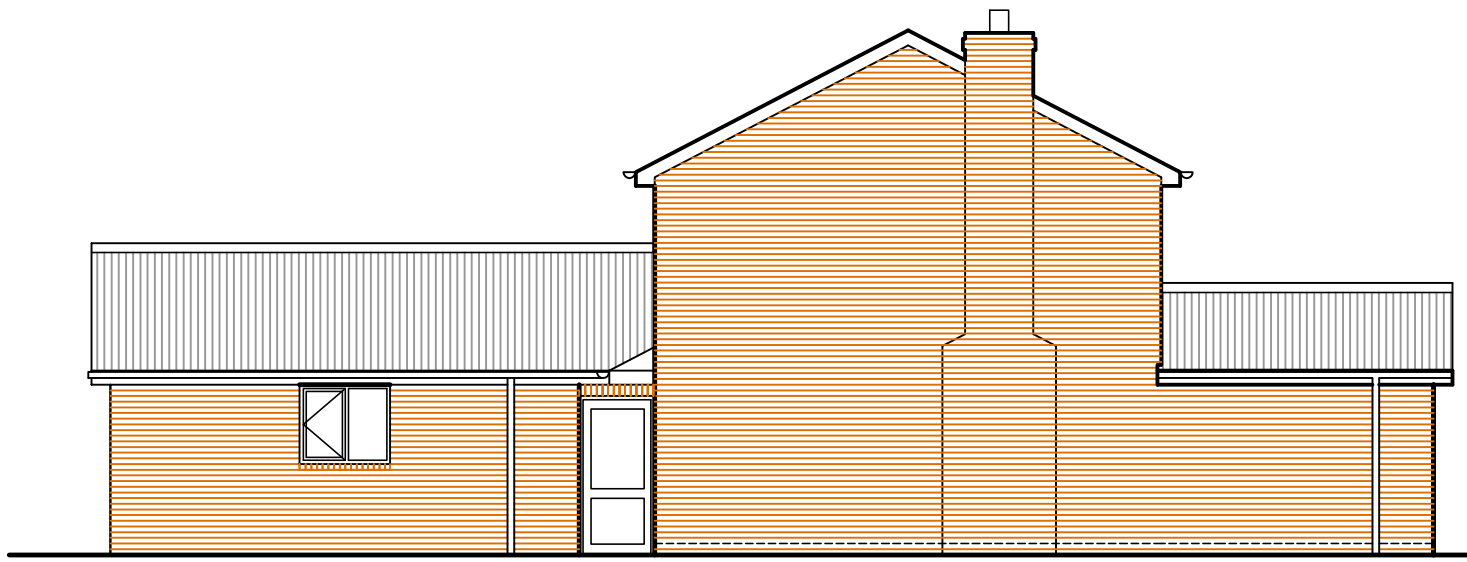

WEST

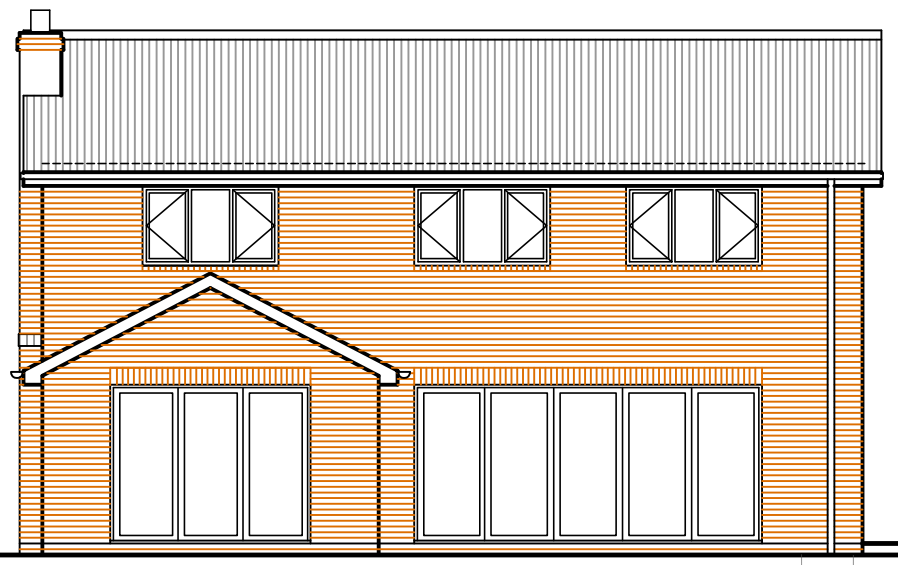

SOUTH

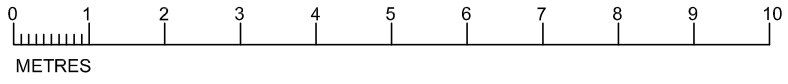

Rev	Date	Detail
-	-	-

I-LID DESIGN
INTERIOR DESIGN | ARCHITECTURE | PROJECT MANAGEMENT
28-29 Maxwell Road, Peterborough PE2 7JE
Tel: 01733 396181 info@i-lid.co.uk
www.i-lid.co.uk

Client: ESTER REDMAN

Job Title:
PROPOSED NEW DWELLING
LAND EAST OF WILLOW HOUSE
CHURCH END
GEDNEY

Scale: 1-100 @ A3 Date: 15/03/16

Drawing Title
PROPOSED ELEVATIONS

Drawing No.
226-01SK02 Revision -

ALL DRAWINGS ARE THE COPYRIGHT OF I-LID DESIGN

PROPOSED ELEVATIONS