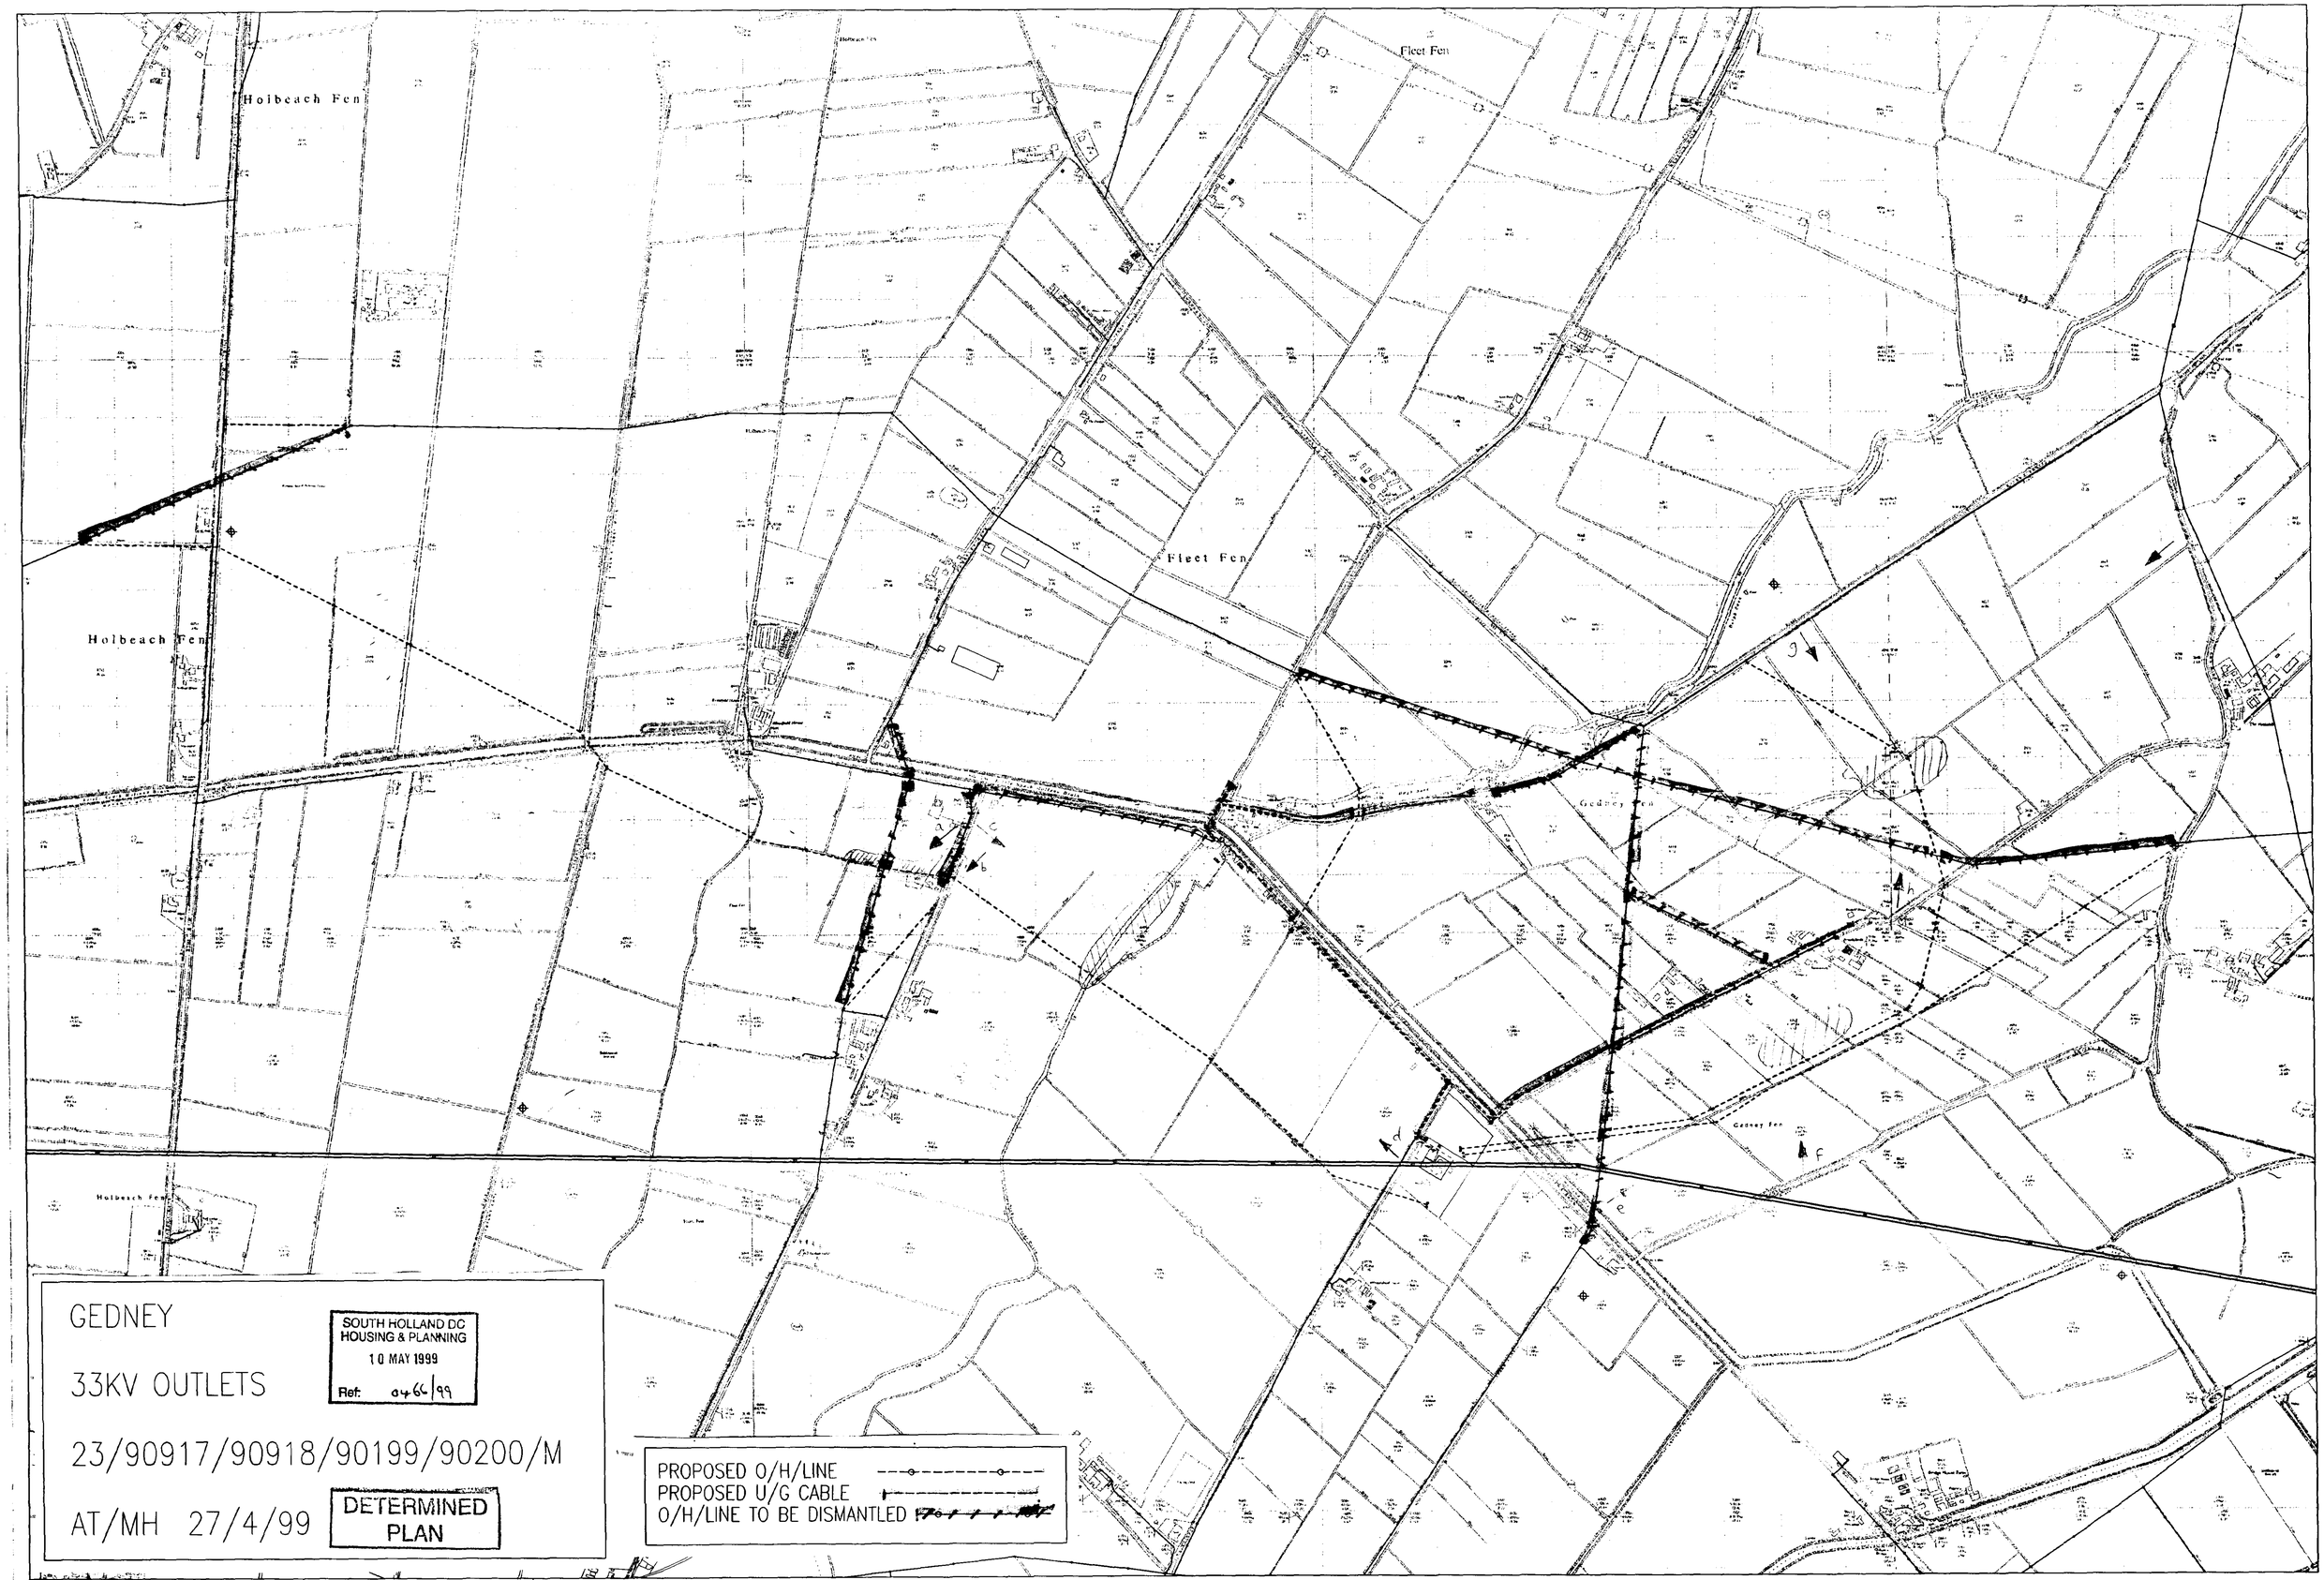


GEDNEY

33KV OUTLETS

23/90917/90918/90199/90200/M

AT/MH 27/4/99

DETERMINED PLAN

SOUTH HOLLAND DC
HOUSING & PLANNING
10 MAY 1999
Ref: a466/99

PROPOSED O/H/LINE
PROPOSED U/G CABLE
O/H/LINE TO BE DISMANTLED

Scale 1:5000 /LY, 11kV, 33kV, 66kV, 132kV	TF36732284 (536737,330243)	ENGINEERING WARNING NOTES:	
Sheet 1 of 1	Mick Hollis	26/04/99	