

REVISED PLAN OF

PROPOSED RESIDENTIAL BUILDING PLOTS

AT MARSH ROAD
GEDNEY DROVE END
NEAR HOLBEACH
LINCOLNSHIRE

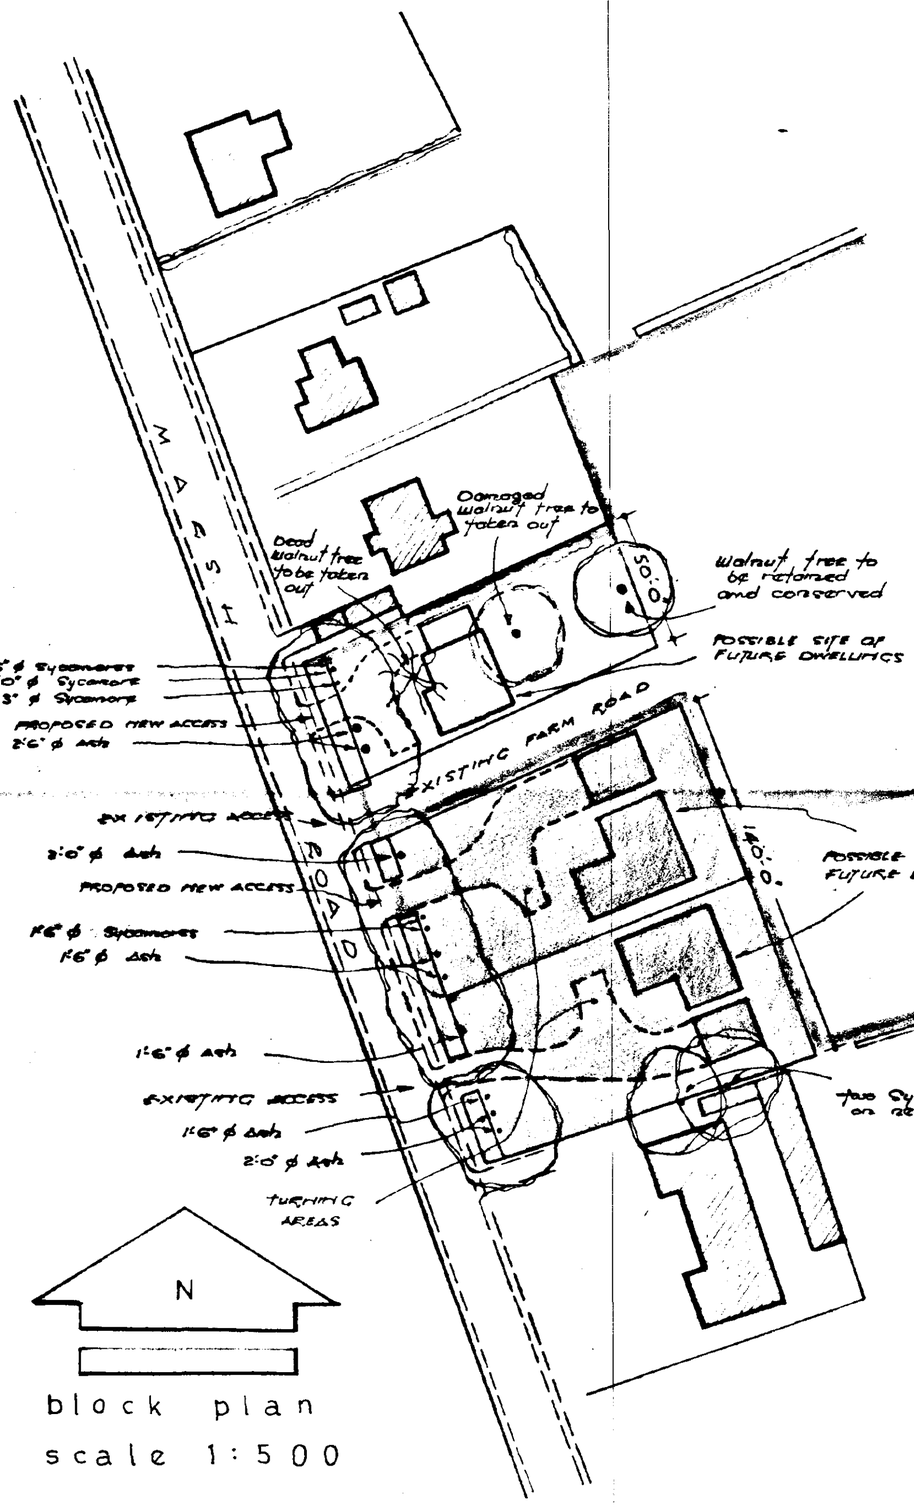

block plan
scale 1:500

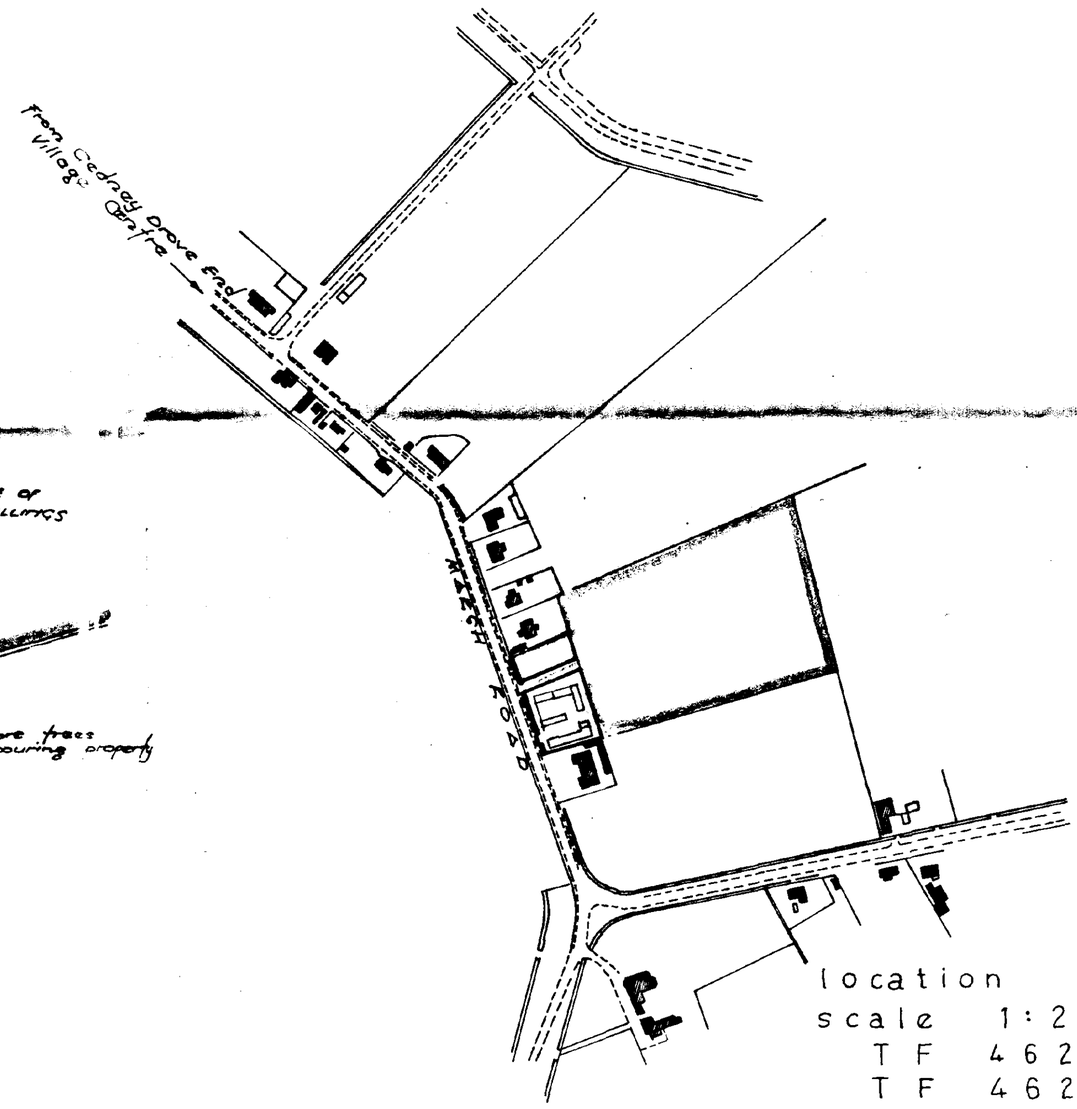

location plan
scale 1:2500
TF 4629
TF 4628


REPRODUCED FROM THE ORDNANCE SURVEY MAP WITH THE SANCTION OF THE CONTROLLER, H.M. STATIONERY OFFICE. CROWN COPYRIGHT RESERVED

THIS PLAN IS PUBLISHED FOR THE PURPOSE OF IDENTIFICATION ONLY AND ALTHOUGH BELIEVED TO BE CORRECT ITS ACCURACY IS NOT GUARANTEED


GROUNDS & Co
AUCTIONEERS, VALUERS
& ESTATE AGENTS
MARKET PLACE, MARCH
CAMBRIDGESHIRE

G - 95. 9. 1a. REVISED DEC. '96

PROPOSED RESIDENTIAL BUILDING PLOTS
AT MARSH ROAD
GEDNEY DROVE END
NEAR HOLBEACH
LINCOLNSHIRE

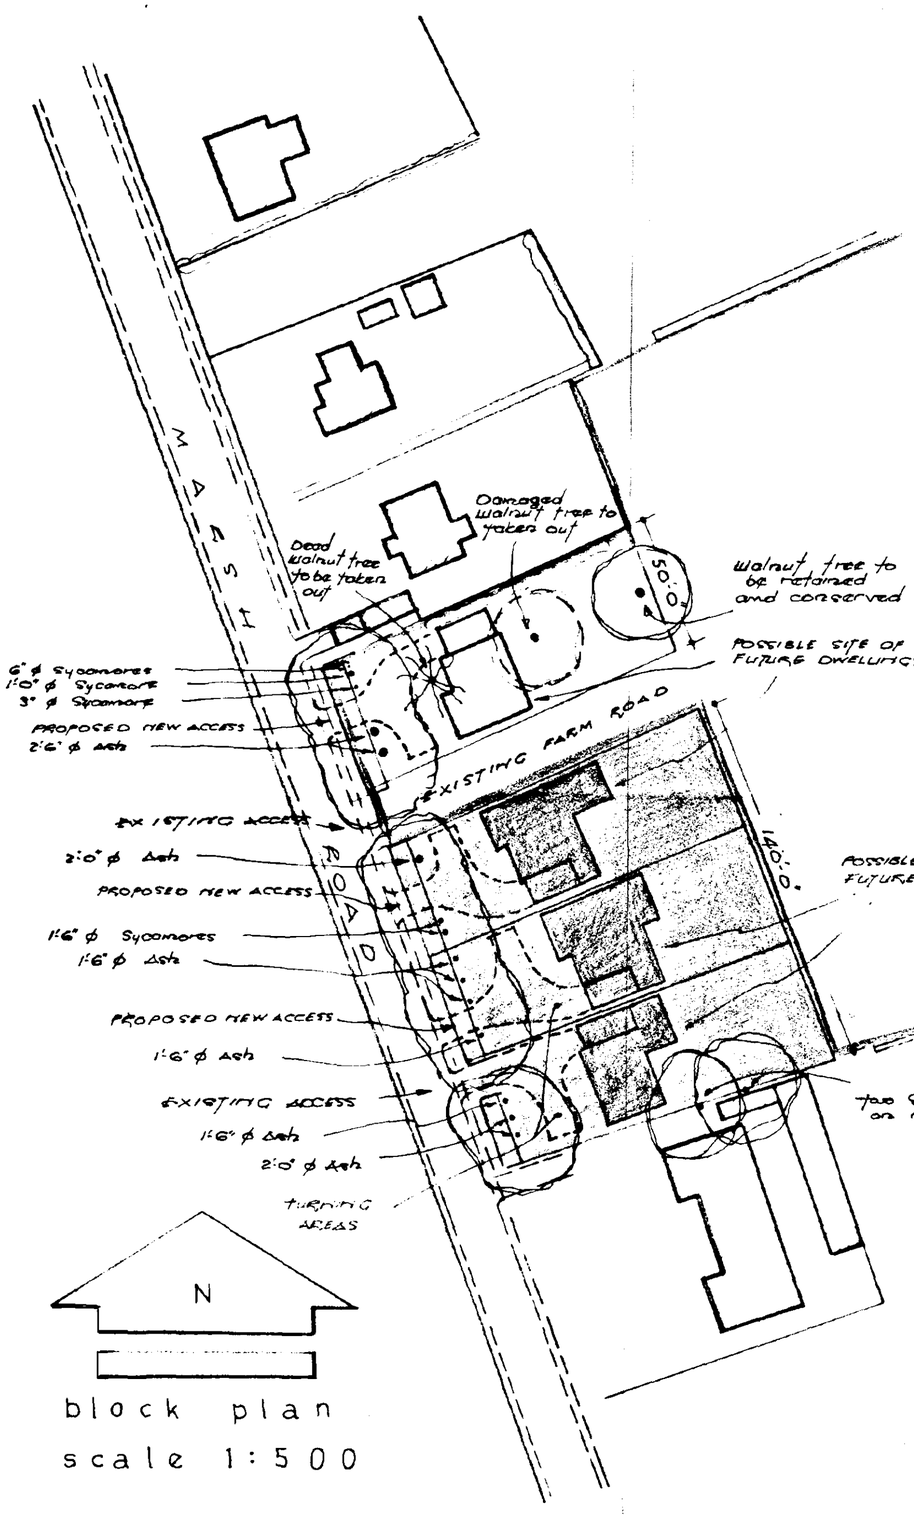

block plan
scale 1:500

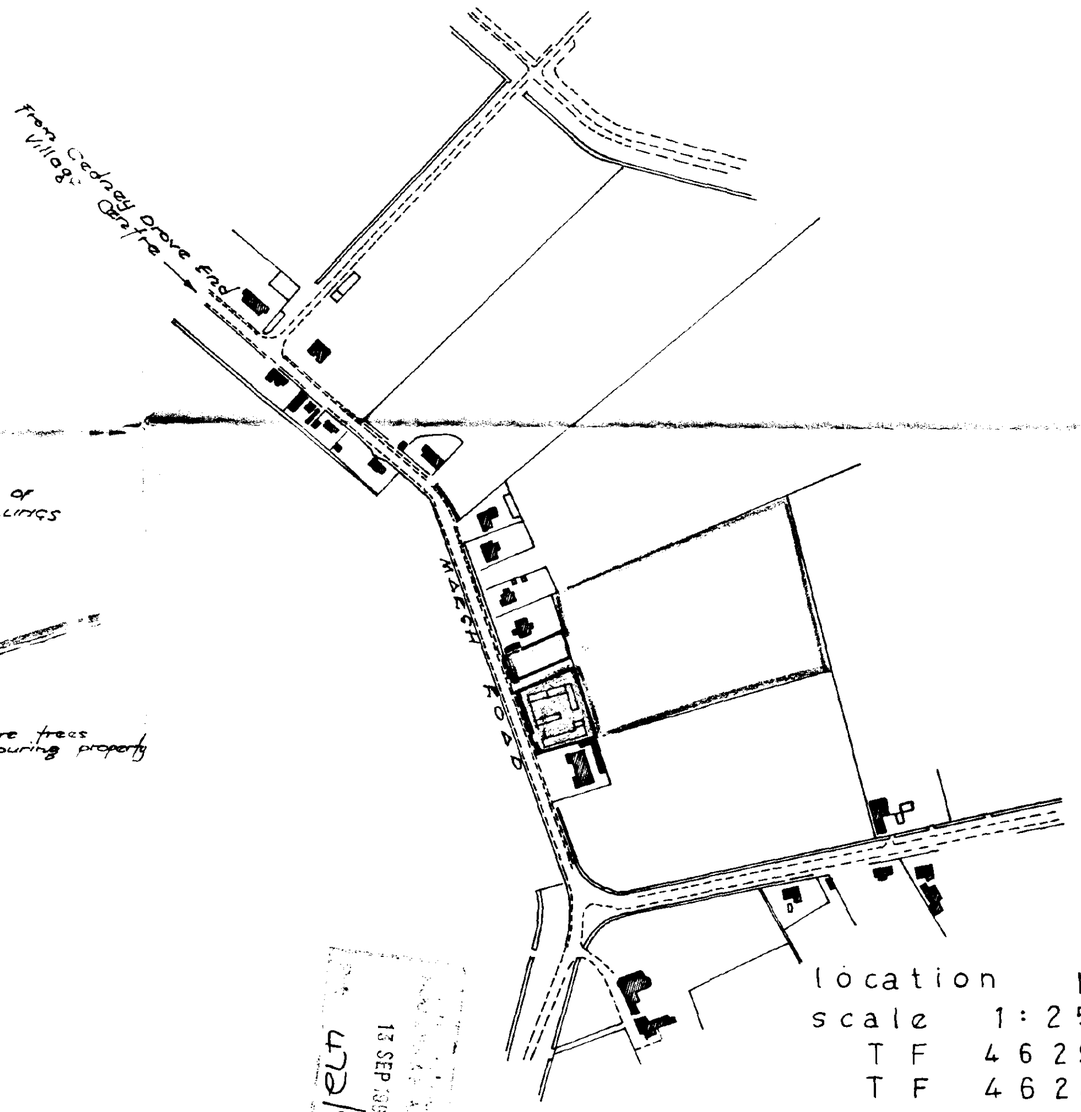

location plan
scale 1:2500
TF 4629
TF 4628

REPRODUCED FROM THE ORDNANCE SURVEY MAP WITH THE SANCTION OF THE CONTROLLER, H.M. STATIONERY OFFICE. CROWN COPYRIGHT RESERVED


THIS PLAN IS PUBLISHED FOR THE PURPOSE OF IDENTIFICATION ONLY AND ALTHOUGH BELIEVED TO BE CORRECT ITS ACCURACY IS NOT GUARANTEED

96/ELM
13 SEP 1995


GROUNDS & Co
AUCTIONEERS, VALUERS & ESTATE AGENTS
MARKET PLACE, MARCH
CAMBRIDGESHIRE

G - 95. 9. 1a.

PROPOSED RESIDENTIAL BUILDING PLOTS
AT MARSH ROAD
GEDNEY DROVE END
NEAR HOLBEACH
LINCOLNSHIRE

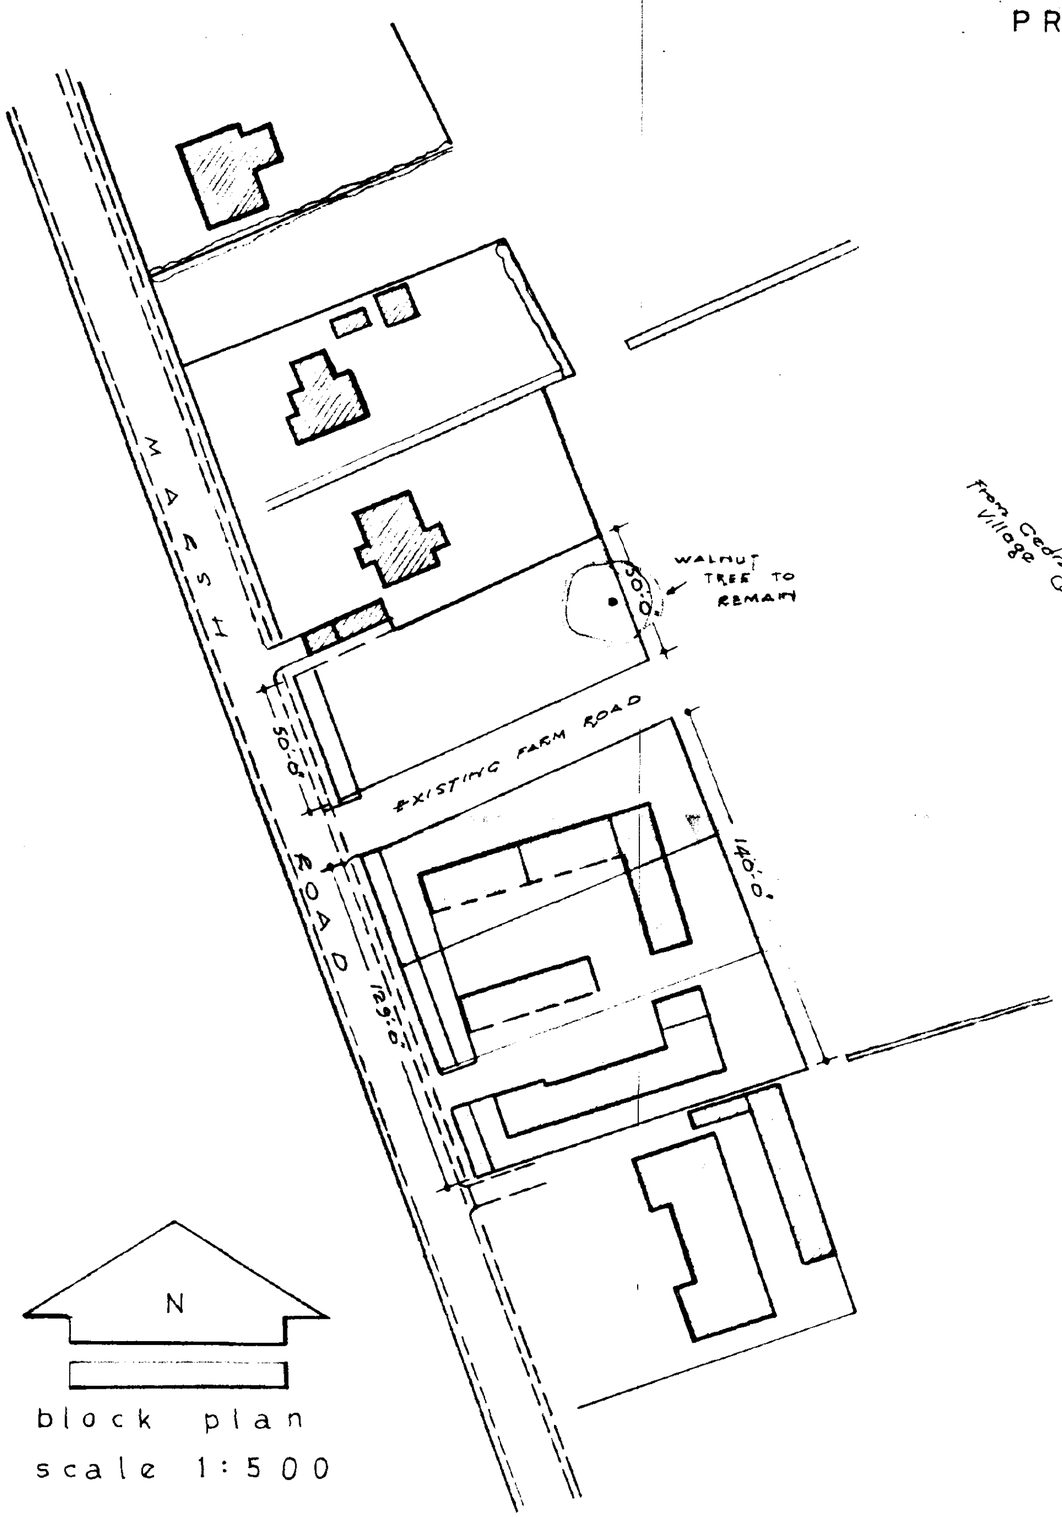

block plan
scale 1:500

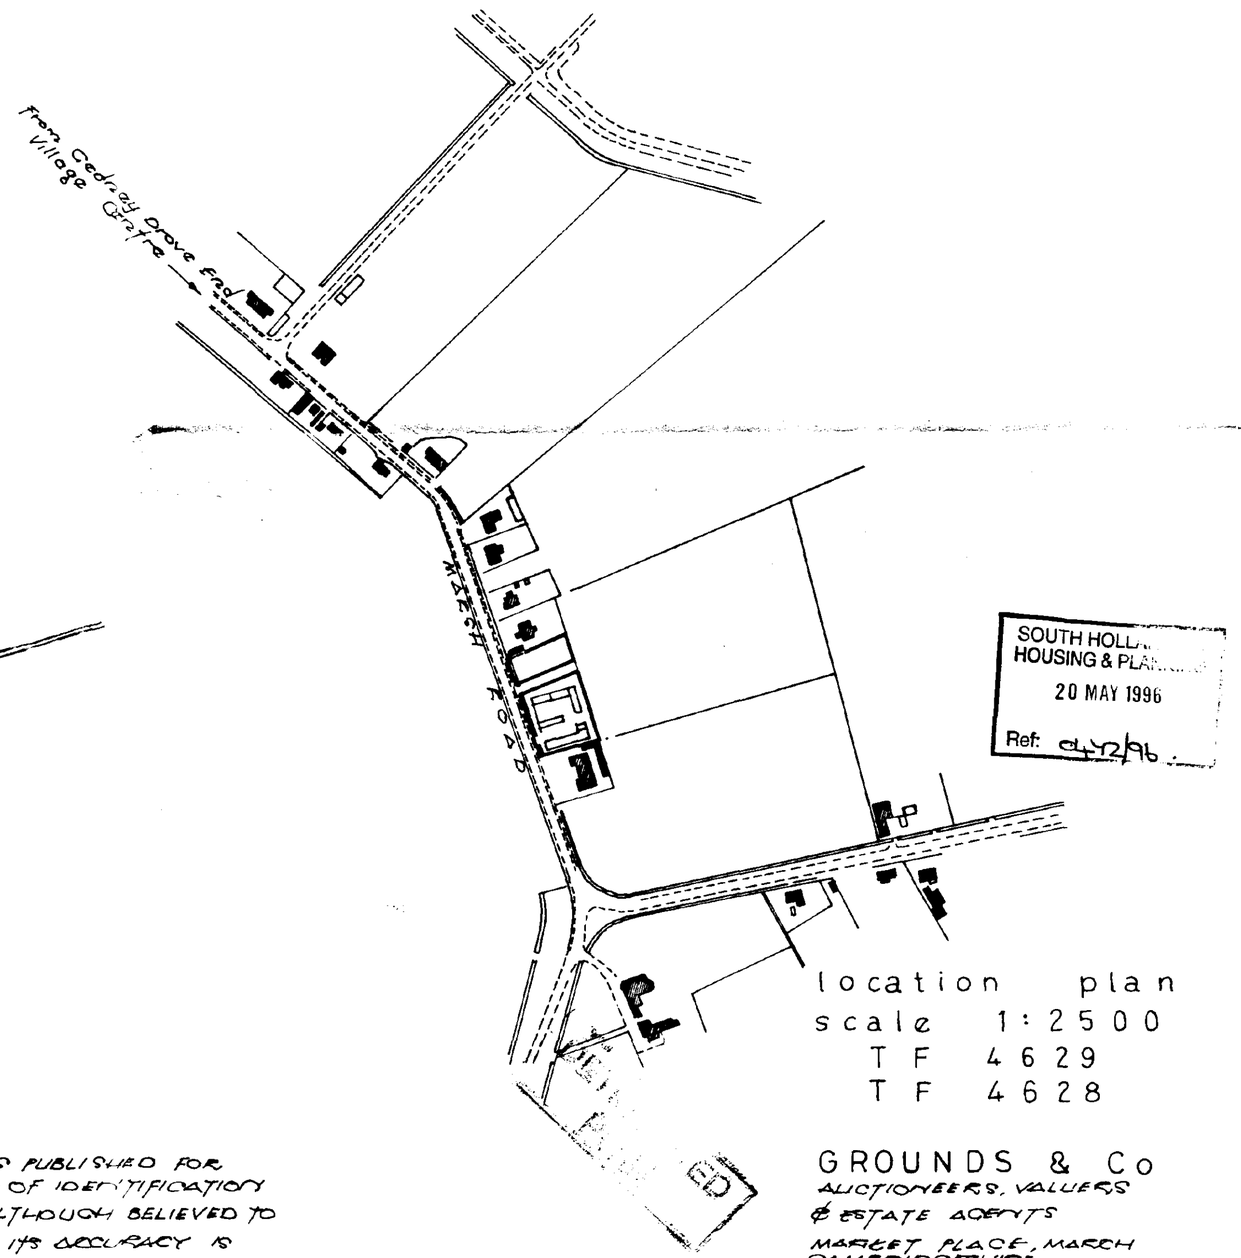

location plan
scale 1:2500
TF 4629
TF 4628

SOUTH HOLLAND
HOUSING & PLANNING
20 MAY 1996
Ref: dh72/96

REPRODUCED FROM THE ORDNANCE SURVEY MAP WITH THE SANCTION OF THE CONTROLLER, H.M.STATIONERY OFFICE. CROWN COPYRIGHT RESERVED

THIS PLAN IS PUBLISHED FOR THE PURPOSE OF IDENTIFICATION ONLY AND ALTHOUGH BELIEVED TO BE CORRECT ITS ACCURACY IS NOT GUARANTEED.

GROUNDS & Co
AUCTIONEERS, VALUERS & ESTATE AGENTS
MARKET PLACE, MARCH
CAMBRIDGESHIRE

G - 95. 9. 1a.