


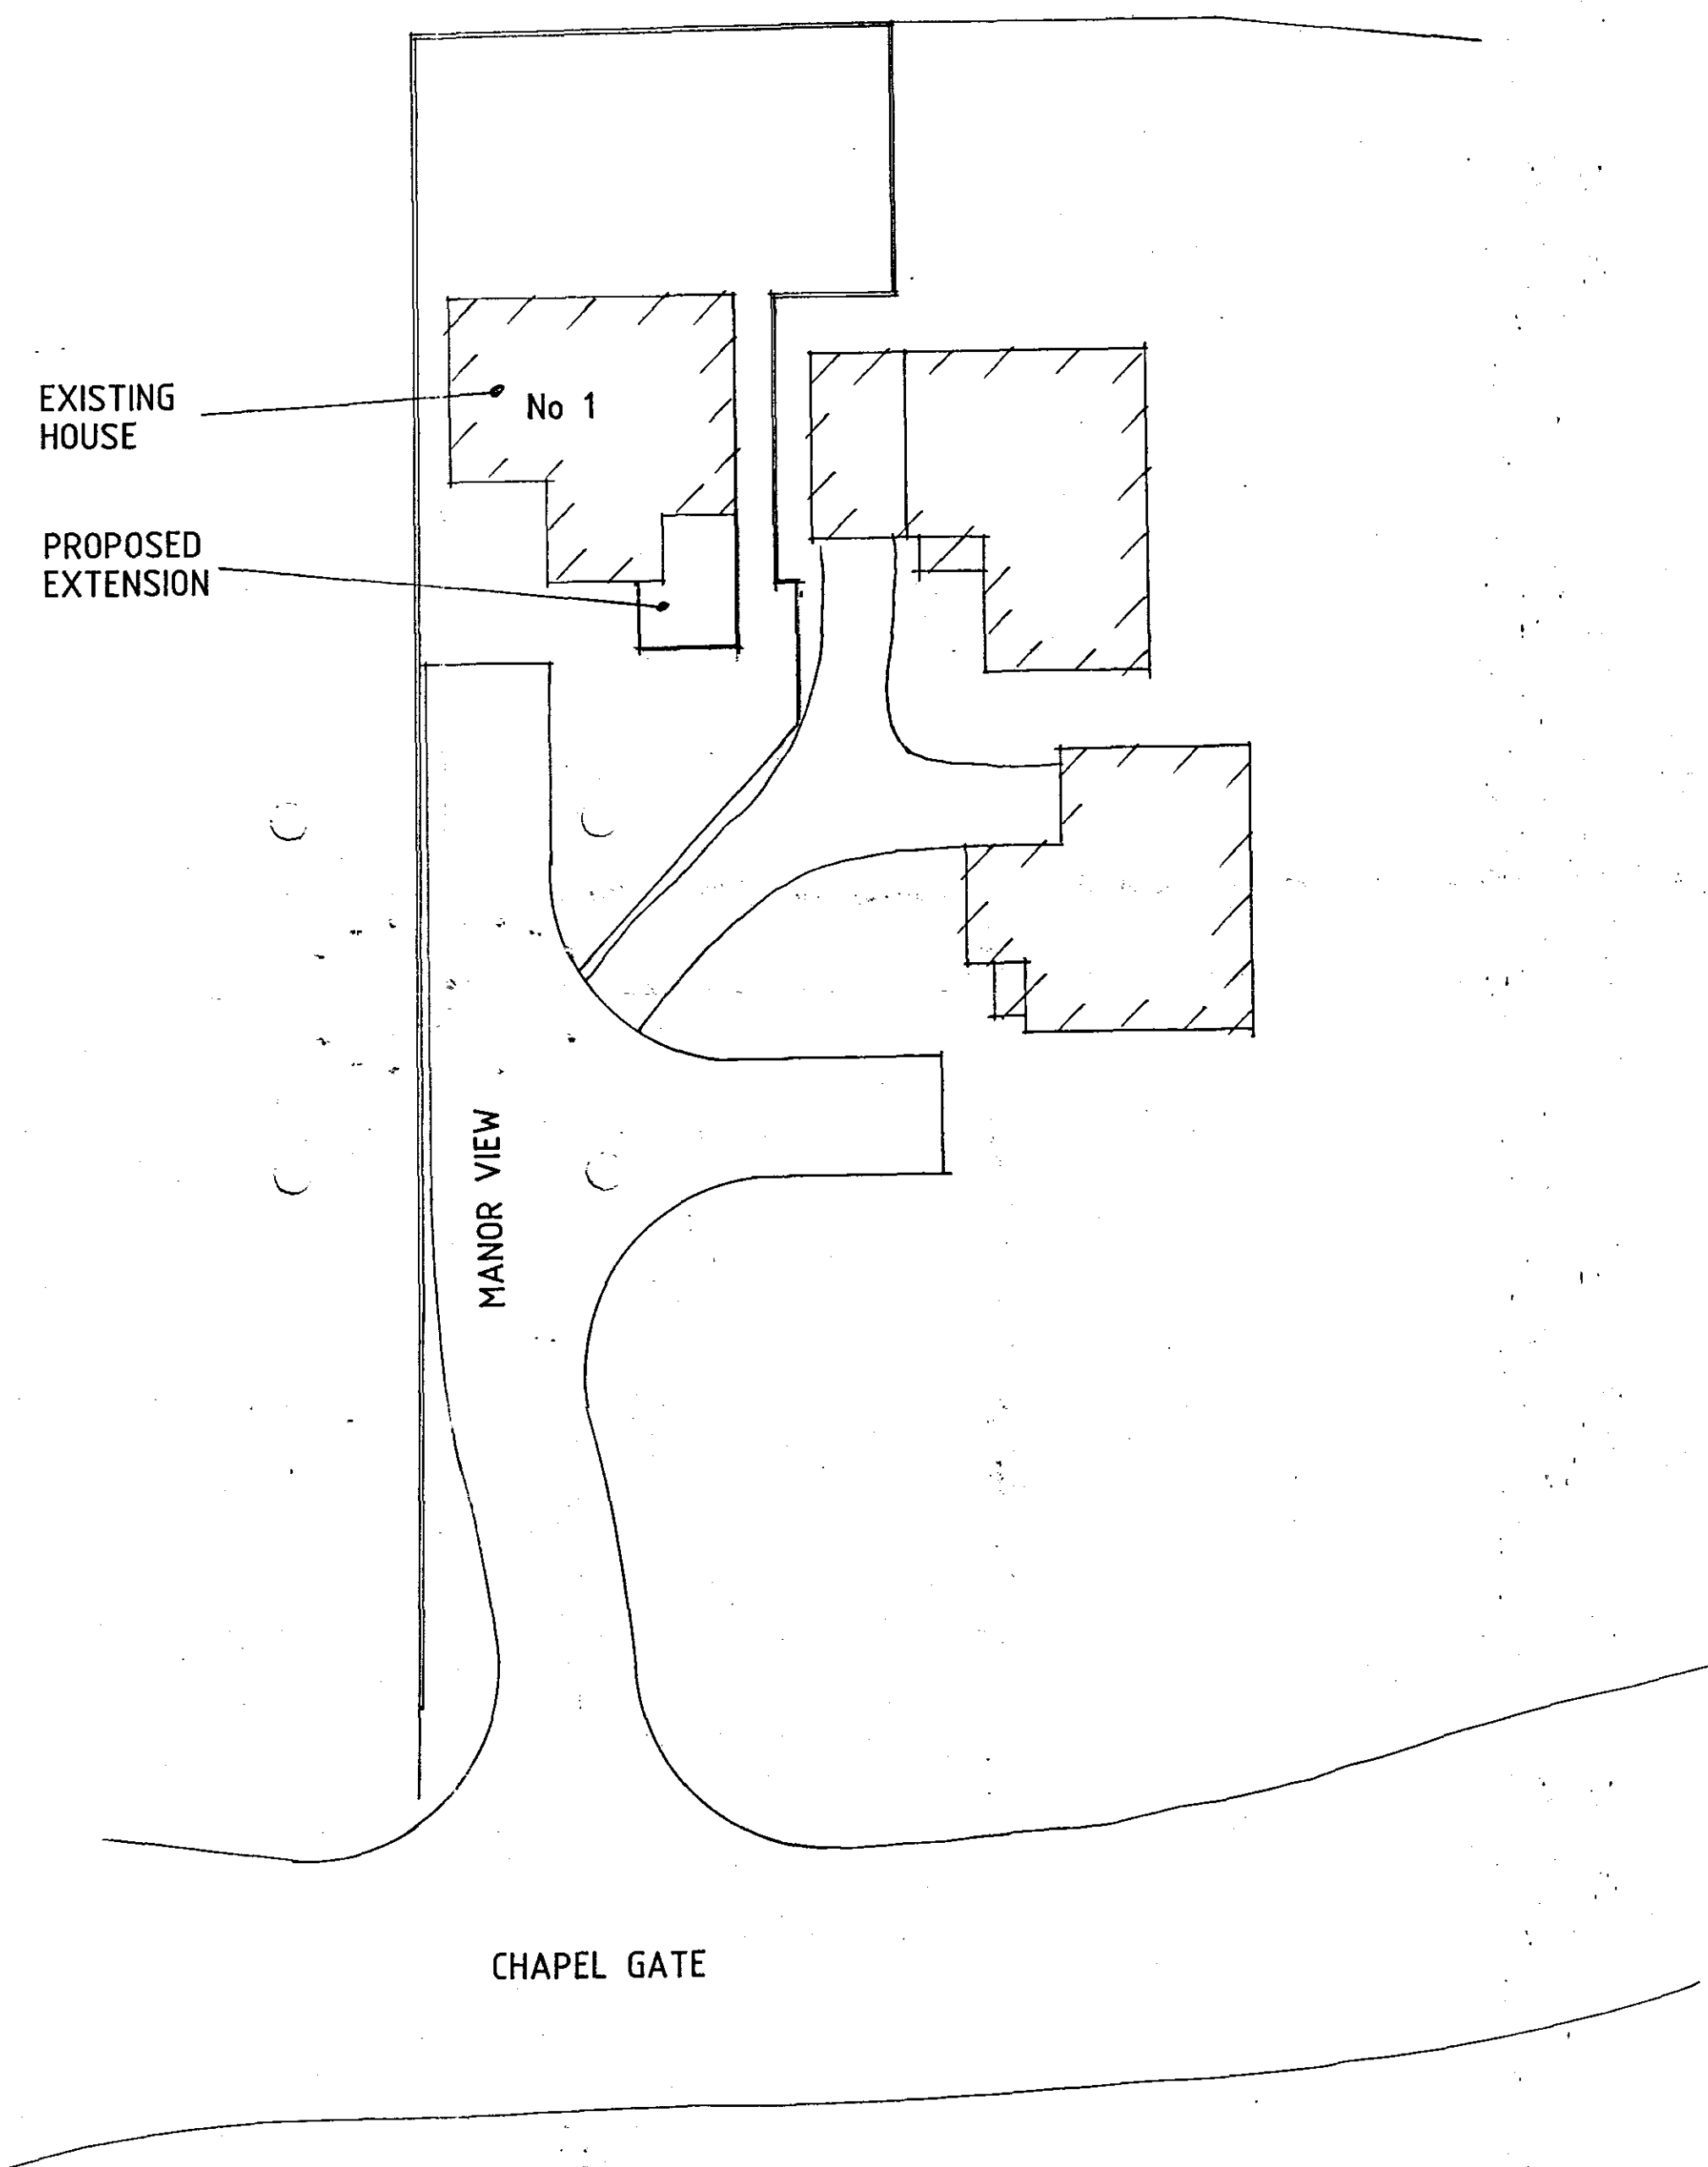

SITE PLAN

THIS DRG TO BE READ IN CONJUNCTION WITH
SD08-011/1

Status
DESIGN
CONSULTANTS IN ARCHITECTURE & PLANNING

PROPOSED PORCH
EXTENSION AT No 1
MANOR VIEW, CHAPEL
GATE, GEDNEY FOR

MRS. A. WRIGHT.

SITE PLAN
SKETCH

1:200 SD08-011/2
MARCH-08 B.GILHAM.

2 Edinburgh Walk, Holbeach,
Spalding, Lincs. PE12 7AP.
Tel: 01406 424343 Fax: 01406 490702

