




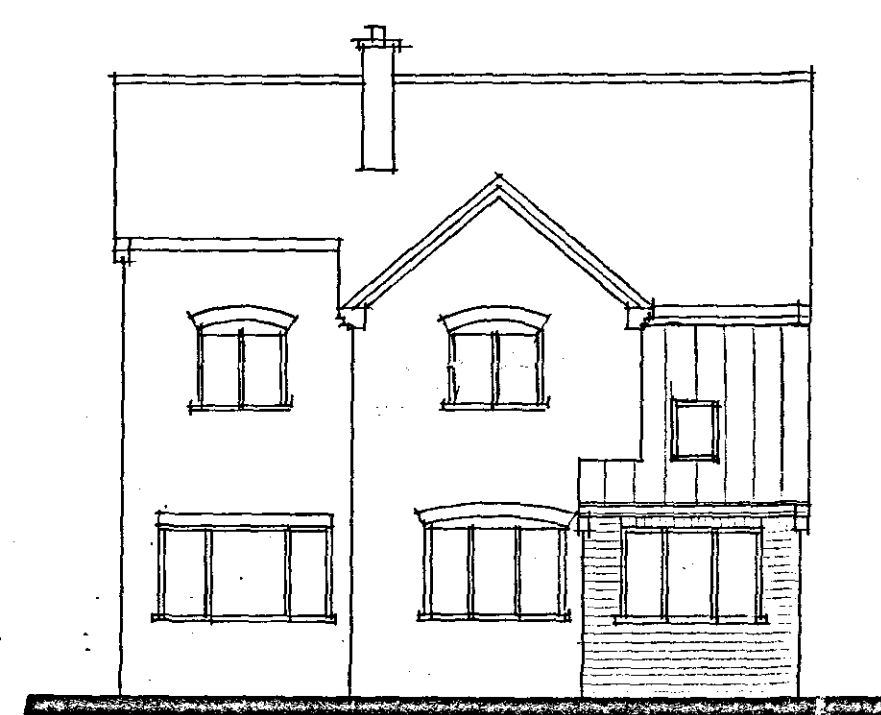


FRONT

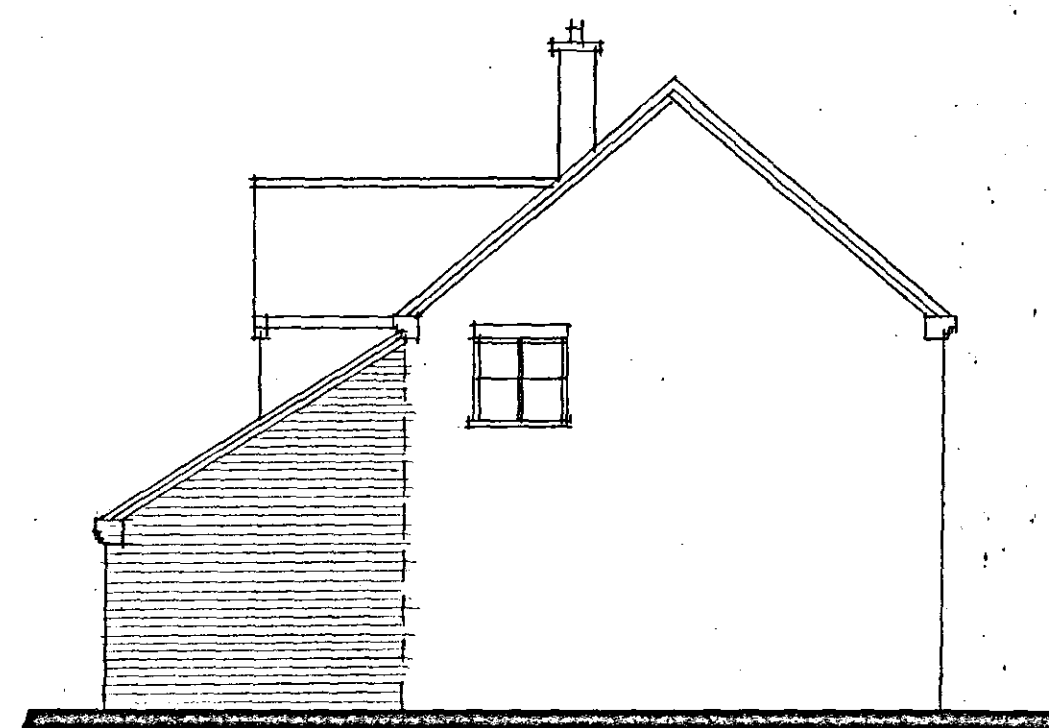

SIDE

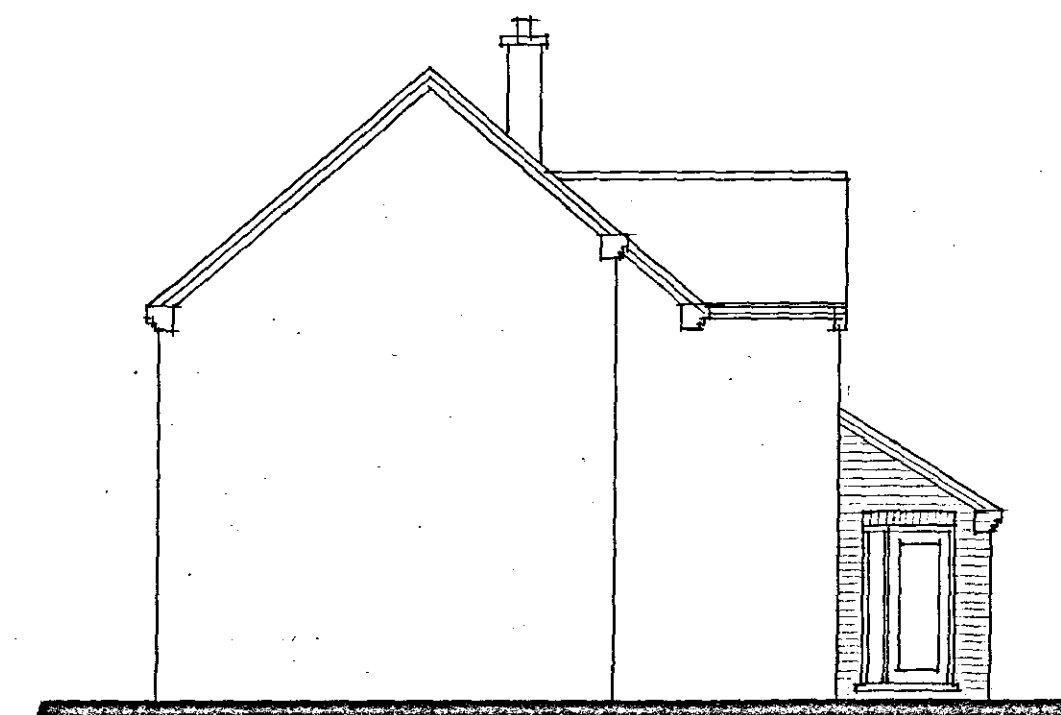

SIDE

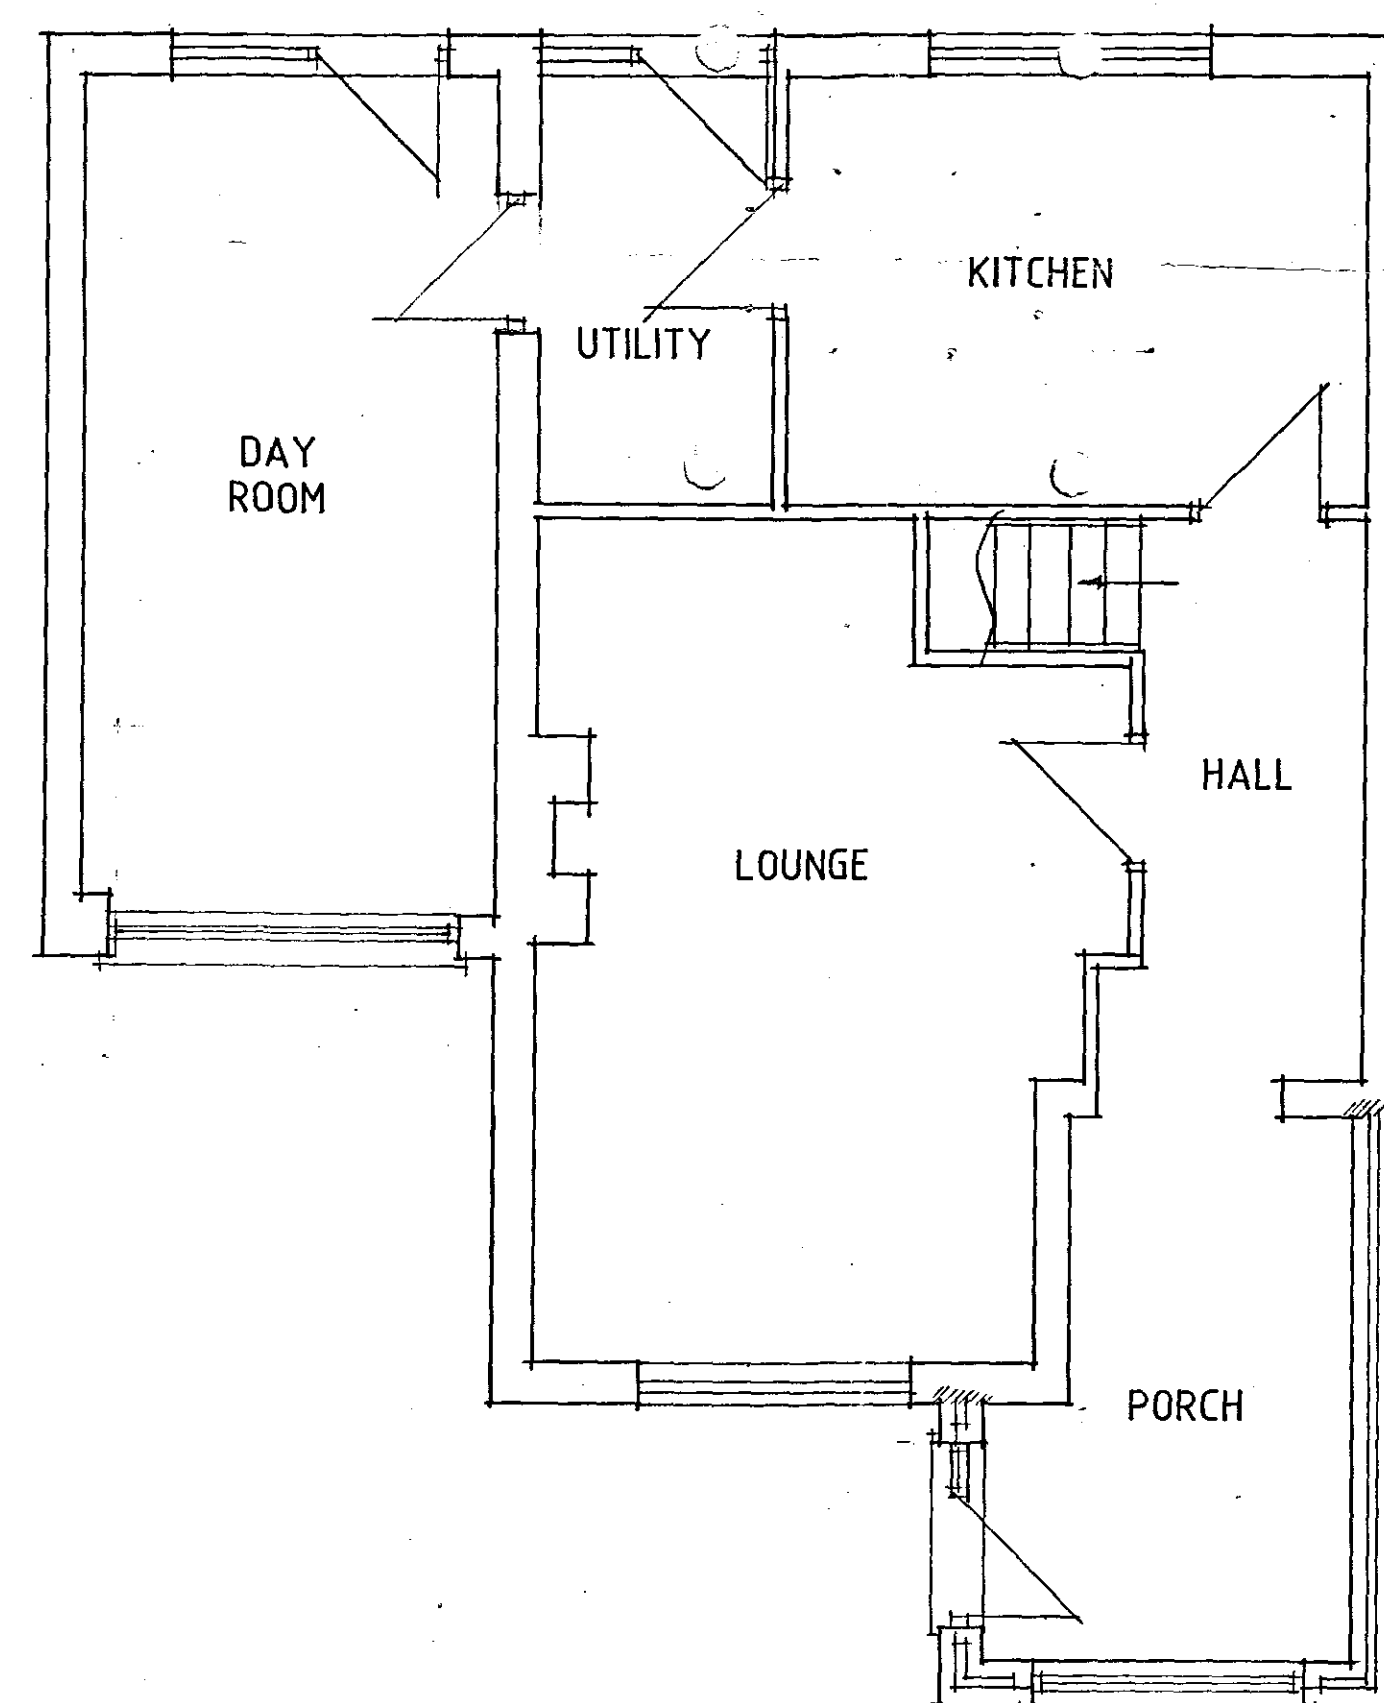

GROUND FLOOR PLAN

Status
DESIGN
CONSULTANTS IN ARCHITECTURE & PLANNING

PROPOSED PORCH
EXTENSION AT No 1 MANOR
VIEW, CHAPEL GATE, GEDNEY
FOR

MRS. A. WRIGHT.

SKETCH

1:50 1:100 SD08-011/1

MARCH-08 B.GILHAM.

