


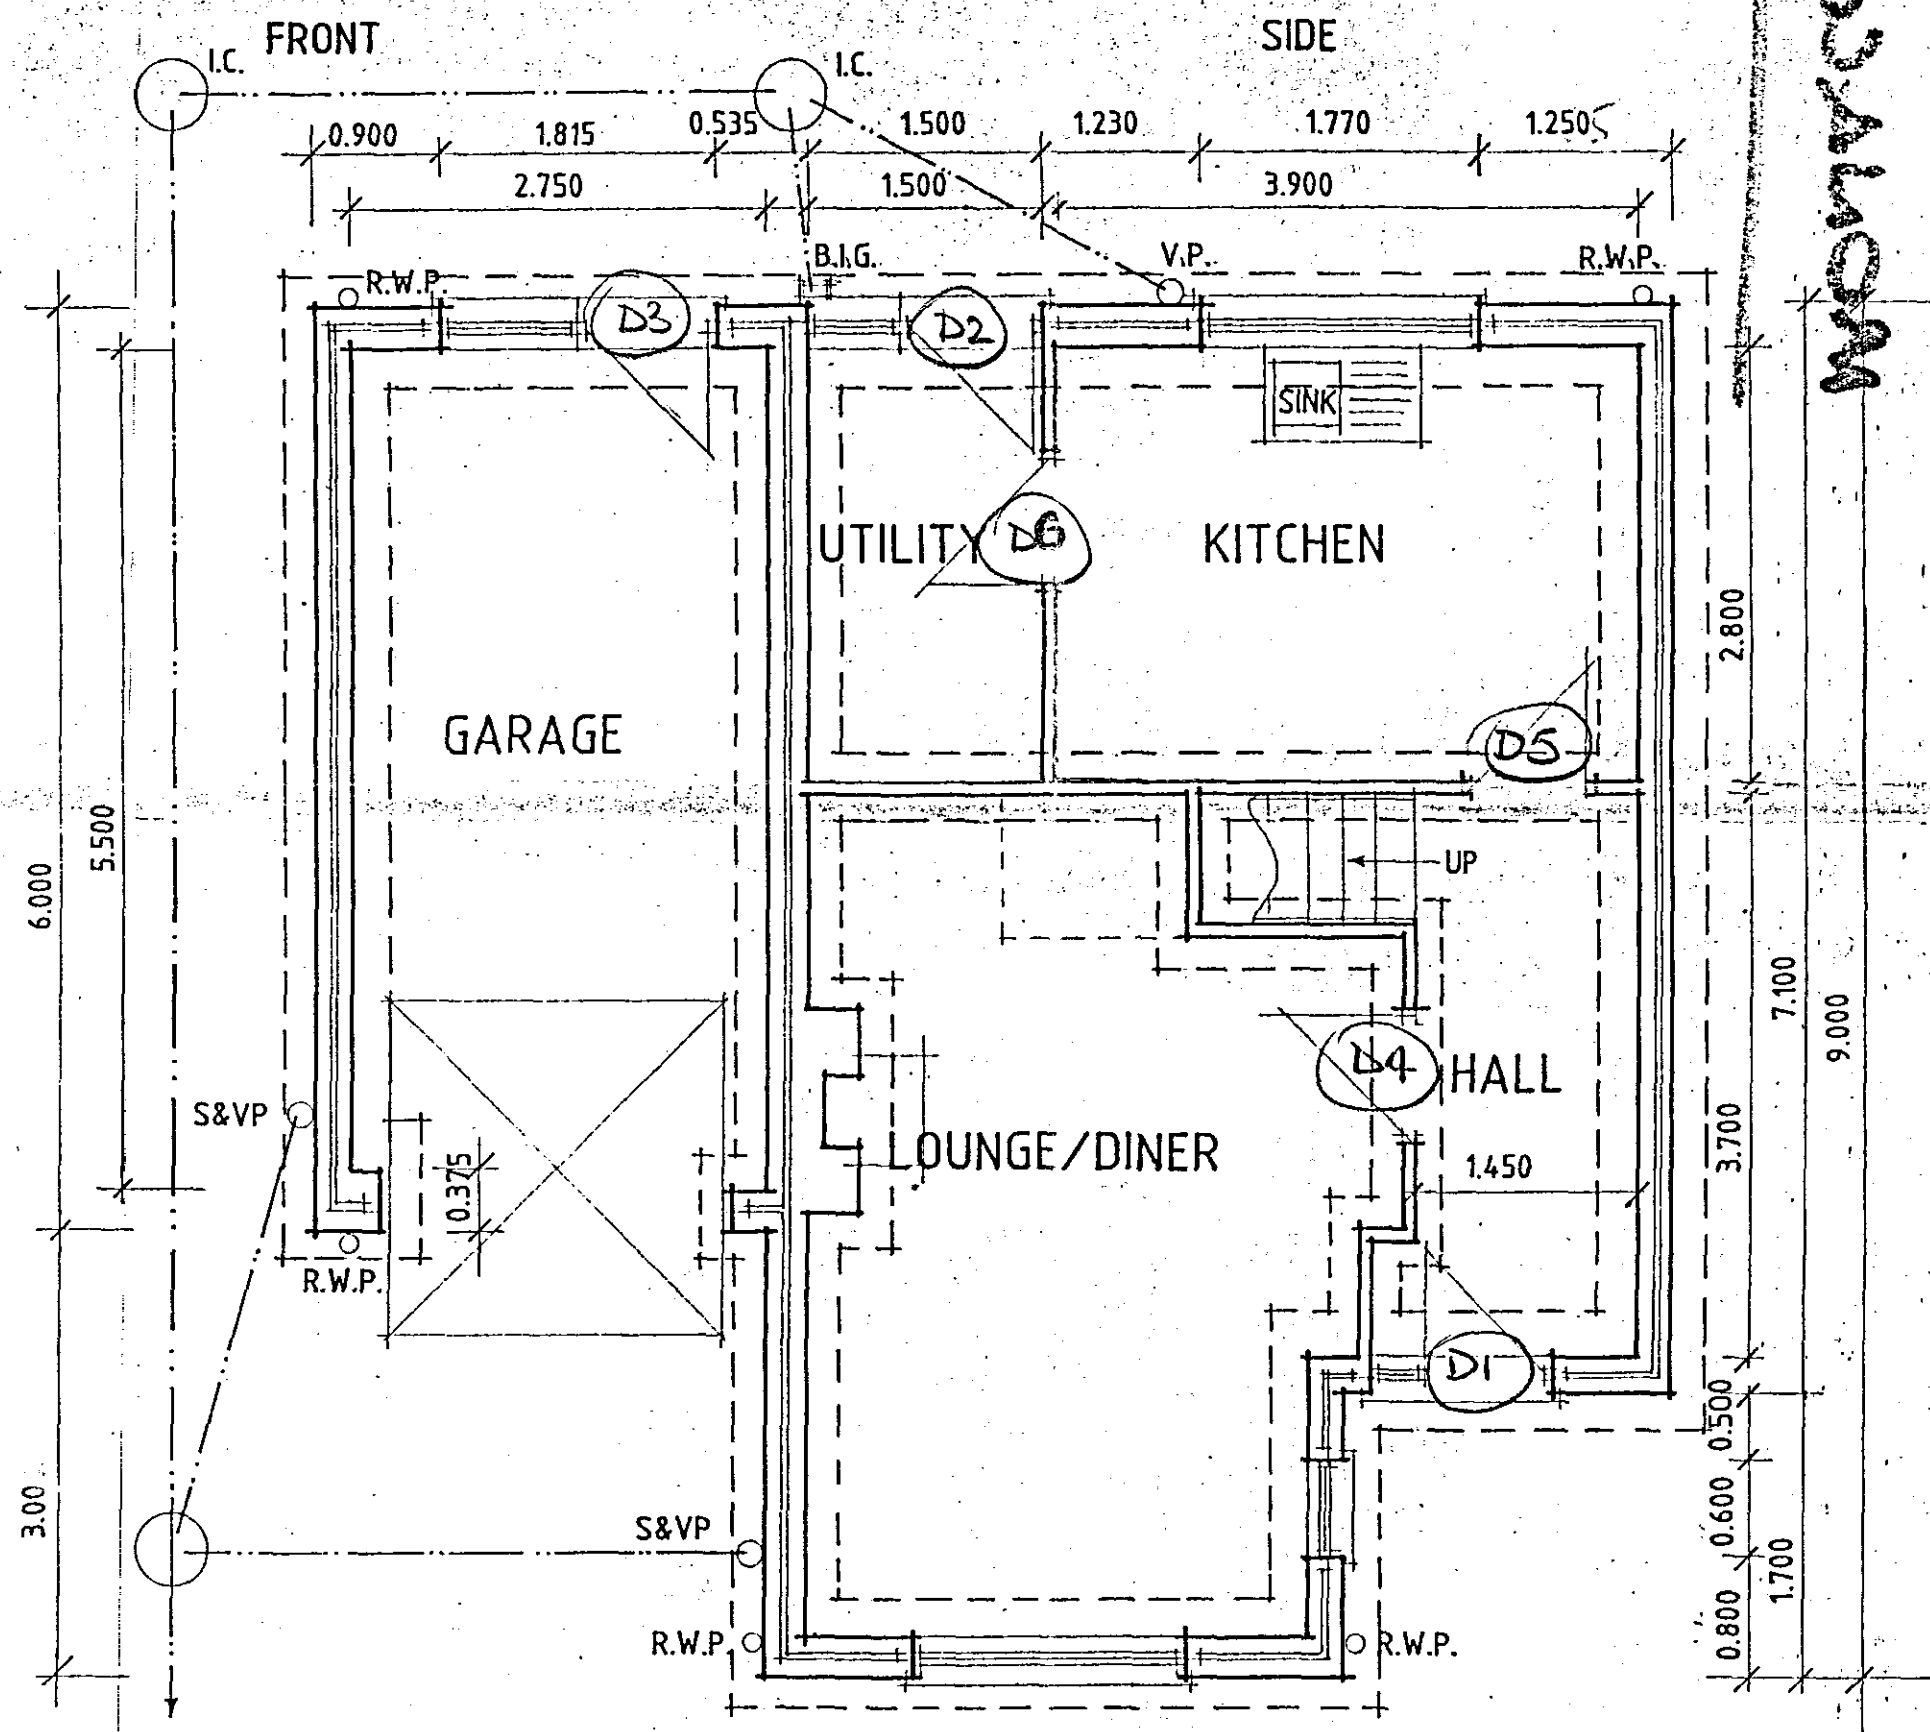
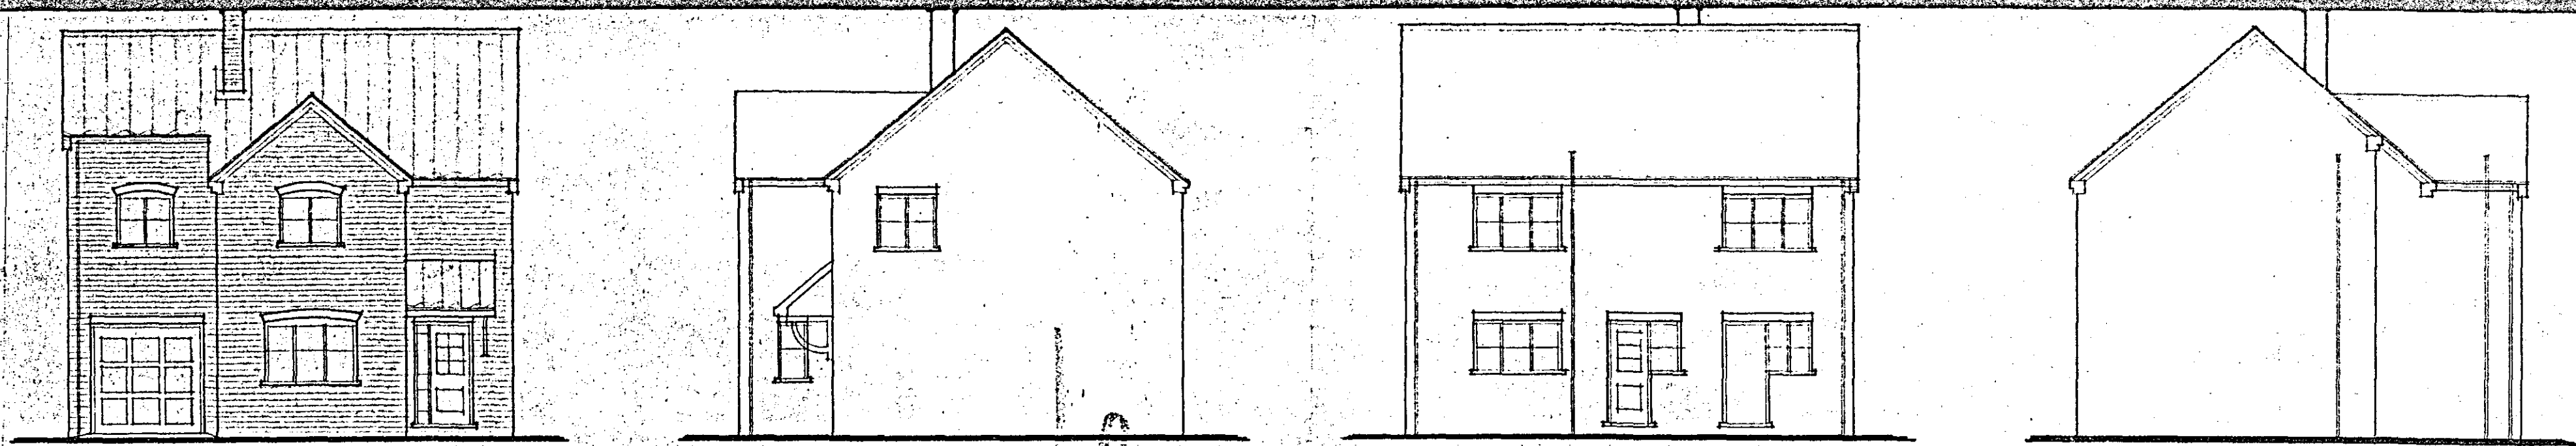


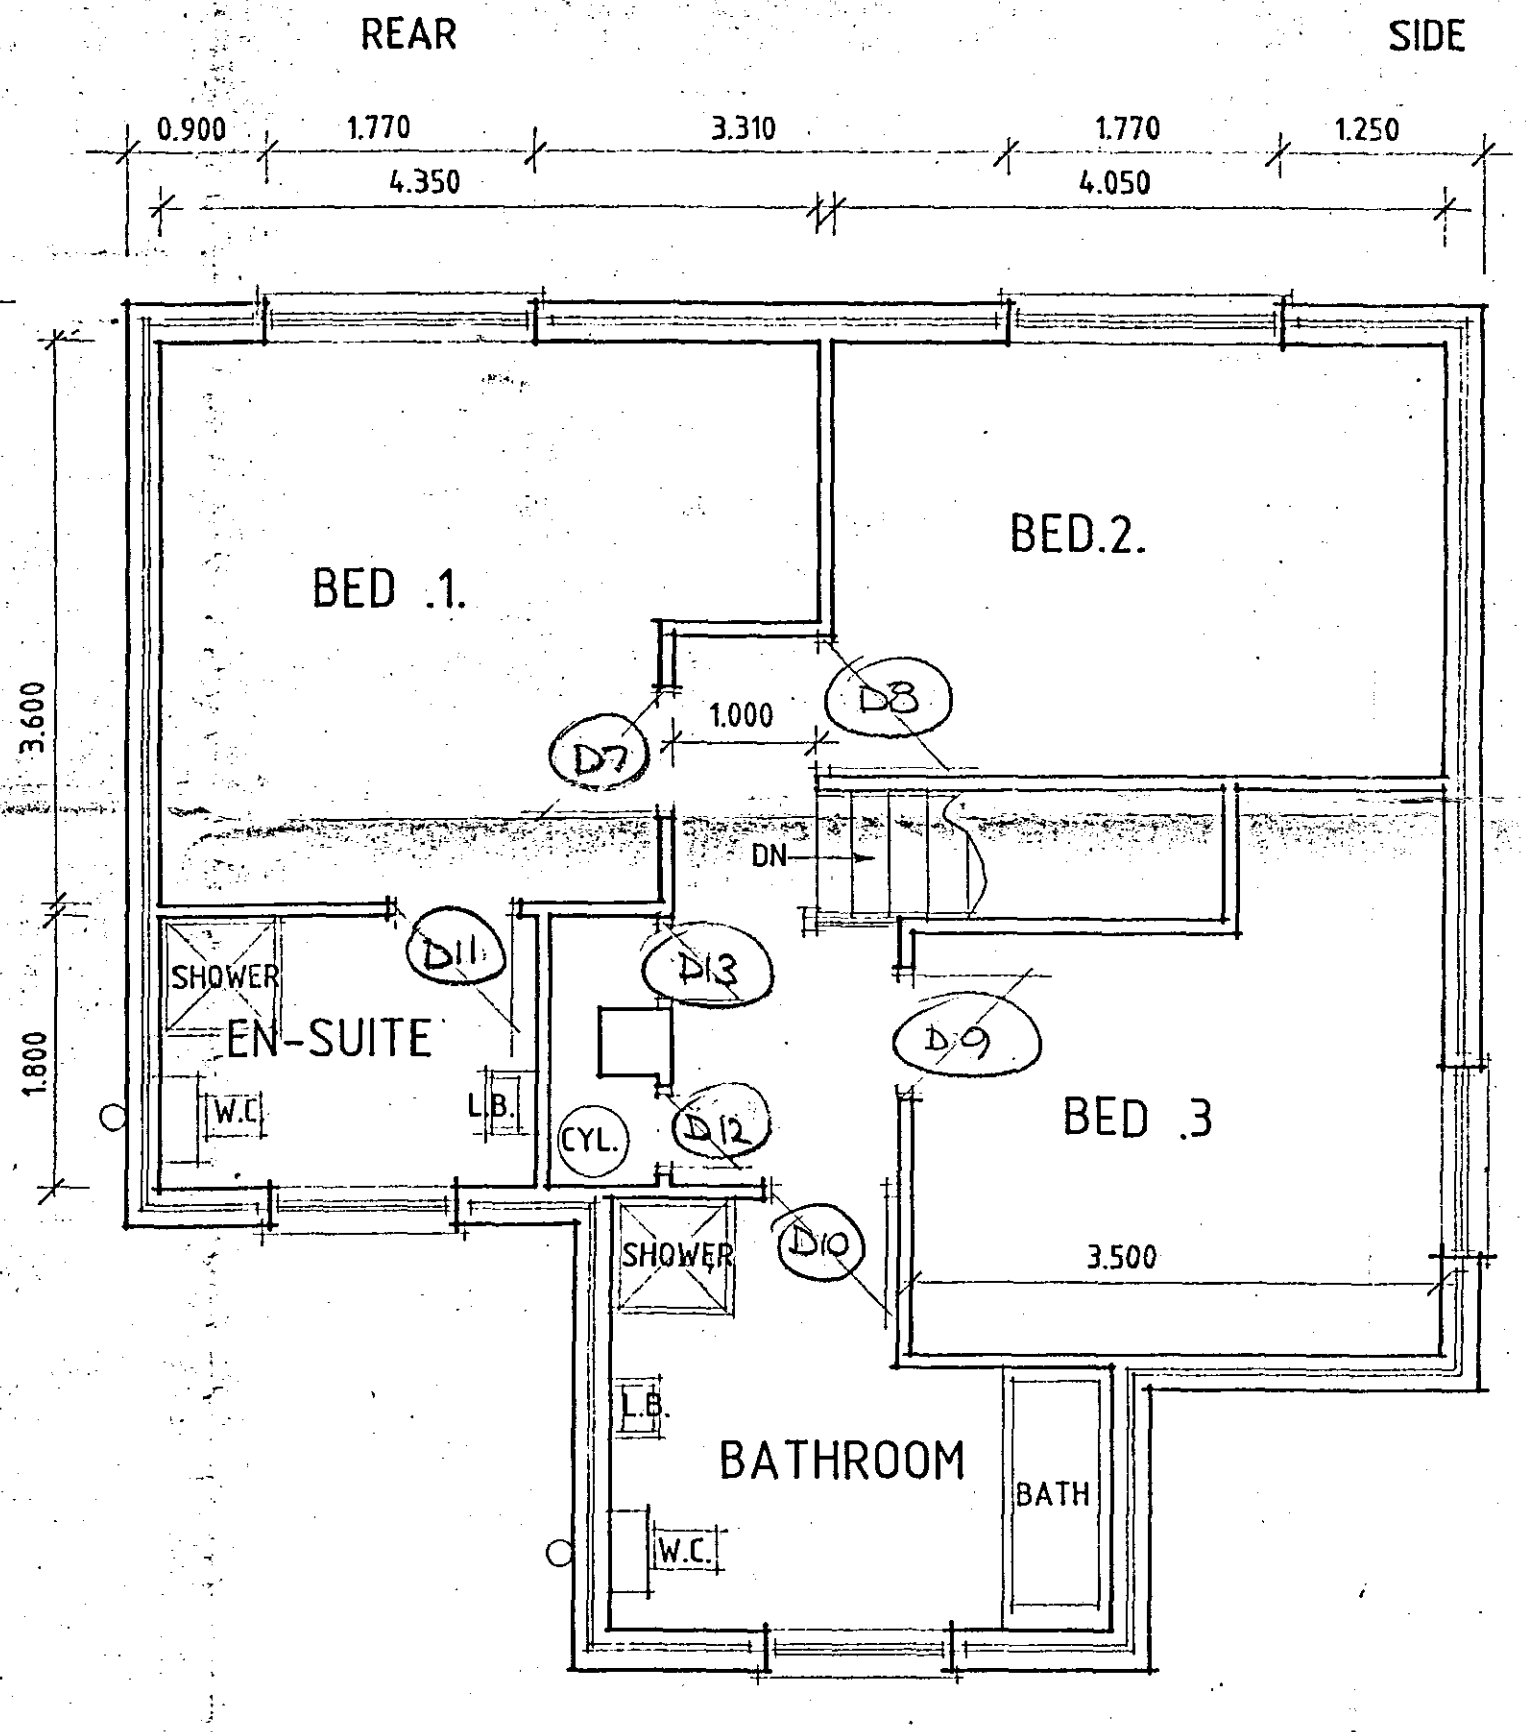

GROUND FLOOR

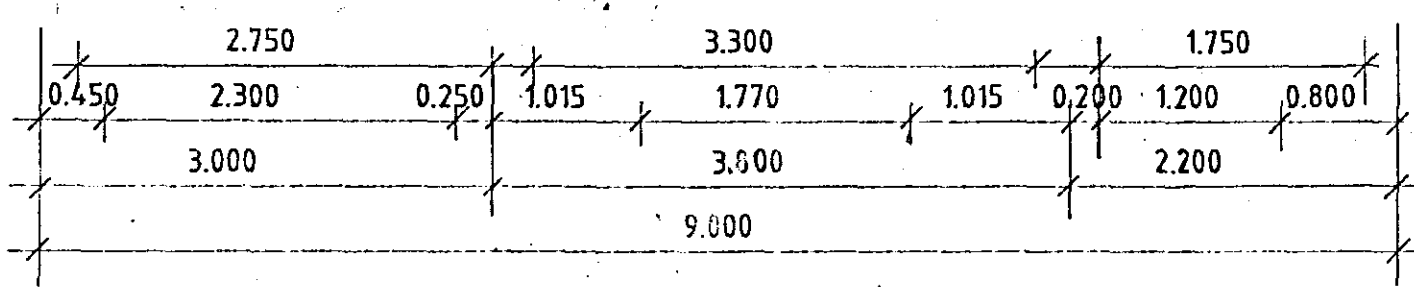

FIRST FLOOR

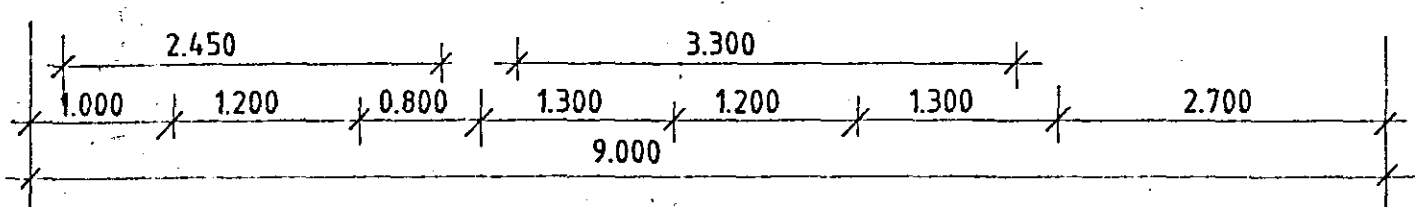

10 APR 2008

0473/08

Status

ARCHITECTS & PLANNING CONSULTANTS

DETERMINED

PLAN

STATUS CONSTRUCTION LTD

MONACO

1:100 1:50 MONACO

JAN-94 B.GILHAM

Status House, 4 Princes Street,
Holbeach, Lincs. PE12 7BB
Tel: 0406 24343 Fax: 0406 490702