



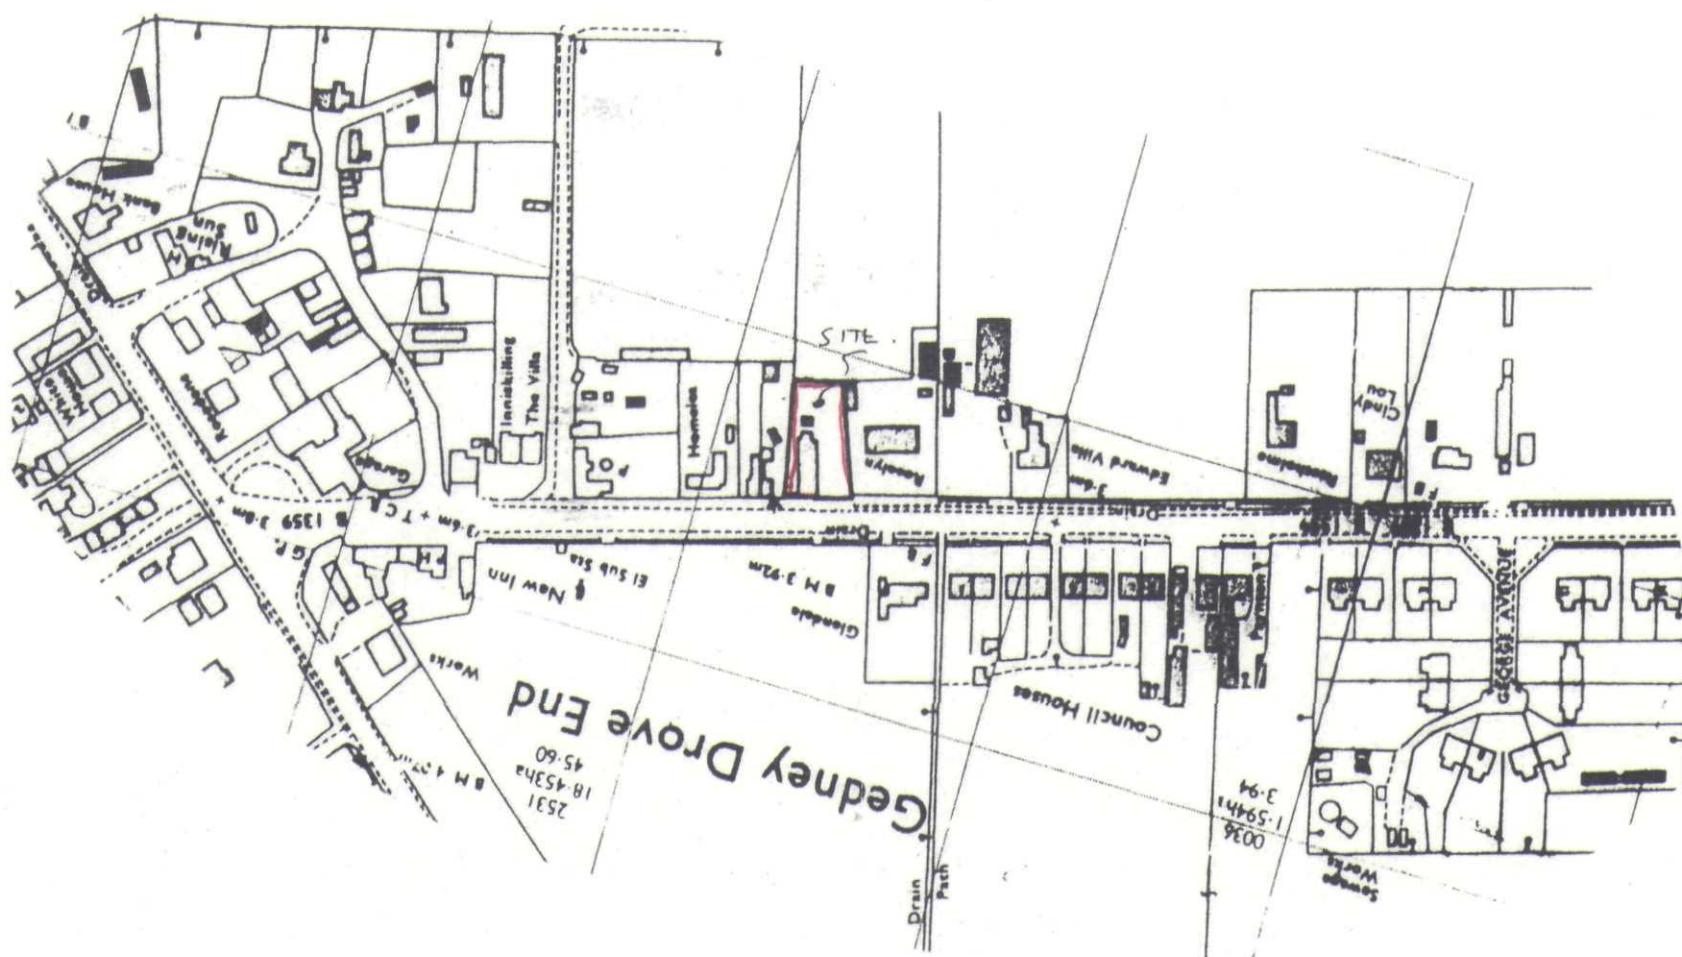

LOCATION PLAN

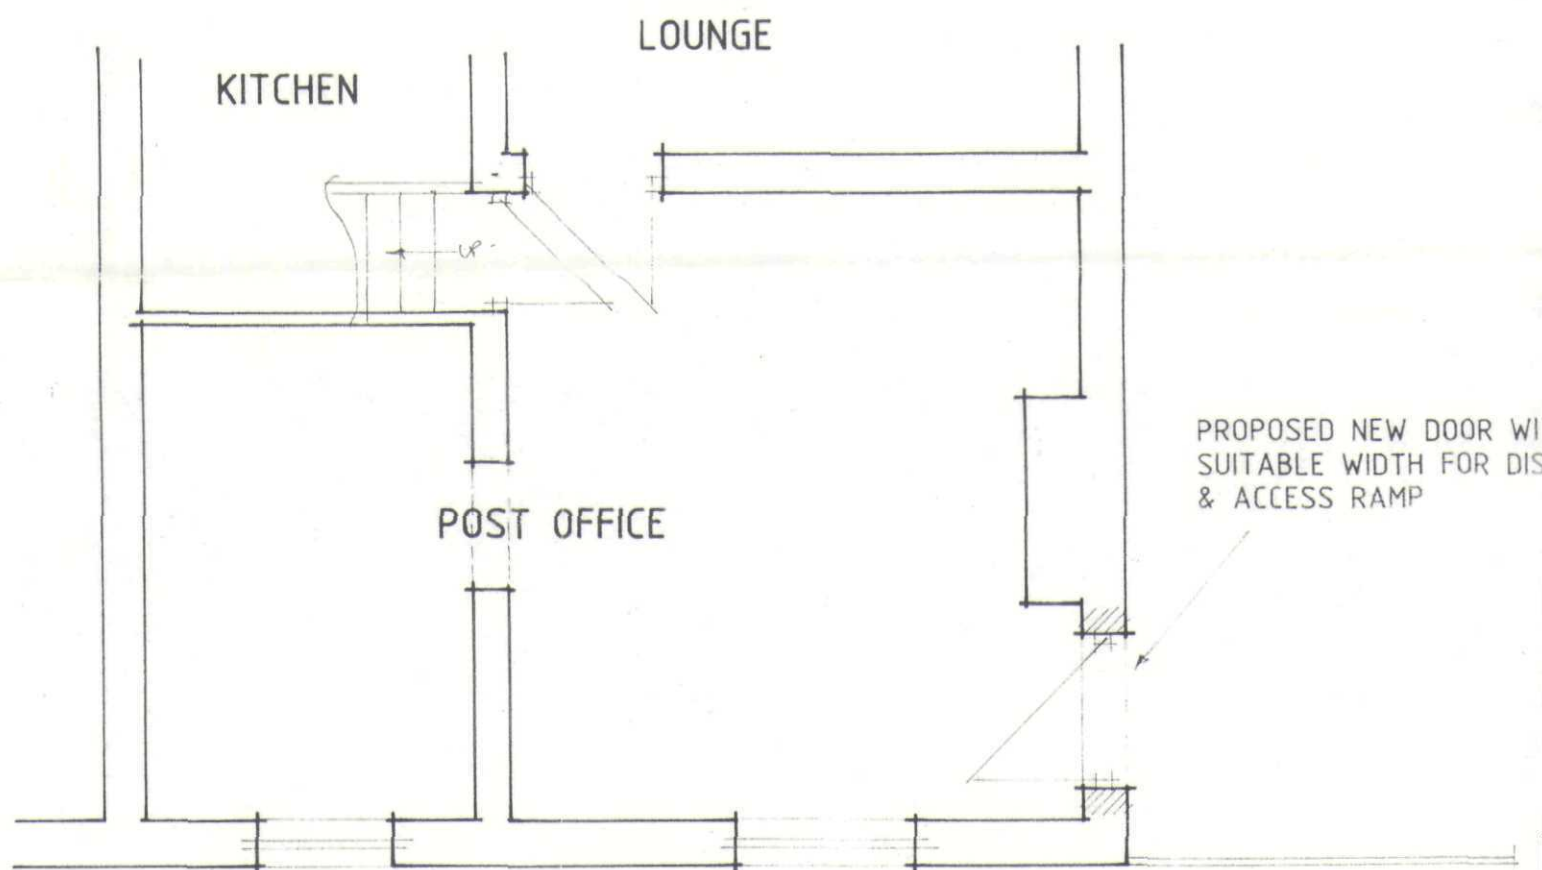

FOOTPATH

PLAN

SHDC
Planning & Development

16 APR 2004

Ref:

497/04

MAIN ROAD

**DETERMINED
PLAN** 