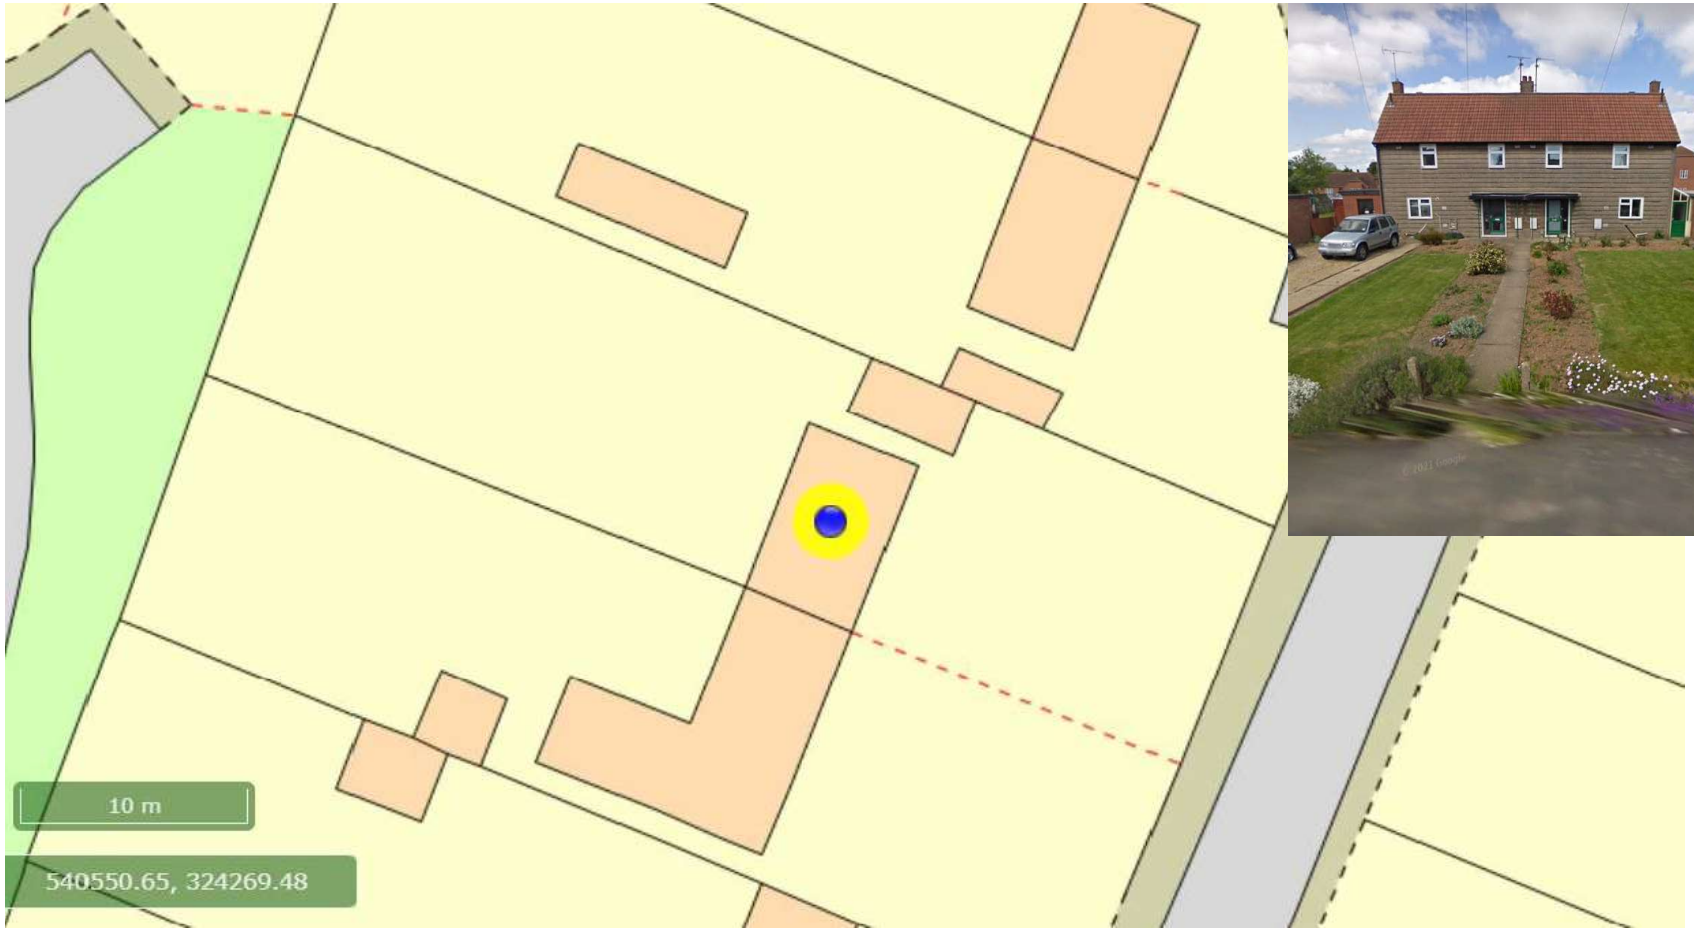


South Holland District Council **Property Services** **Council Offices** **Priory Road** **Spalding** **Lincolnshire** **PE11 2XE**	**Project:** Assisted living - Off road hardstanding - Location plan **Address:** 17 Batemans Close Gedney, Spalding PE12 0BX	**Date:** 22nd May 2023 **Plan No:** 17BC/001 **Scale:** As shown **Drawn by** DH