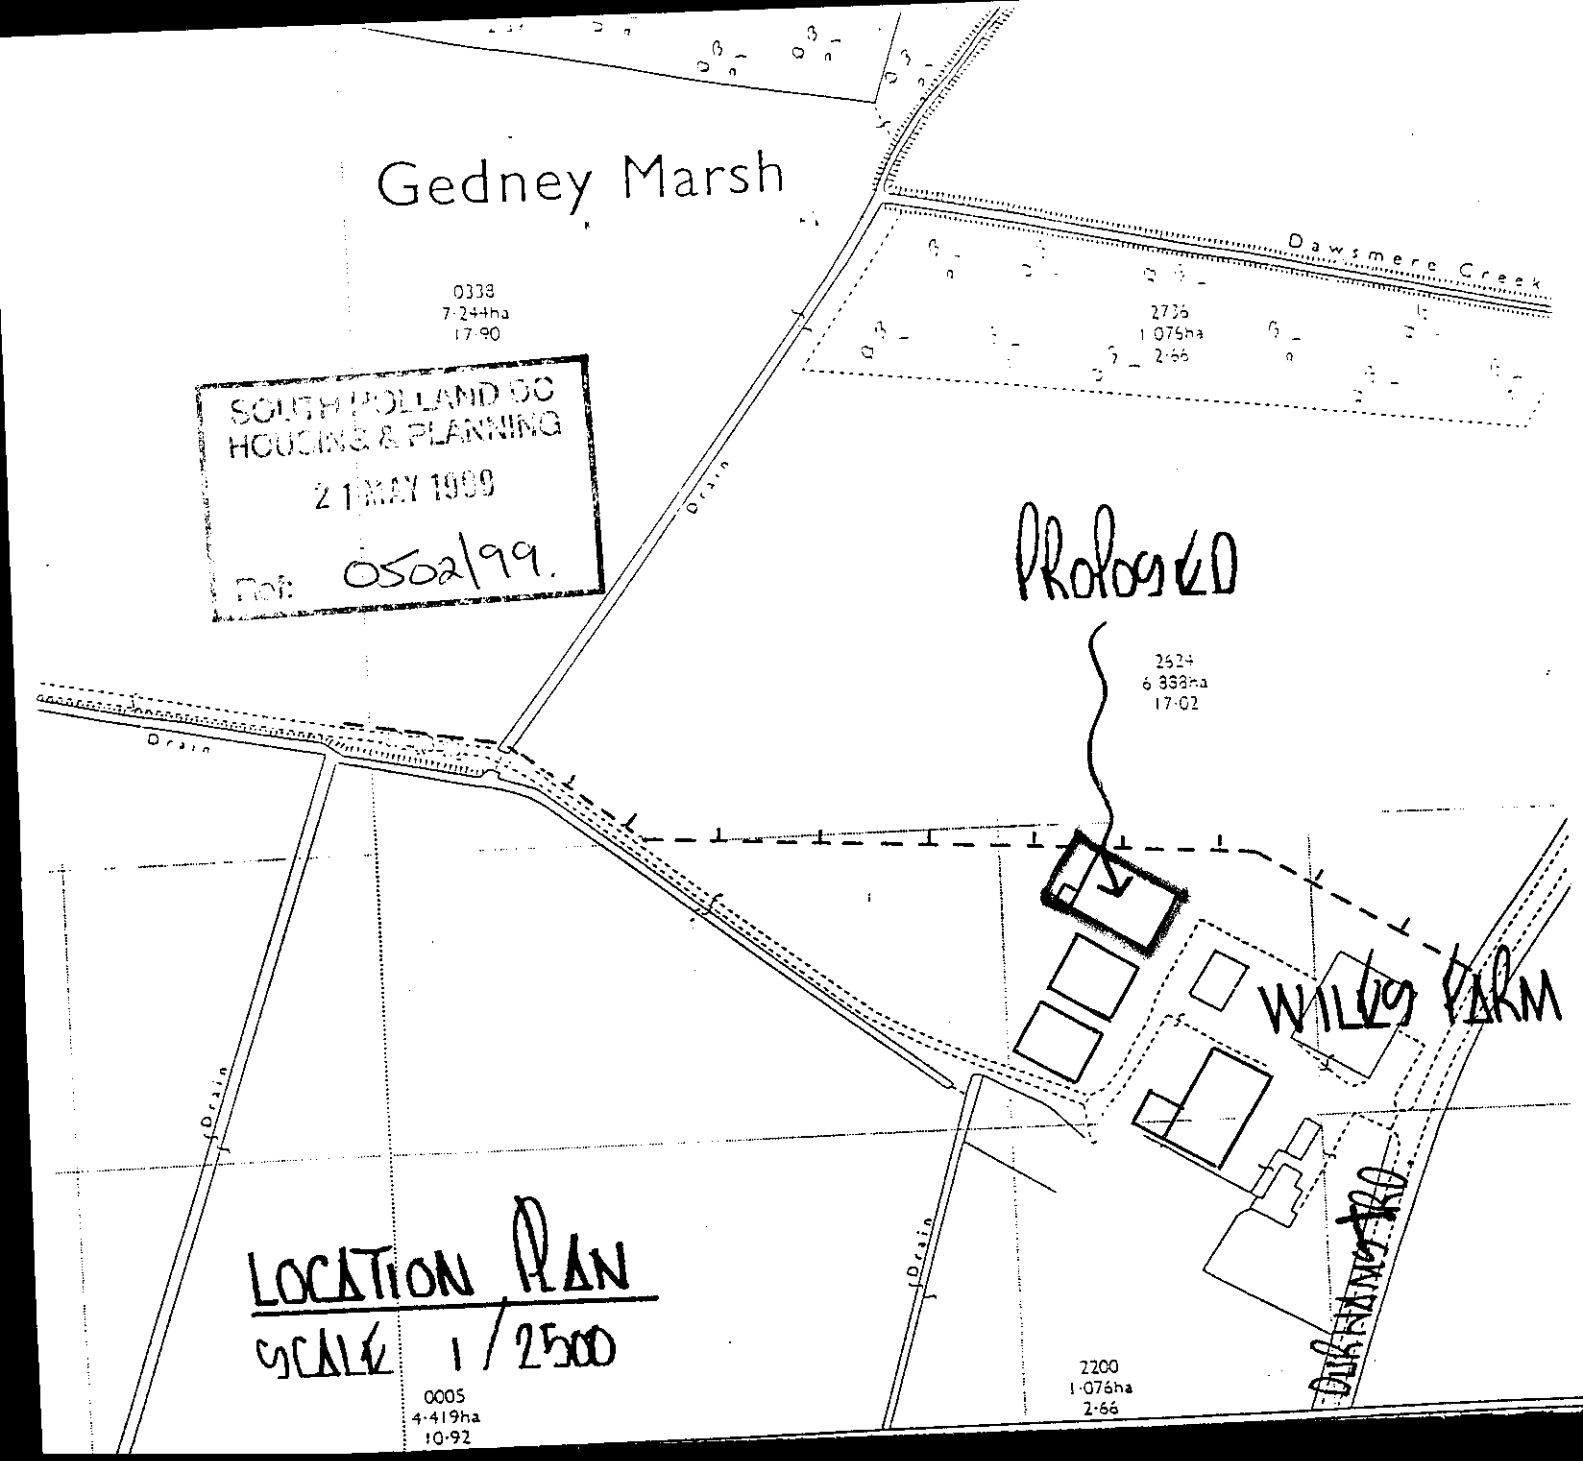

Gedney Marsh
0338
7·244ha
17·90
Dawsmere Creek
2736
1·076ha
2·66
SOUTH HOLLAND DC
HOUSING & PLANNING
21 MAY 1999
Ref: 0502/99.
Drain
PROPOSED
2624
6·888ha
17·02
WILLS FARM
Drain
Drain
Drain
LOCATION PLAN
SCALE 1/2500
0005
4·419ha
10·92
2200
1·076ha
2·66
DOWDYNG RD

SOUTH HOLLAND DC
HOUSING & PLANNING
21 MAY 1999
Ref: 0502/99

PROPOSED

F.P.

GRAIN STORE

GLASS HOUSE

POTATO STORE

6000

BLOCK PLAN

SCALE 1:500