




North West Elevation (1:100)

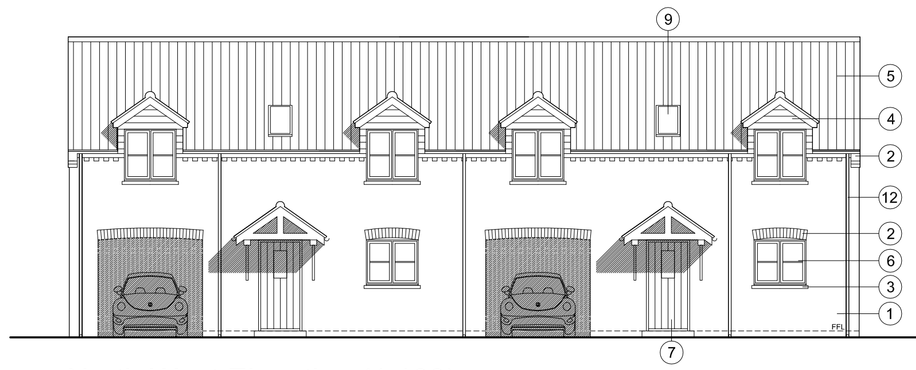


North East Elevation

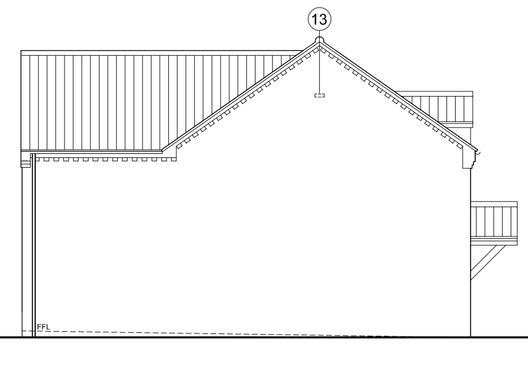


South East Elevation

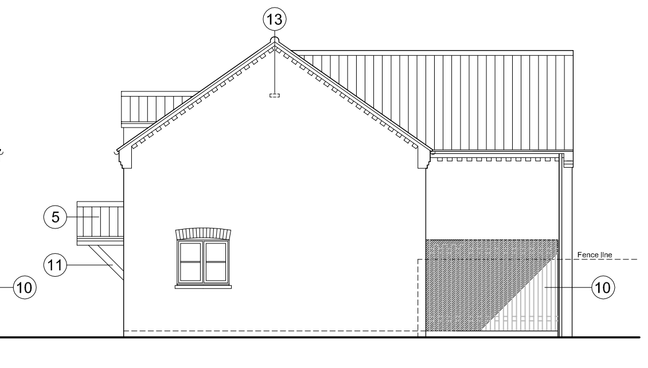


South West Elevation

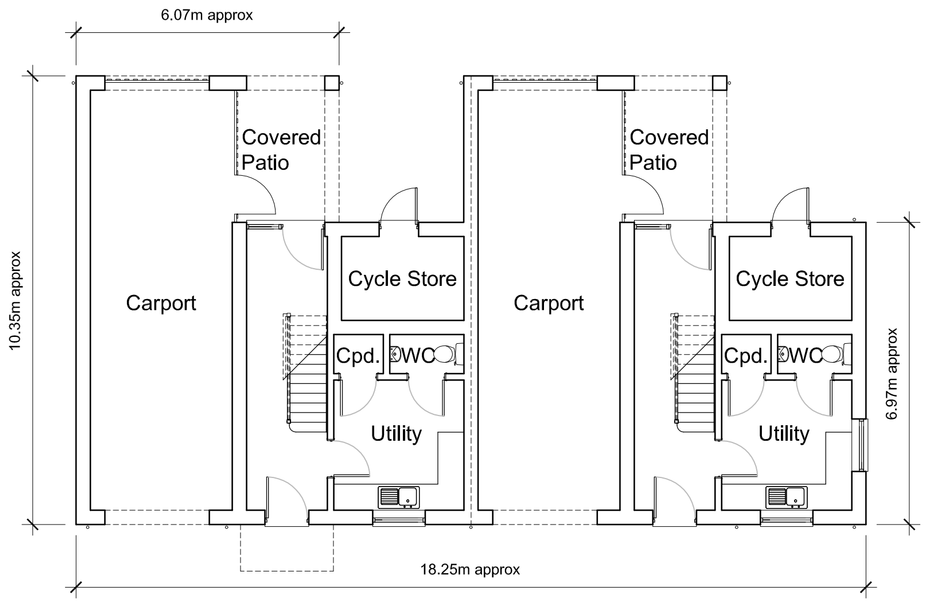


Ground Floor Plan (1:100) 0 1 2 3 4 5m

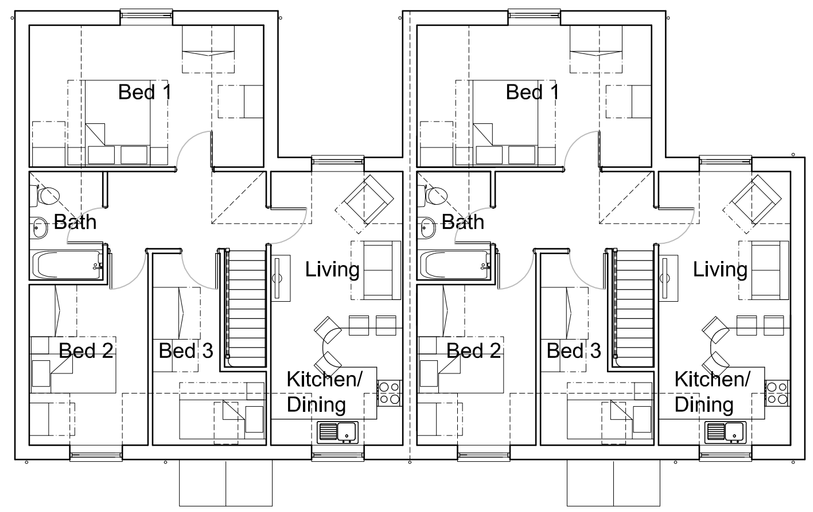


First Floor Plan (1:100)

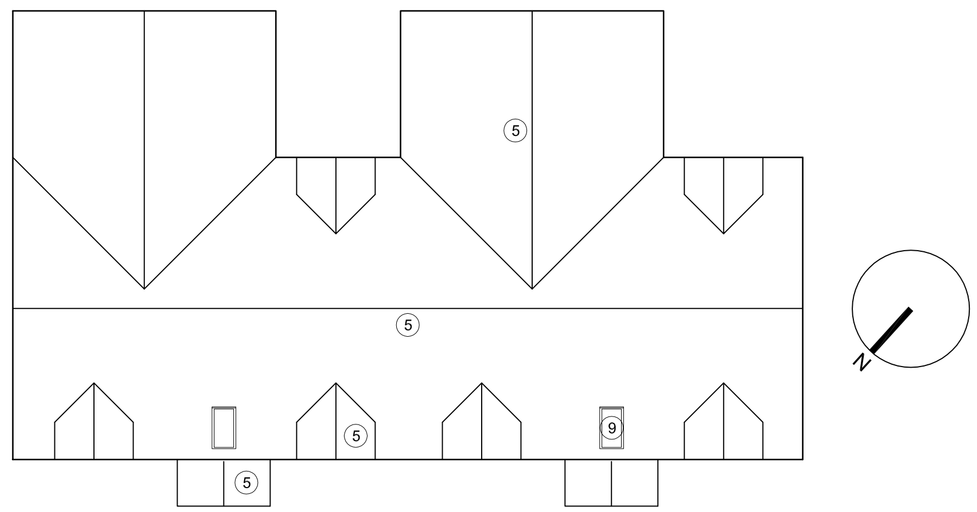

Roof Plan (1:100)

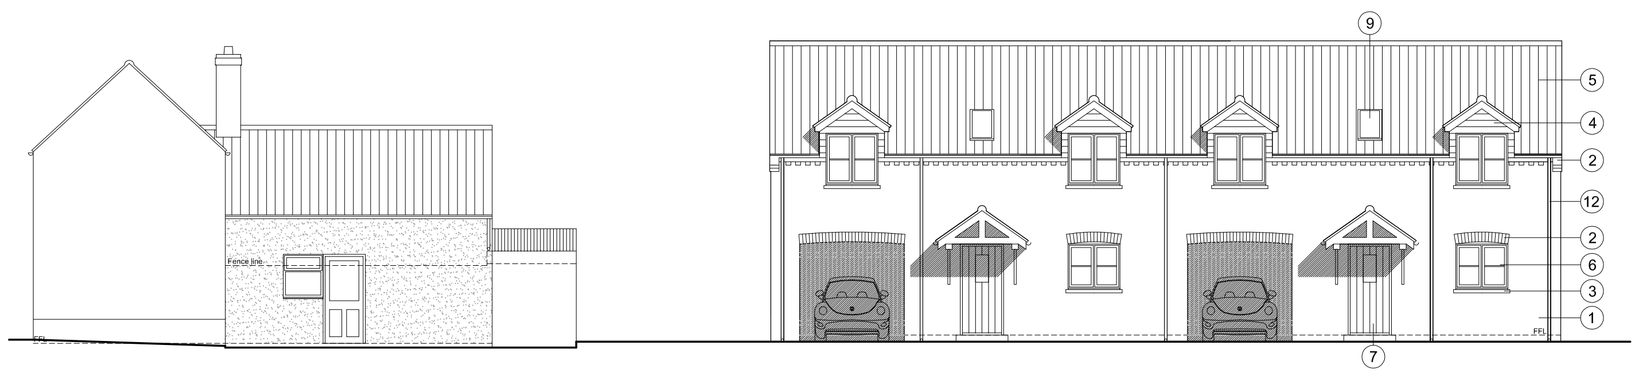

Street-scene Elevation to Pit Lane (1:100)

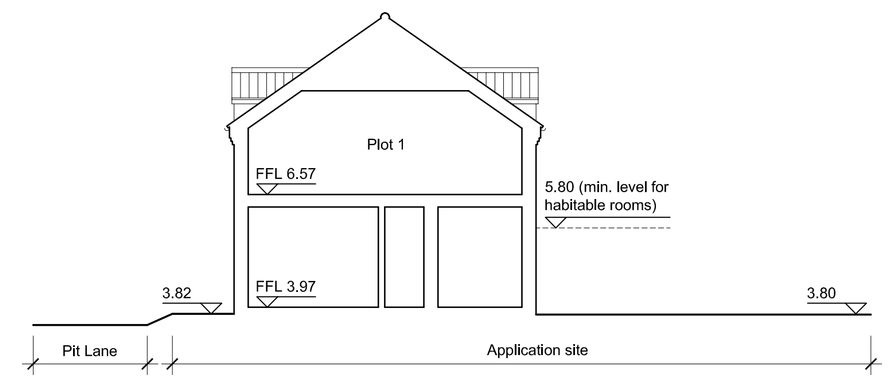

Site / Building Cross Section (1:100)

N
PIT LANE
Proposed vehicular access.
Proposed pedestrian access (front door).
2m x 2m pedestrian visibility splay.
Proposed vehicular access.
Proposed pedestrian access (front door).
Plot 1
+3.97(FFL)
Plot 2
+3.97(FFL)
P1
P2
P1
P2
Patio
Patio
Lawn
Lawn
CBF (1.8m)
CBF (1.8m)
CBF (1.8m)
CBF (1.8m)
Hawthorn hedge (4m long)
2no. apple trees
Hawthorn hedge (4m long)
Tarmac Road
Grass
Block Paving
Grass
Grass
Block Paving
Tarmac Road
Tarmac Road
Grass
Grass
Grass