General Notes

Do not scale from this drawing.

This drawing is copyright and may not be altered, traced, copied, photographed or used for any purpose other that that for which it is issued without written permission from Messrs Status Design.

The General Contractor is to check all dimensions on site and report discrepancies to the Architect.

All details shown on this drawing are based upon typical site conditions related to the area. No responsibility can be accepted for abnormal conditions unless reported to the Architects so that design amendments may be considered.

Please note, this drawing is not a conveyance drawing.

Construction work to be carried out with due regard to the construction (Design and Management) Regulations 1994 (CDM) and the Health and Safety at work, etc. Act 1974 (HSW Act)

Proposed on-site soakaways to be maintained by the owner for the life duration of the property.

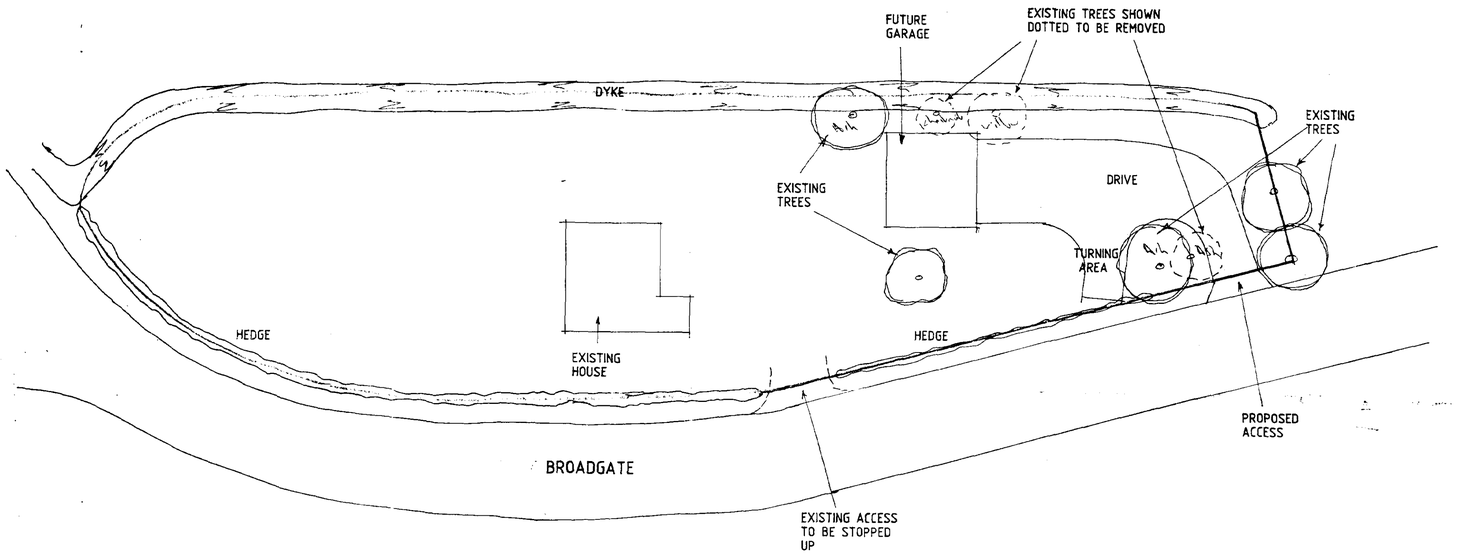

SITE PLAN

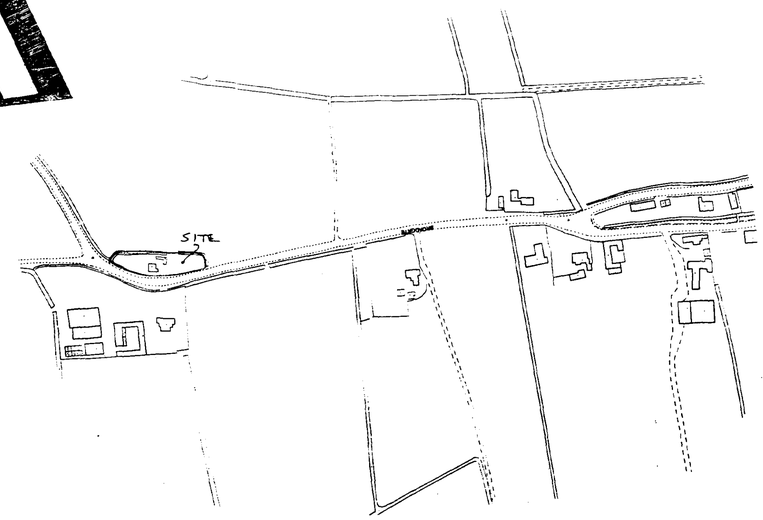

LOCATION PLAN

DETERMINED PLAN

SHDC
Planning & Development
28 APR 2003
Ref 0520/03

DESIGN Status
CONSULTANTS IN ARCHITECTURE & PLANNING

PROPOSED ALTERATIONS & EXTENSION, DOUBLE GARAGE PLUS ACCESS AT WILLOW COTTAGE, GEDNEY BROADGATE FOR

MR. CORK.

SITE PLAN

1:200 1:2500	SD03-033/1
APRIL-03	B.GILHAM.

2 Edinburgh Walk, Holbeach,
Spalding, Lincs. PE12 7AP
Tel: 01406 424343 Fax: 01406 490702