




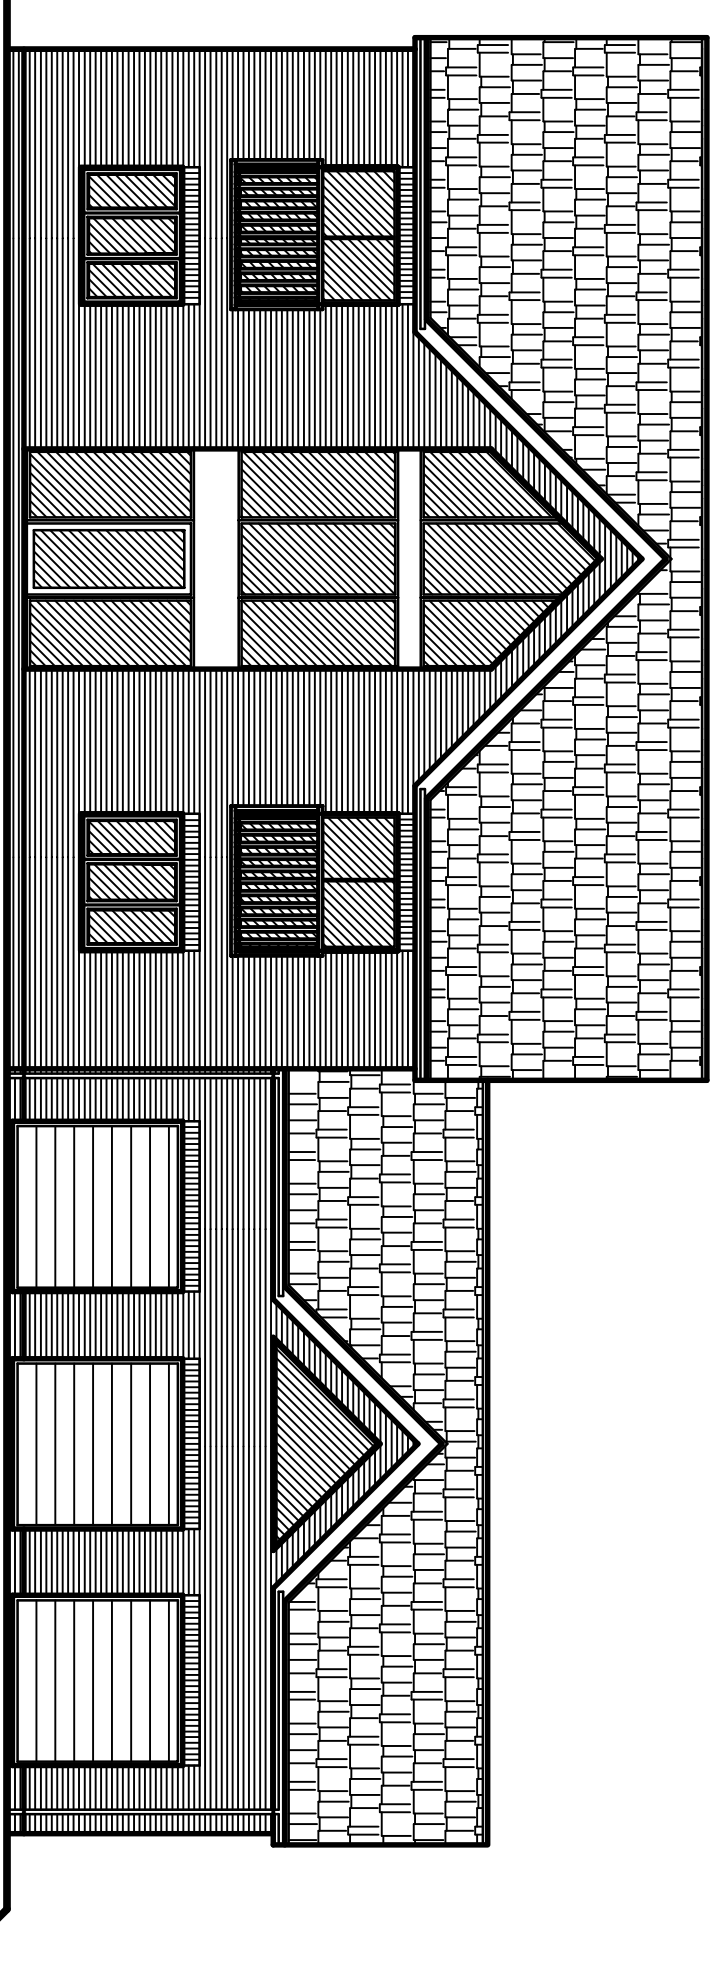

FRONT ELEVATION (SOUTH)

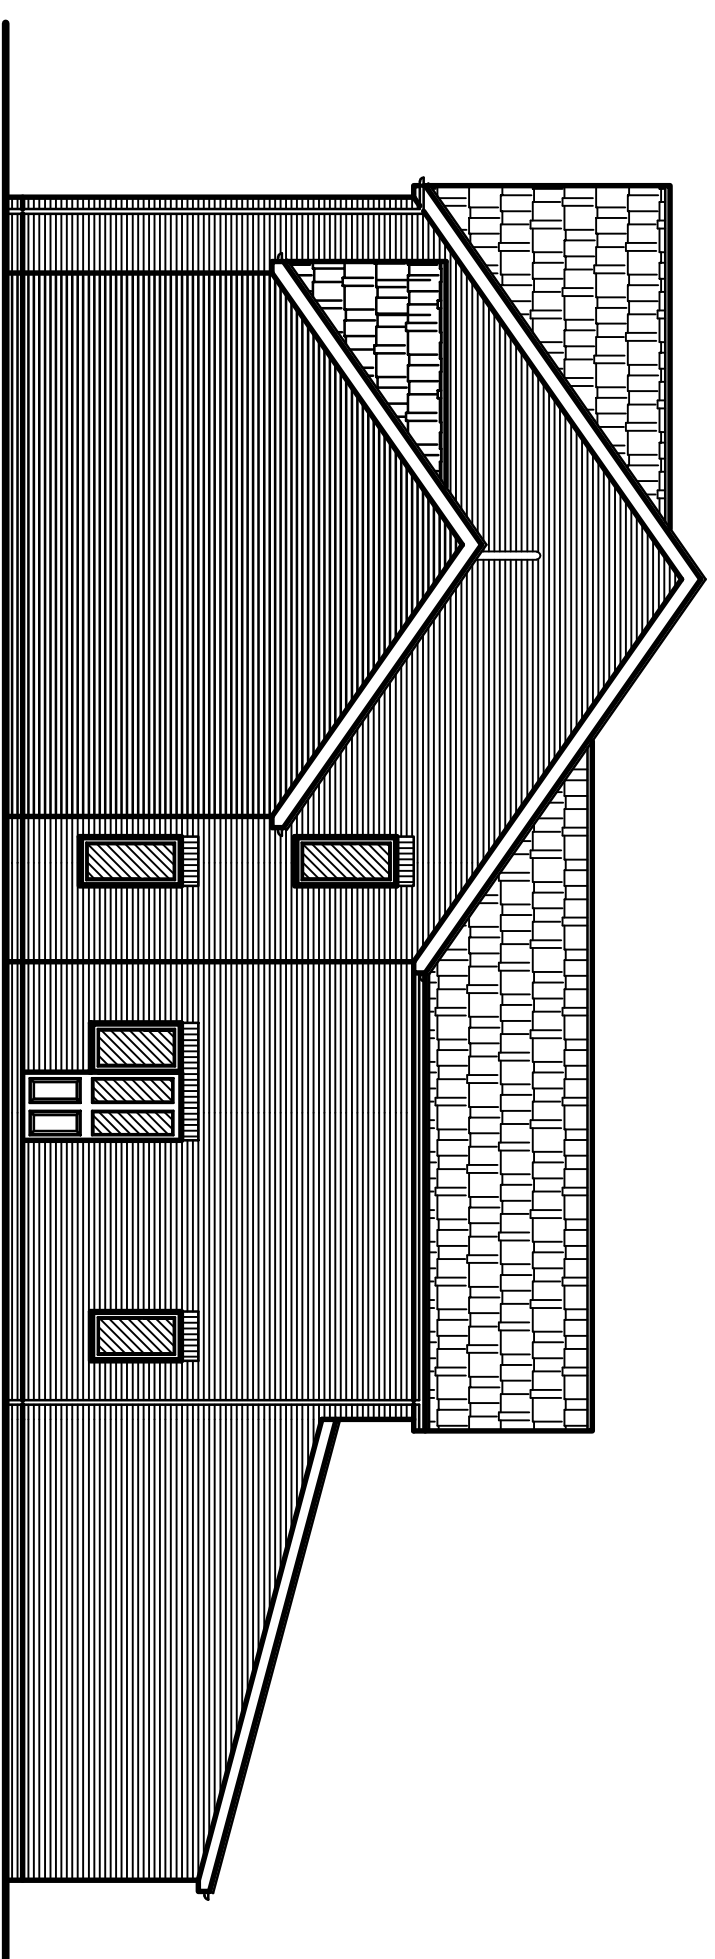

SIDE ELEVATION (EAST)

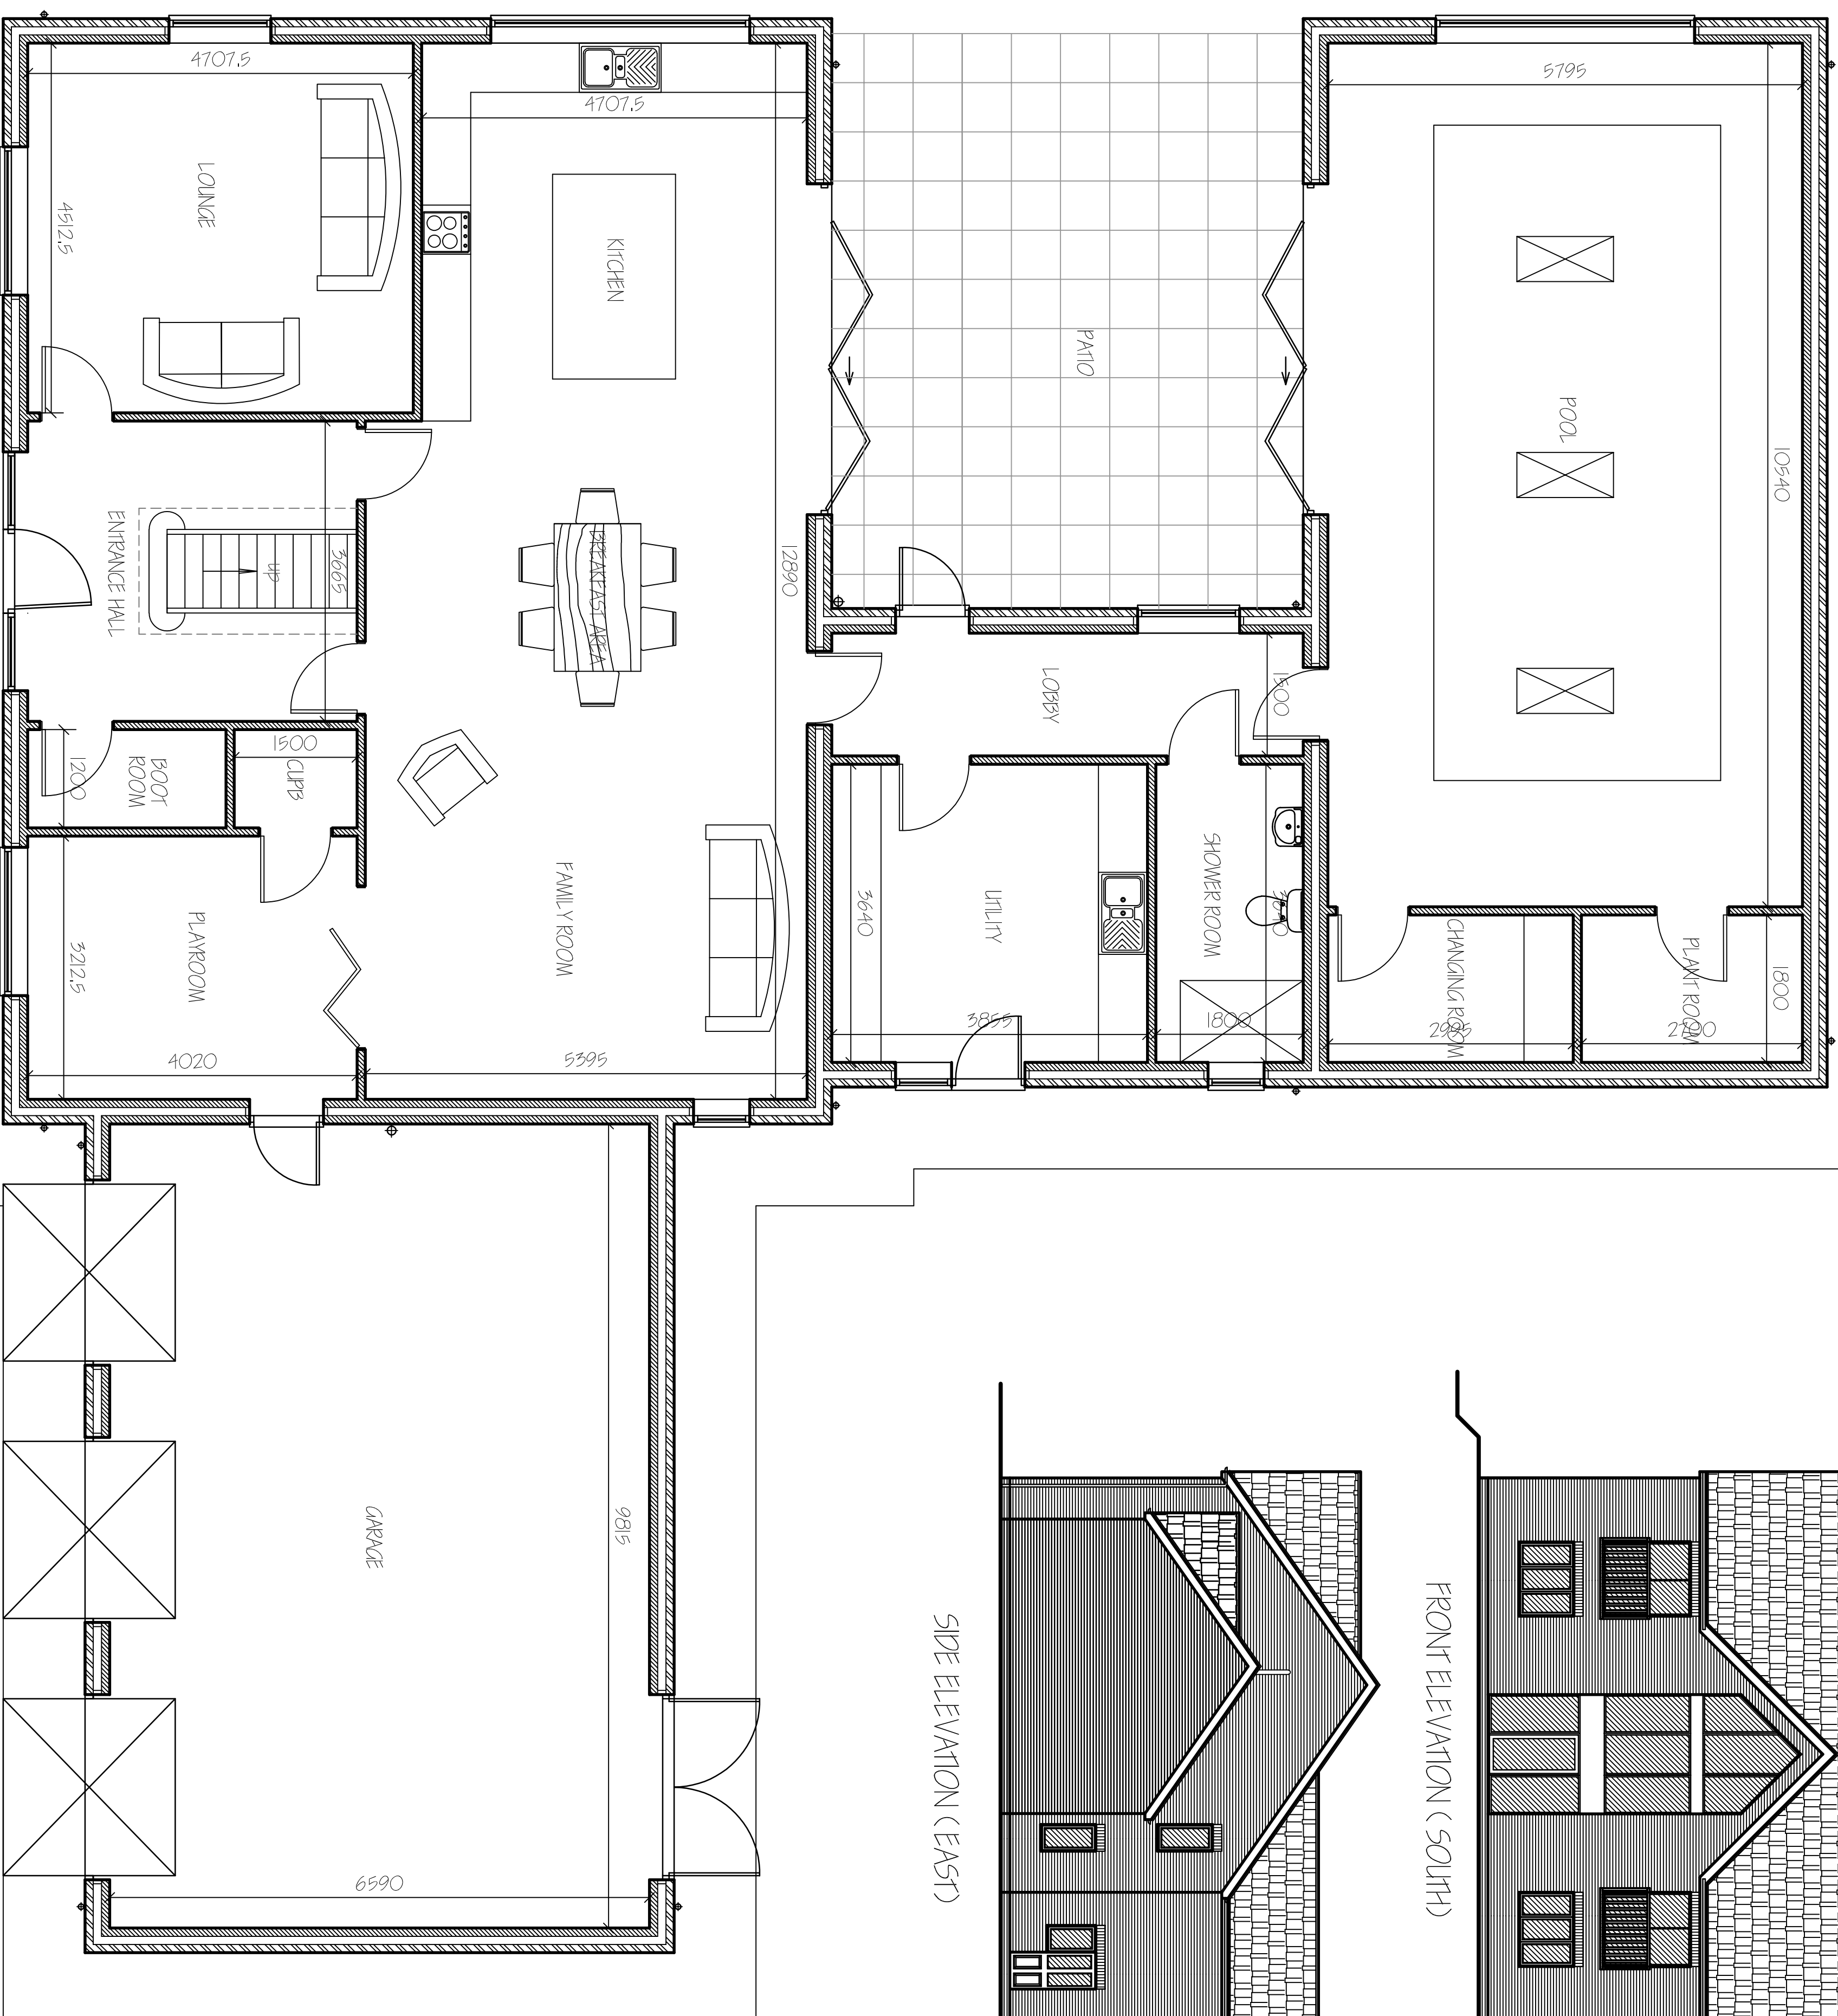

GROUND FLOOR PLAN

EXTERNAL MATERIAL SCHEDULE:-
Walls - Traditional Farmhouse Blend Facing bricks
Roof - Natural Slates
Windows & Doors - UPVC & Aluminum Grey
Guttering/ Downpipes - Black UPVC

[illegible]