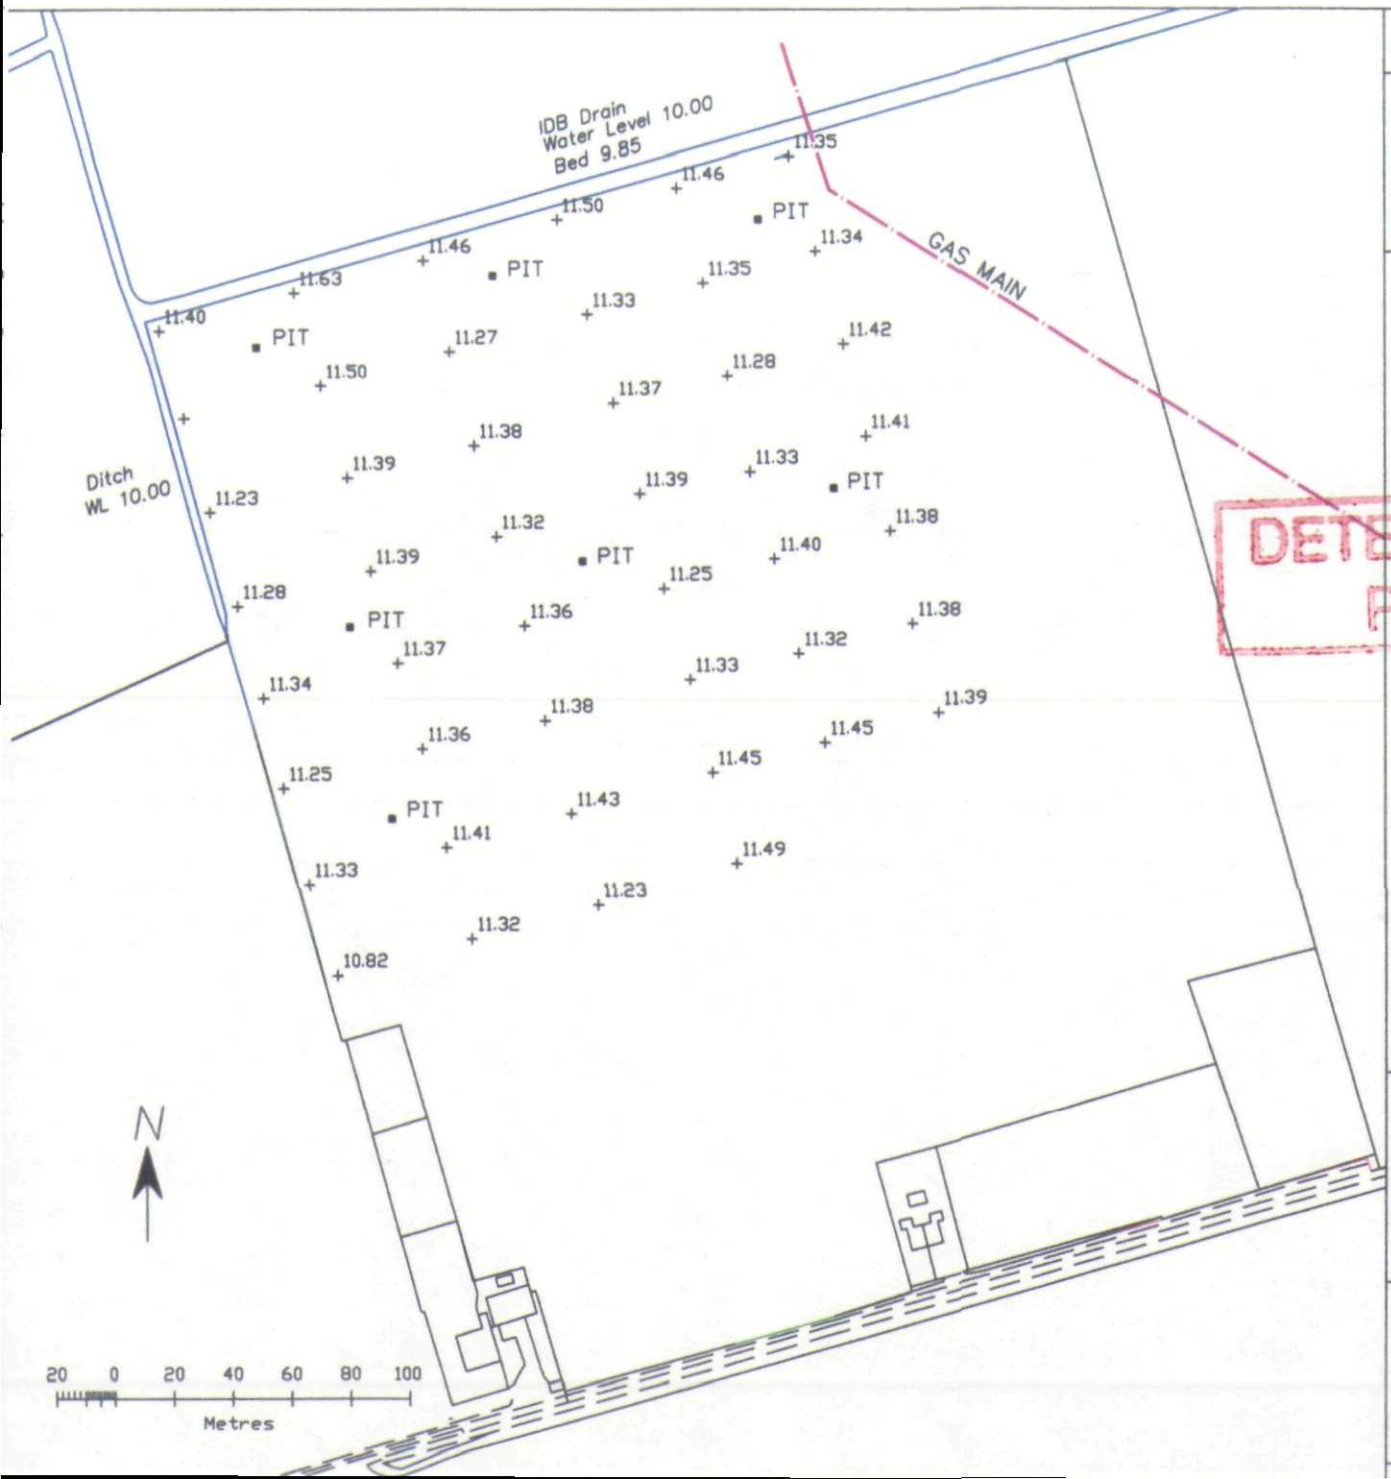


DETERMINED PLAN

SHDC Planning & Development
23 APR 2004
Ref: 05/28/04

Site of Proposed Reservoir

J.E. Piccaver & Co. (Gedney Marsh)
Norfolk House Farm, Gedney Marsh
Holbeach, Spalding
Lincs. PE12 9PR

LEVELS (Metres) to local datum

Surveyed/Drawn by:- JB/DWGT
TEL/FAX:- 01245 233257
or 01603 812499

GRID REF TF 439 280
Scale:-1/2500
Date:-5/4/2004