
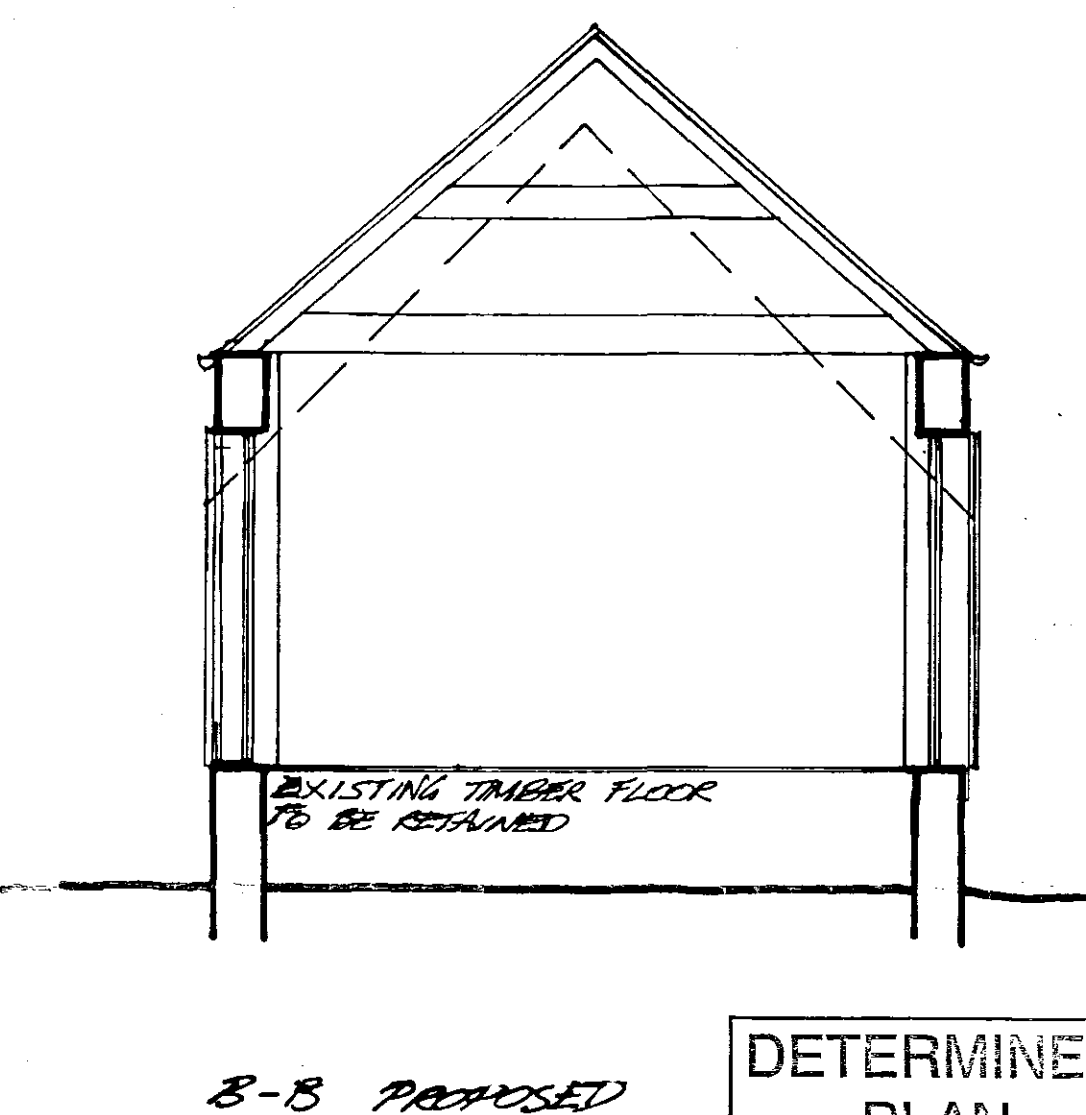
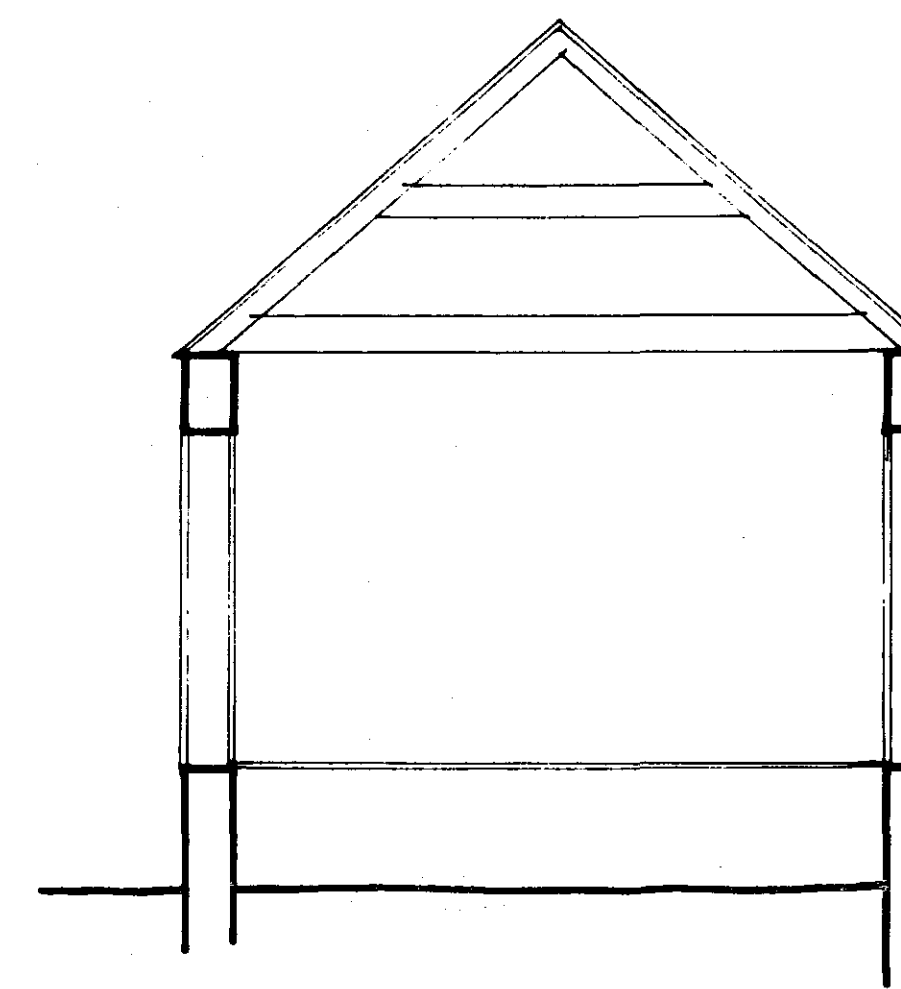
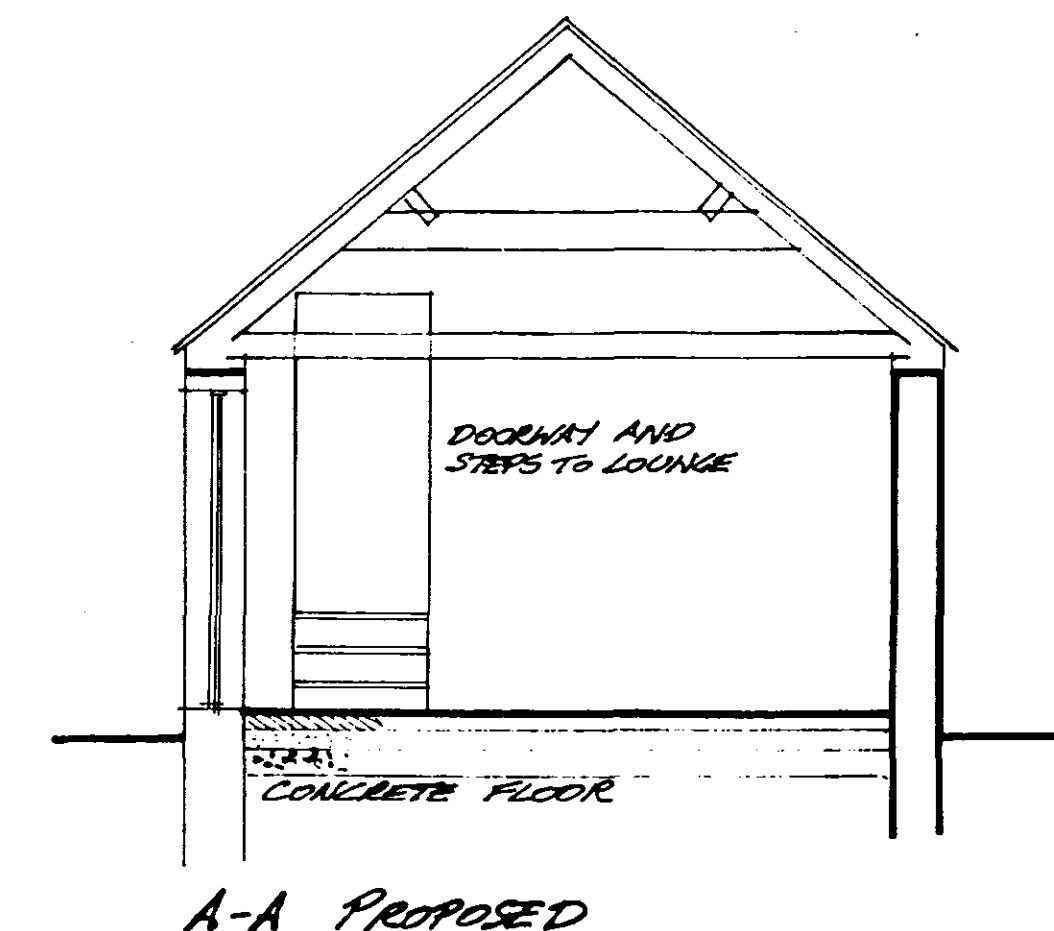
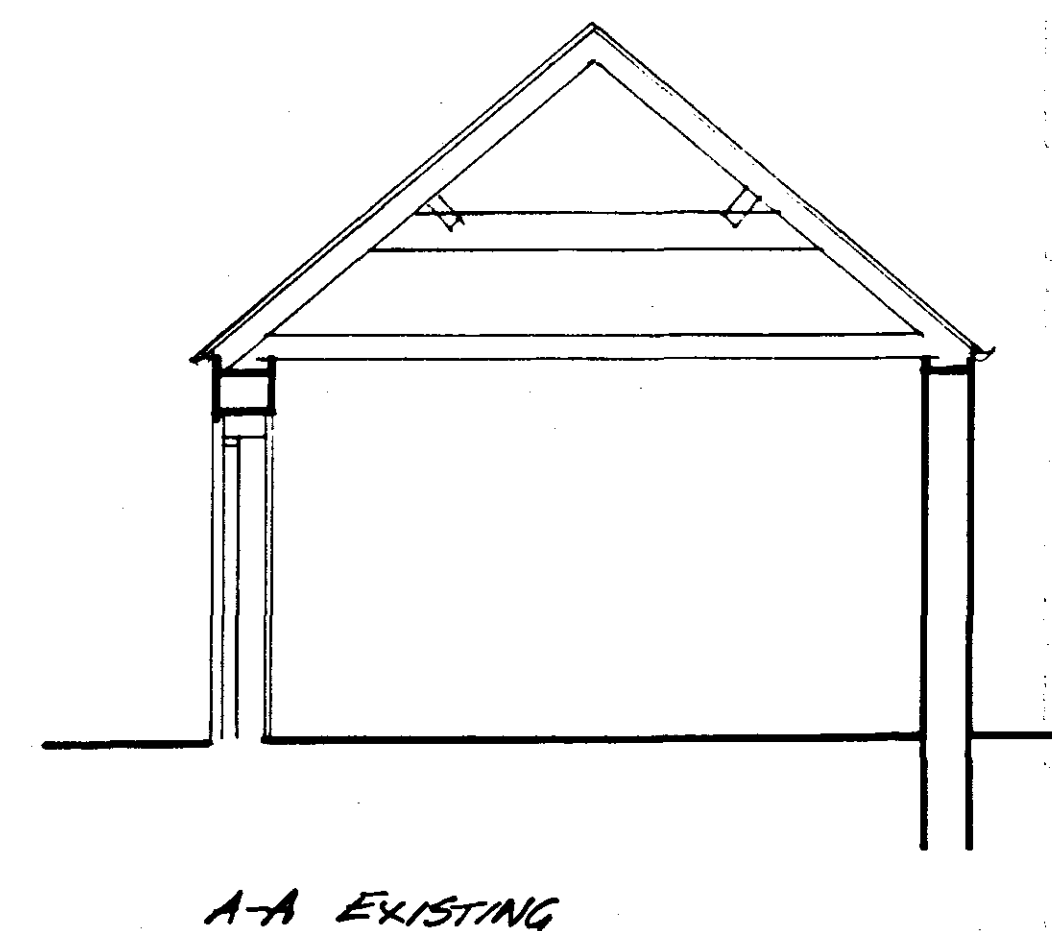
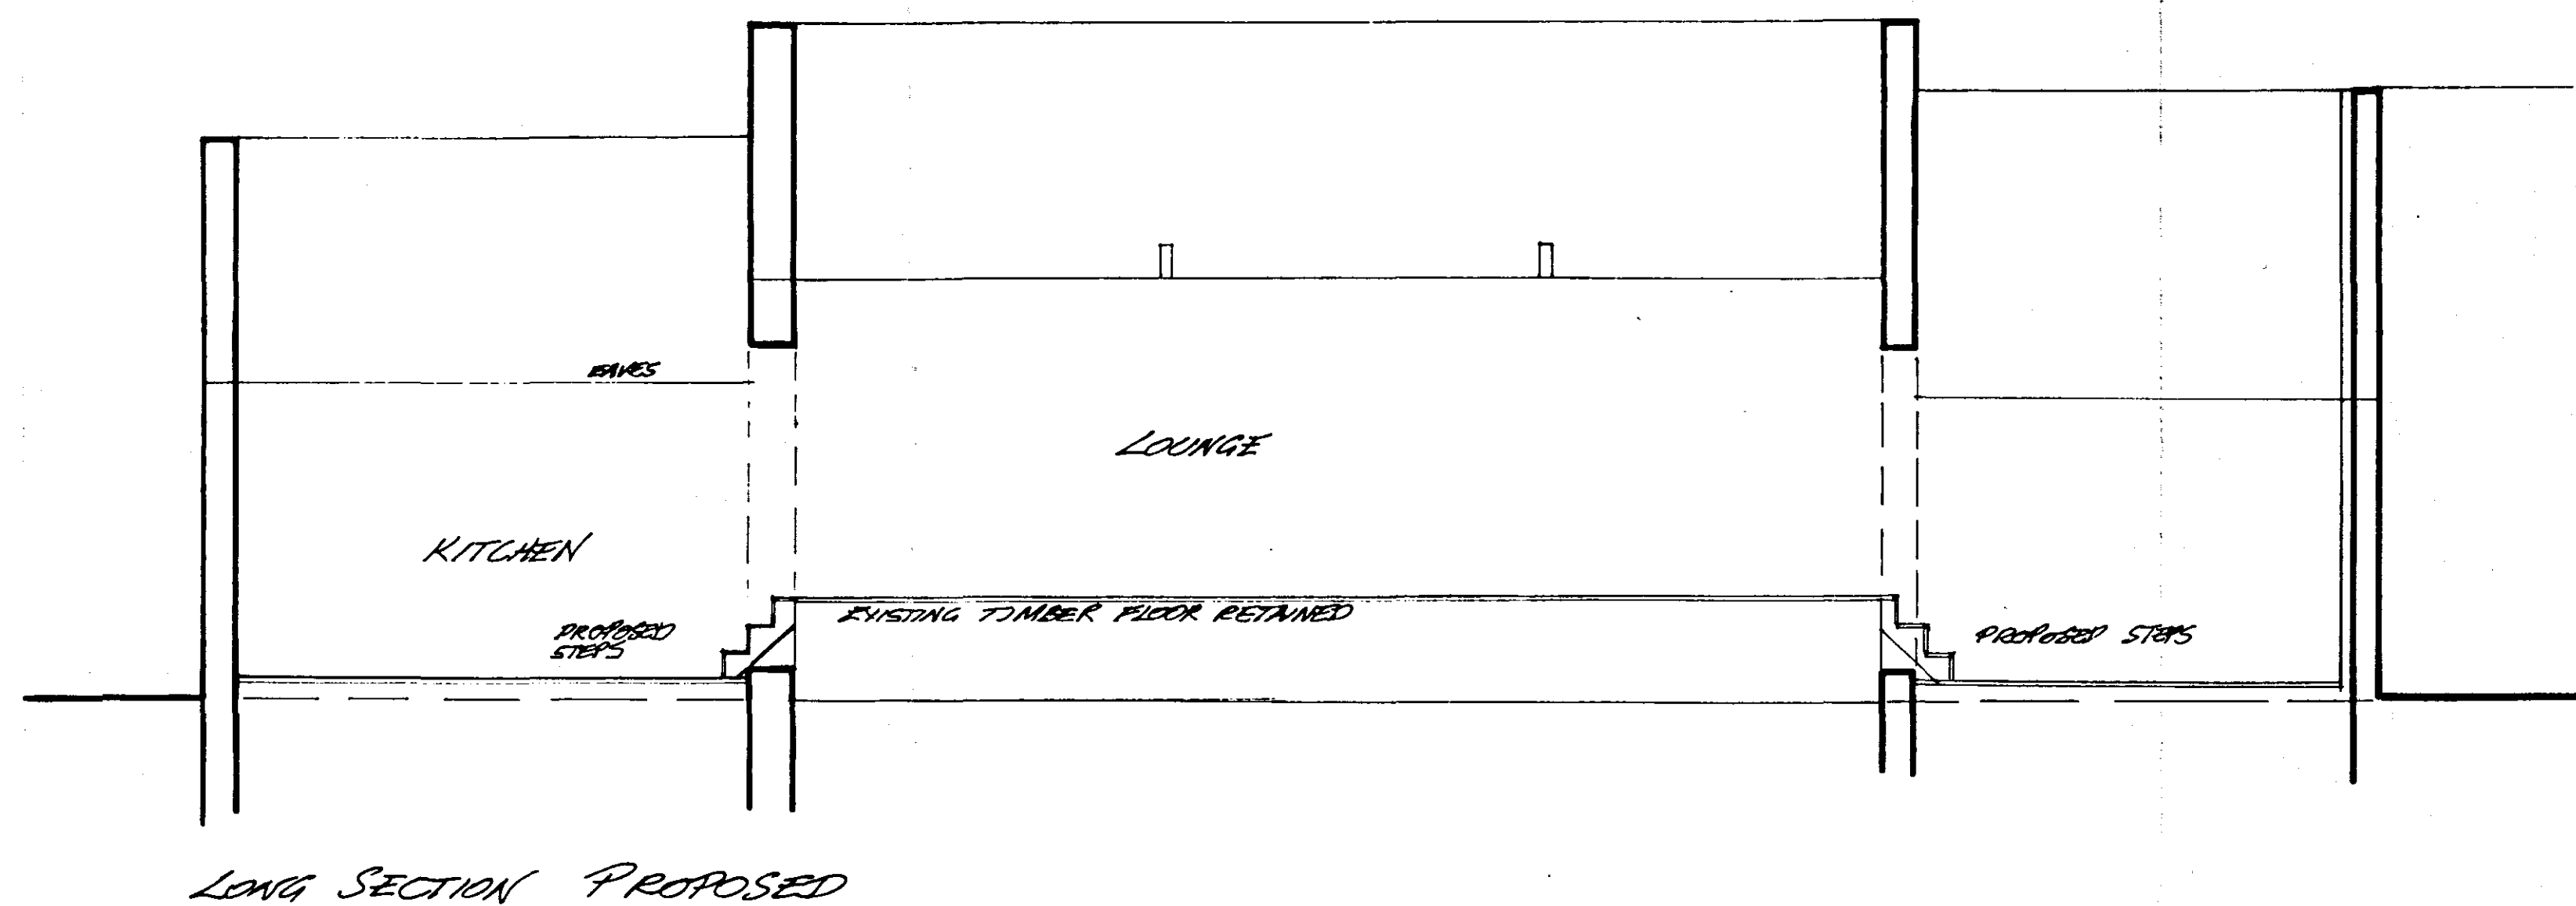
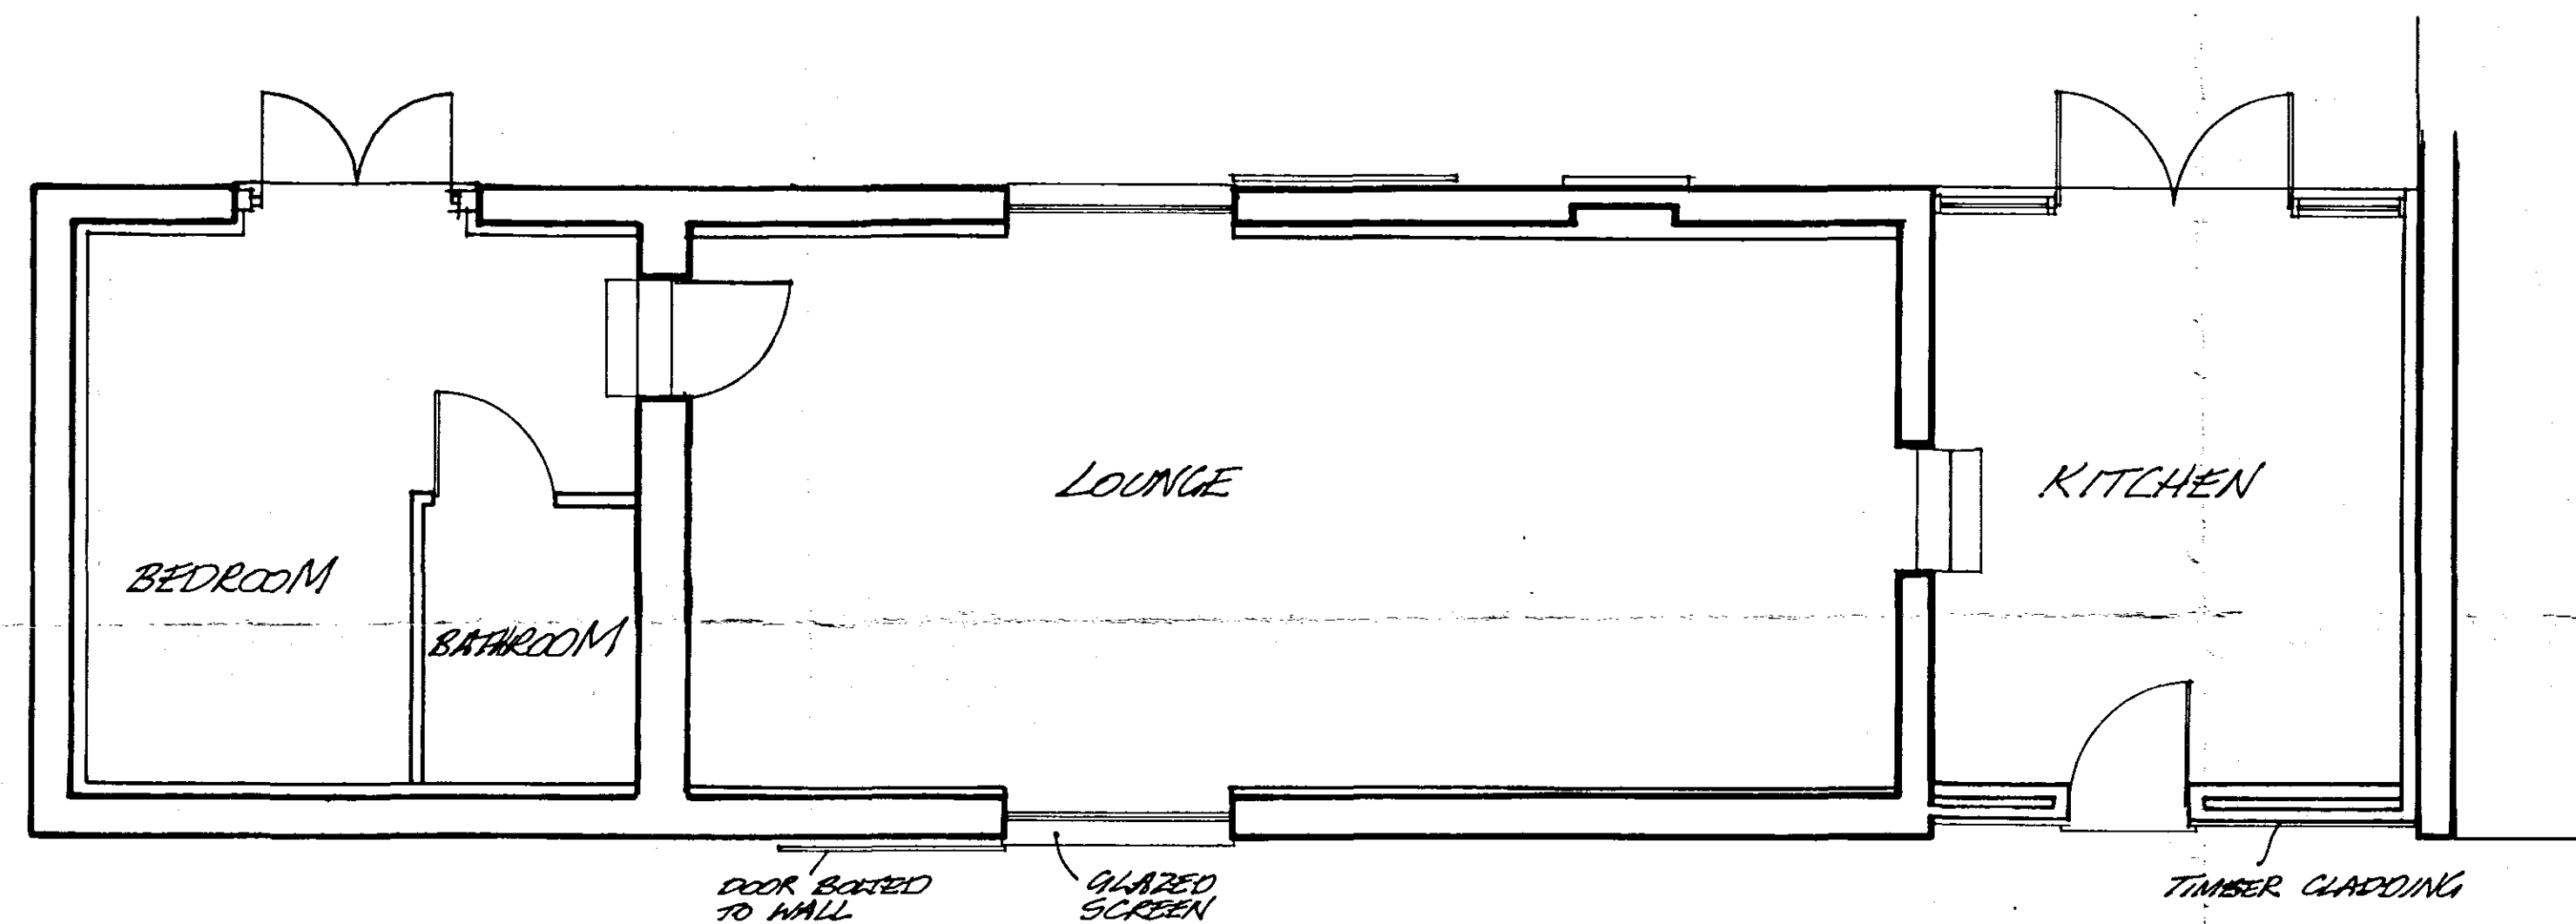



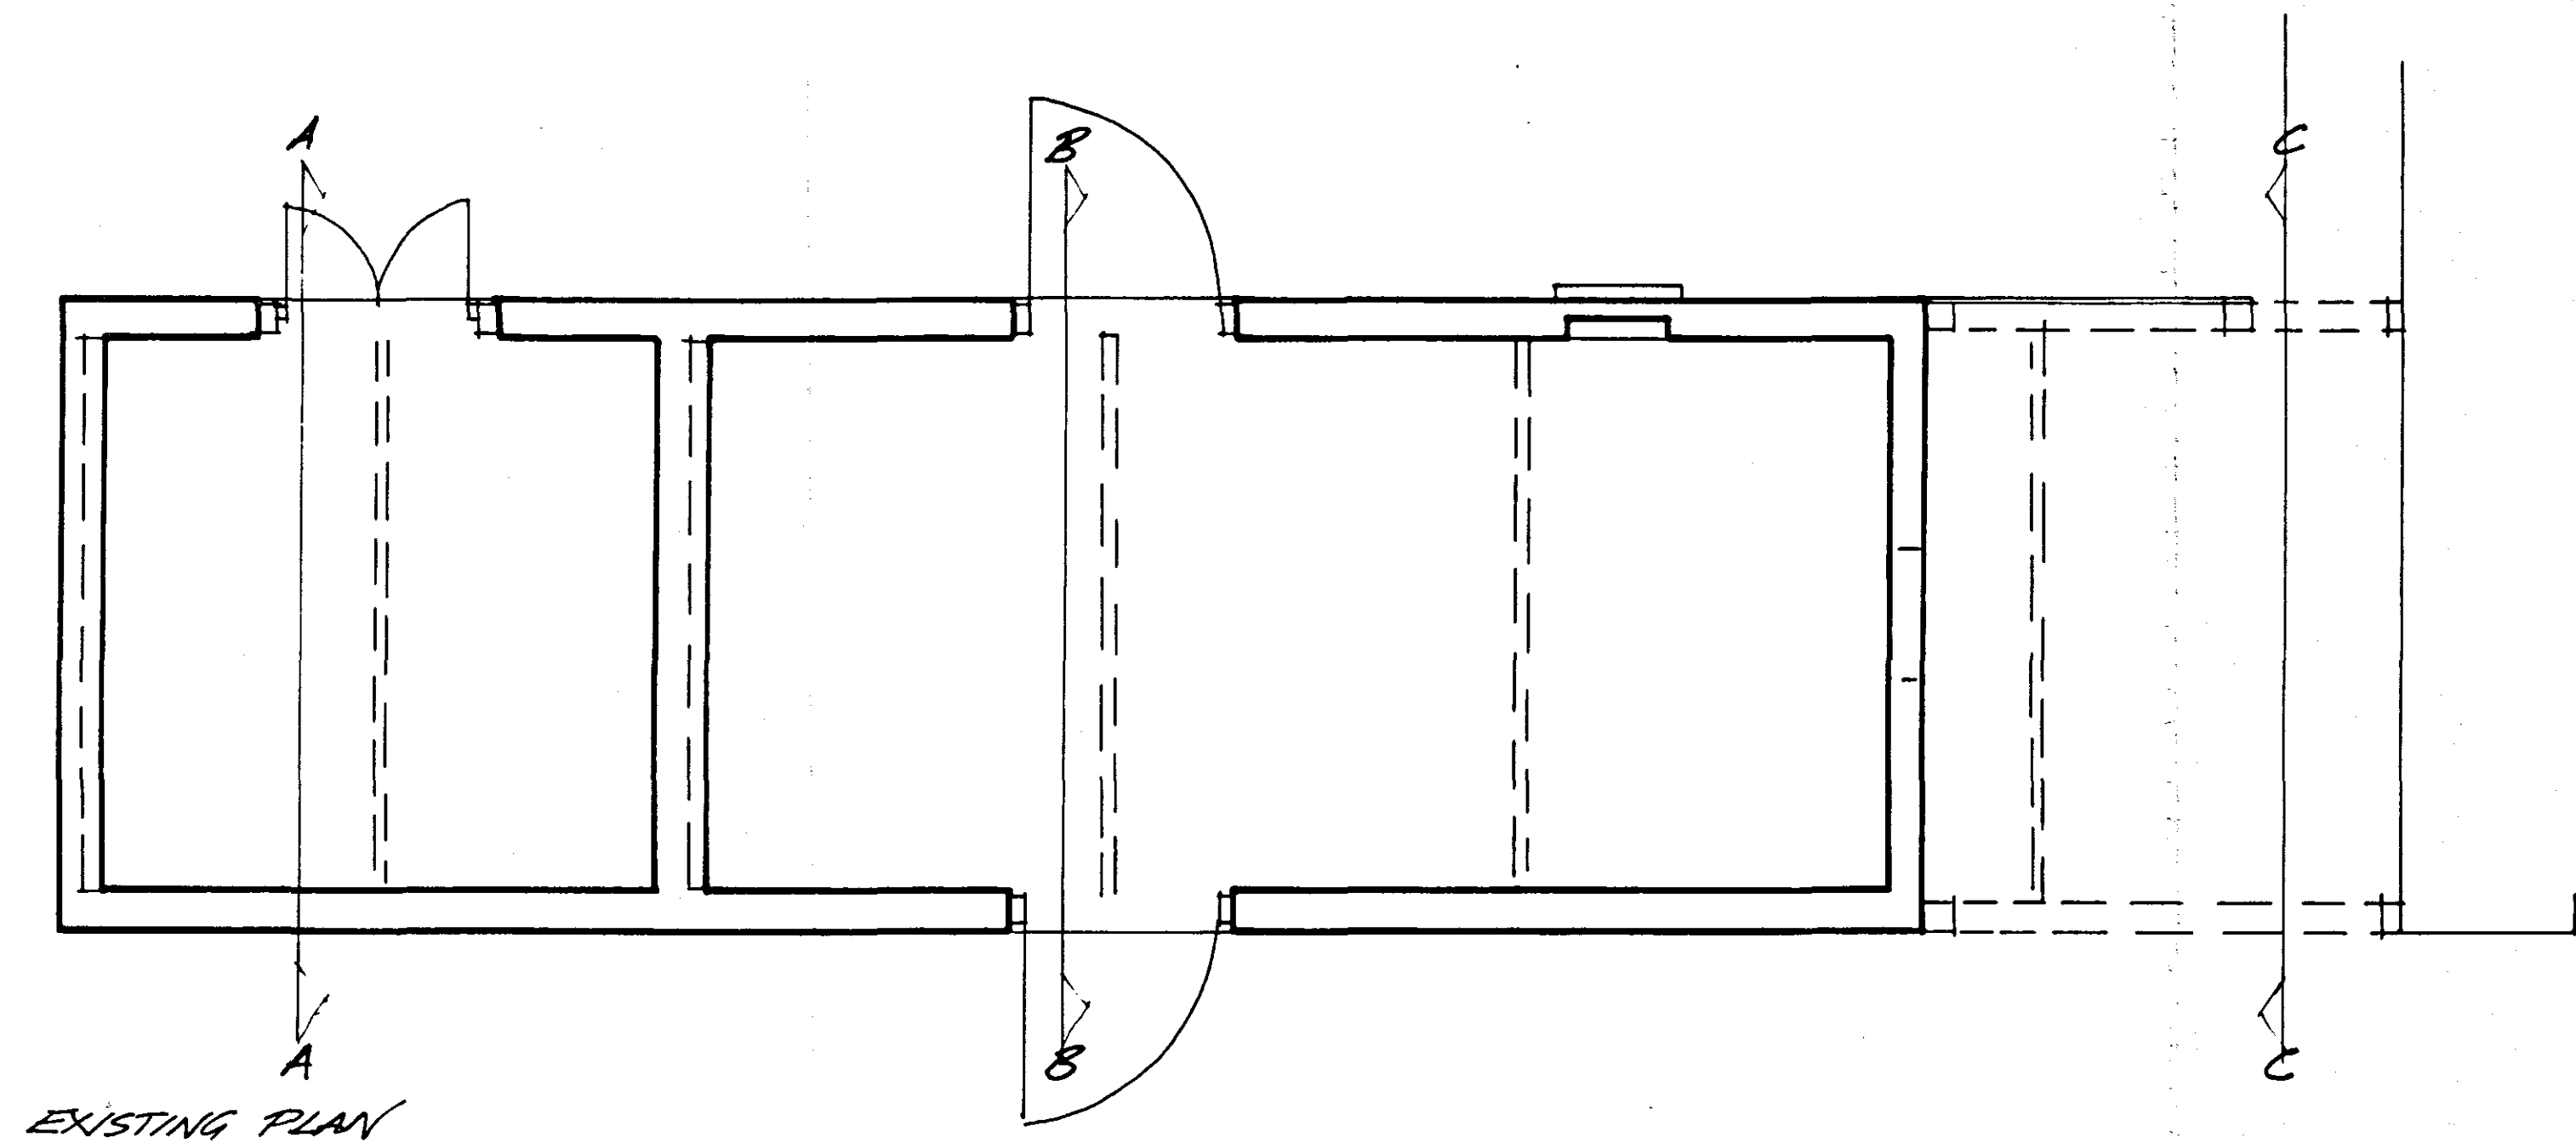


DETERMINED
PLAN

DRAWING

25 APR 2008

ISSUED

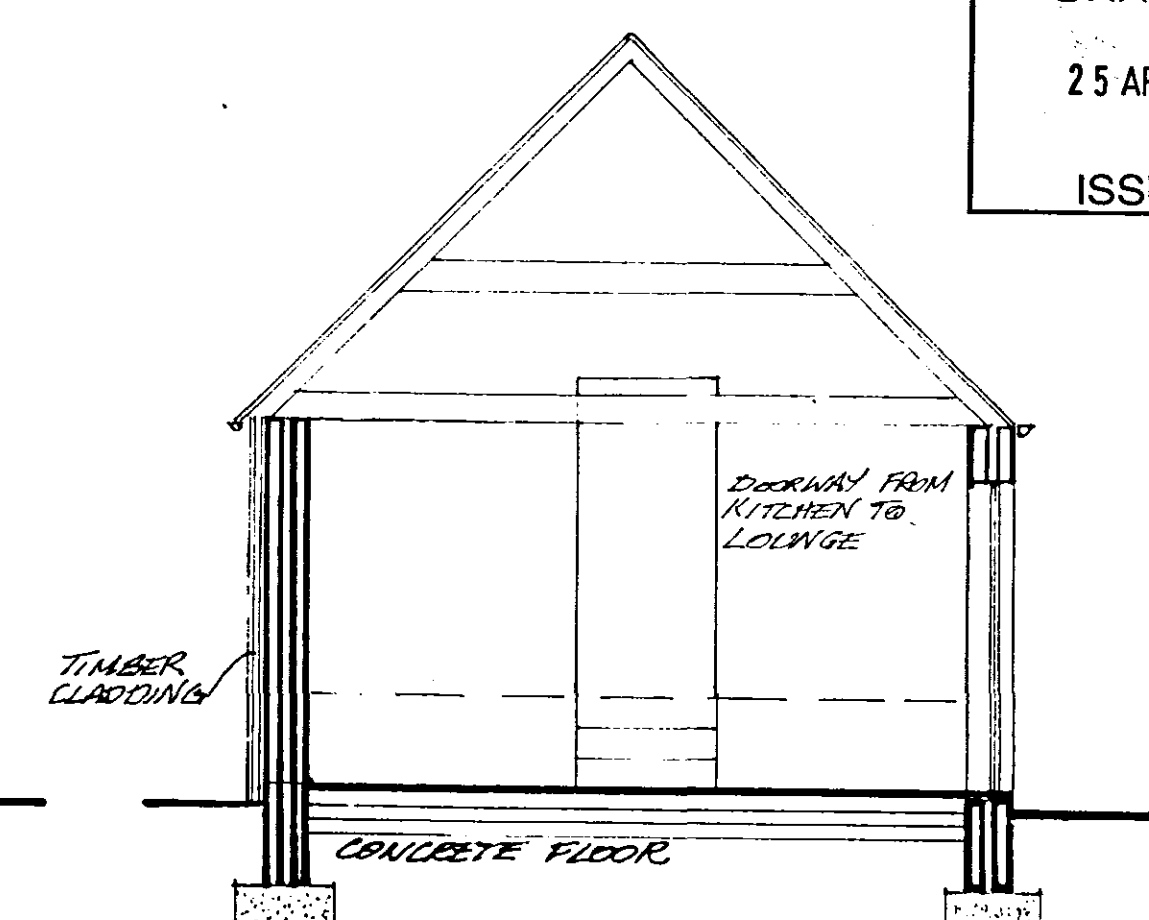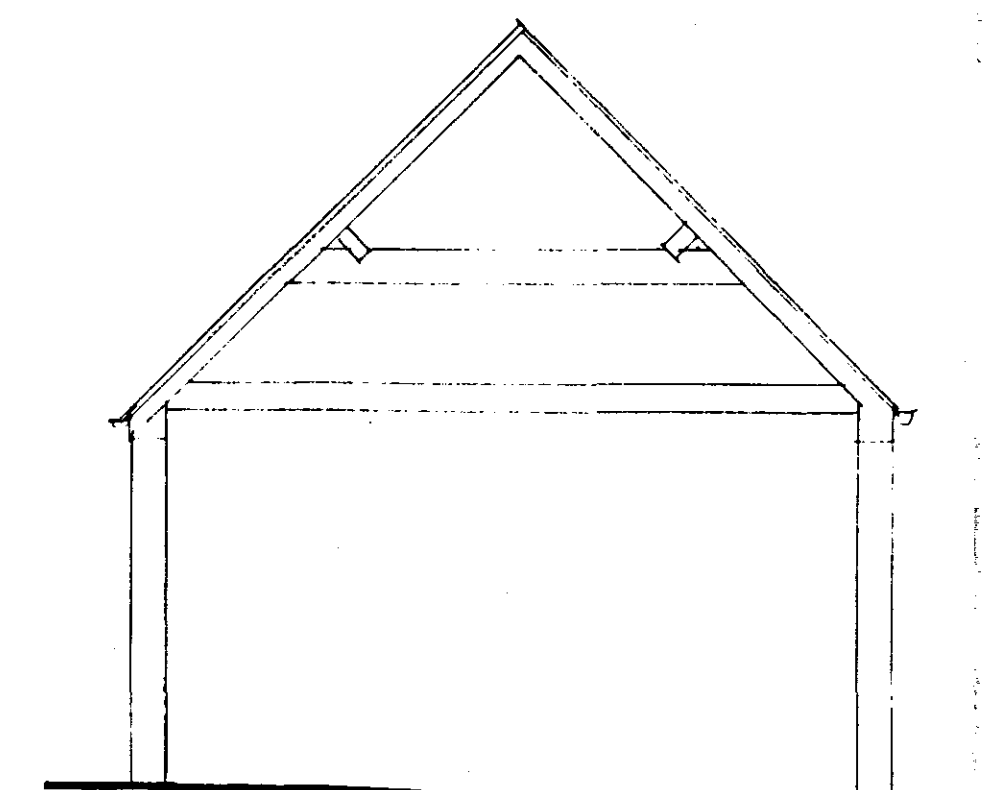

SHDC
Planning & Development
29 APR 2008
Ref: 0528/08

Rev.	By	Notes	Date
B	GJ	In accordance to SHDC req.	04/08
A	GJ	Revised proposals	04/08
rdc Robert Doughty Consultancy 32 High Street, Huddersfield West Yorkshire HD1 1TA Tel: 01484 421164 Fax: 01484 421158 Email: admin@rdc-consultancy.co.uk Web: www.rdc-consultancy.co.uk			
Client: Ms C Foley			
Project: BARN CONVERSION GEDNEY BOUNDARY			
Drawing title: PLANS & SECTIONS			
Job No: 12201	Drawing No: PS01	Rev: A	Drawn: 21
Scale: 1:50	Date: 01/08	Checked:	