
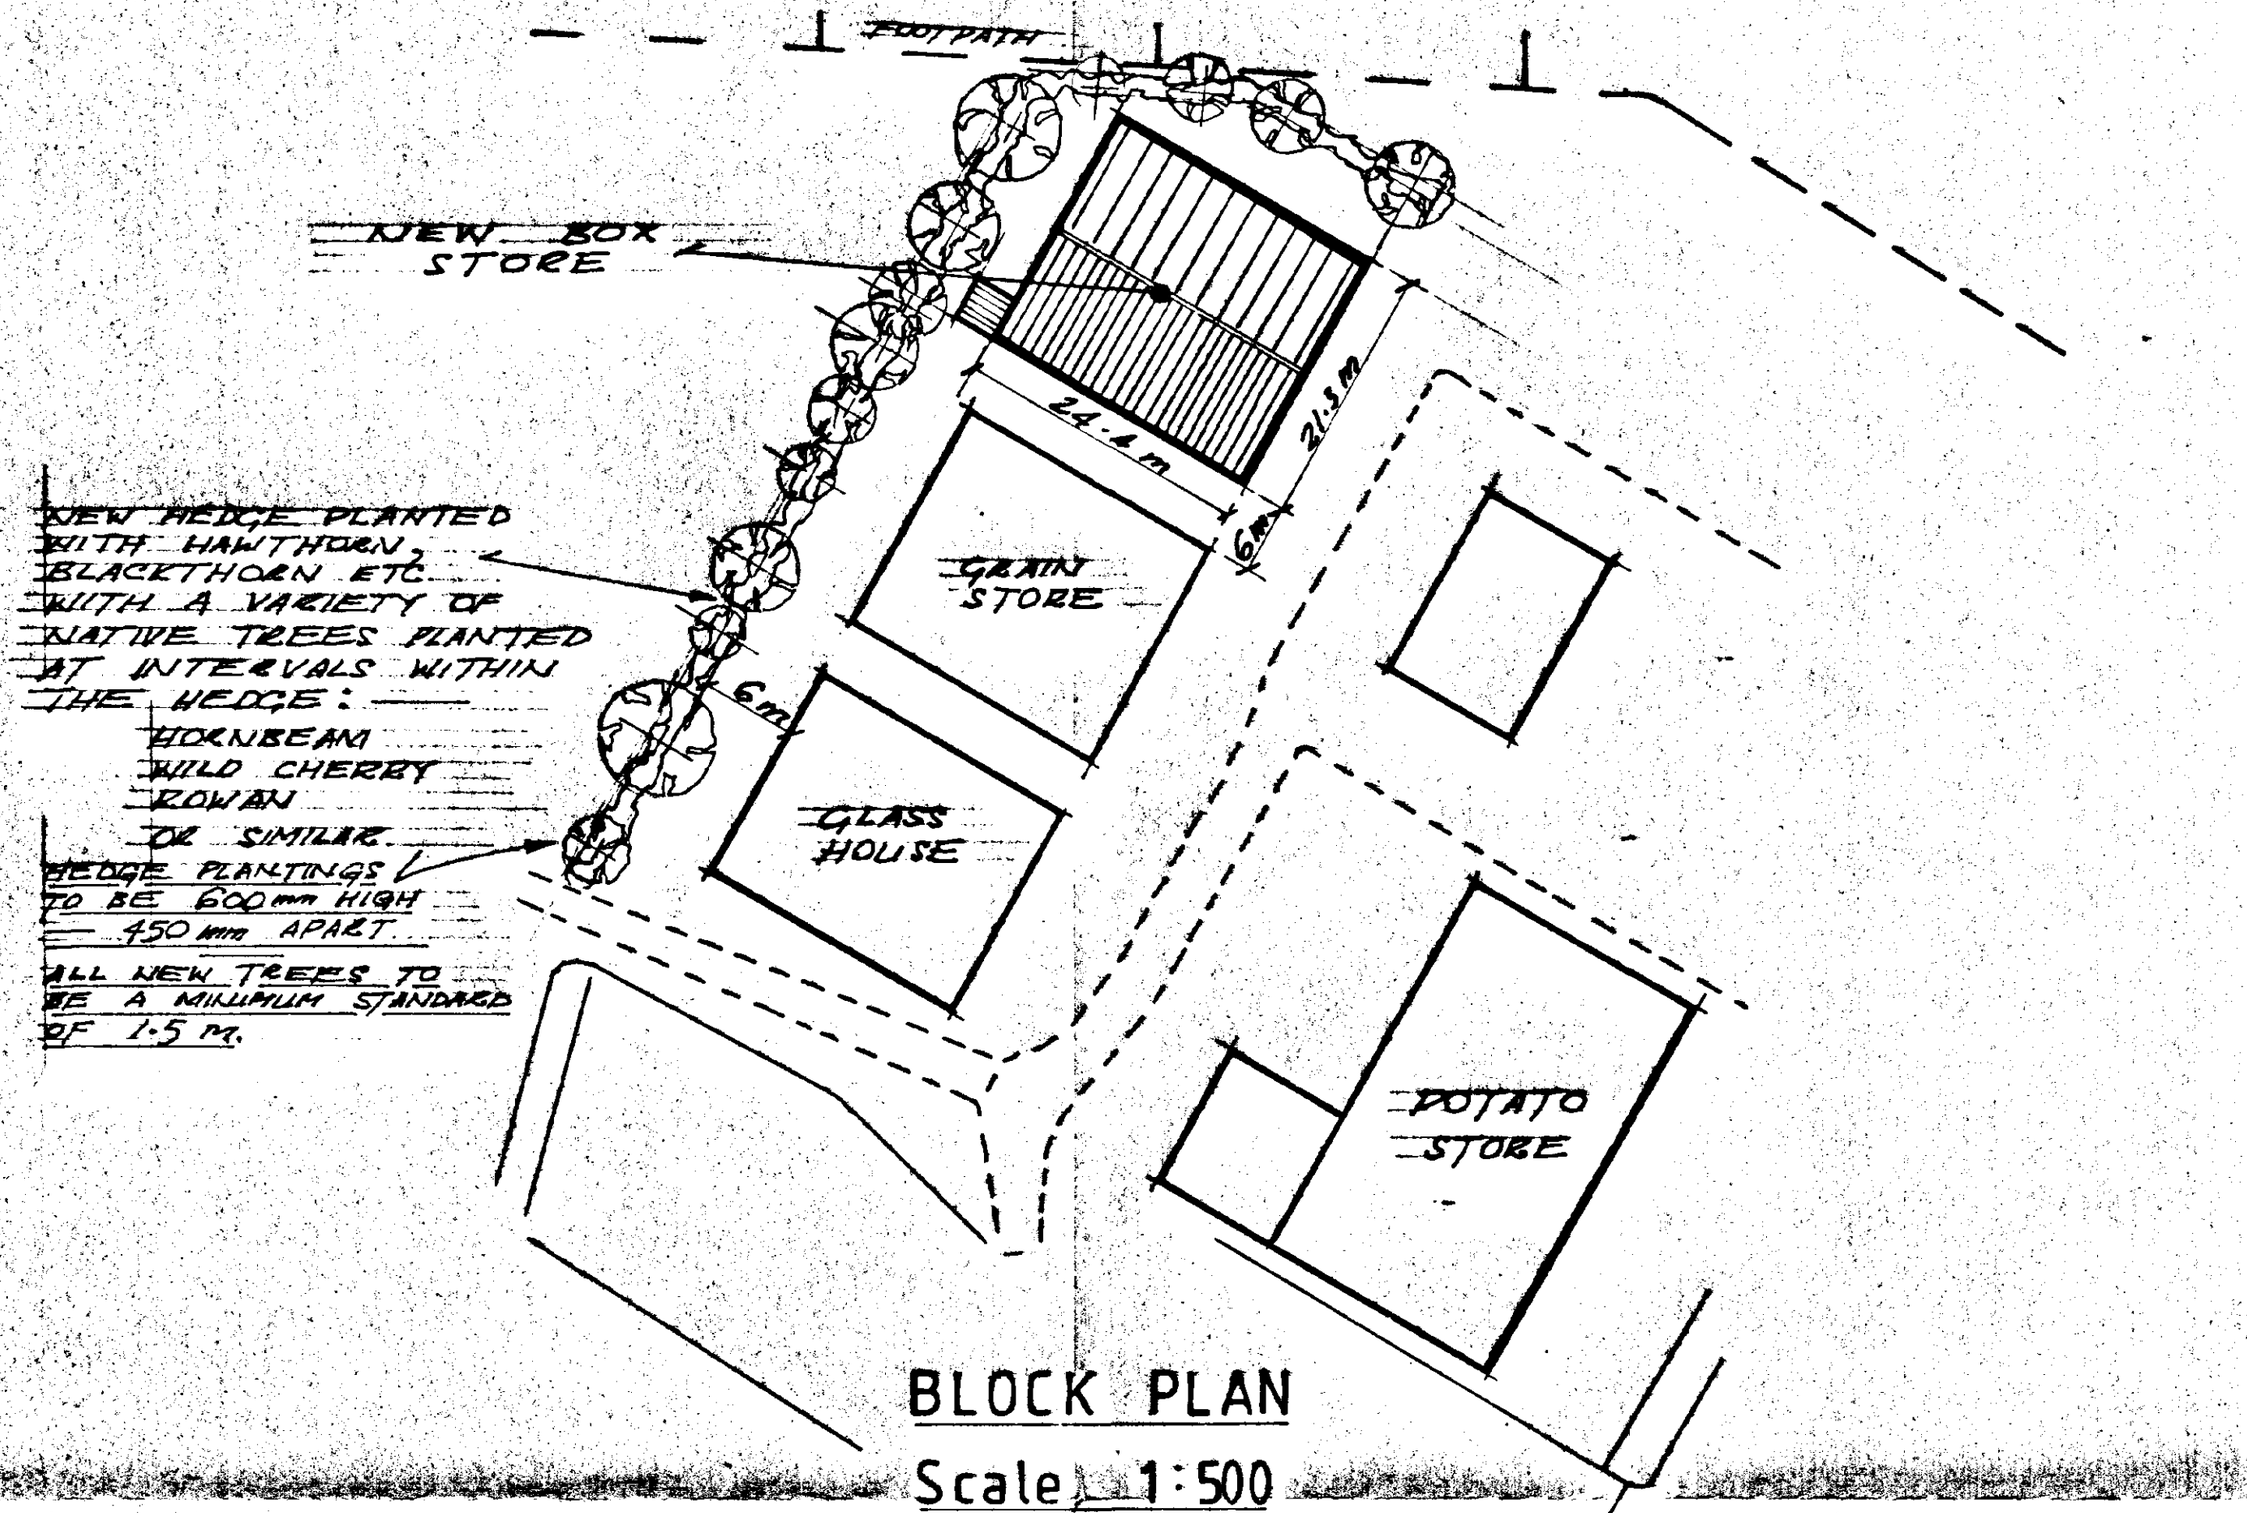


BLOCK PLAN

Scale 1:500

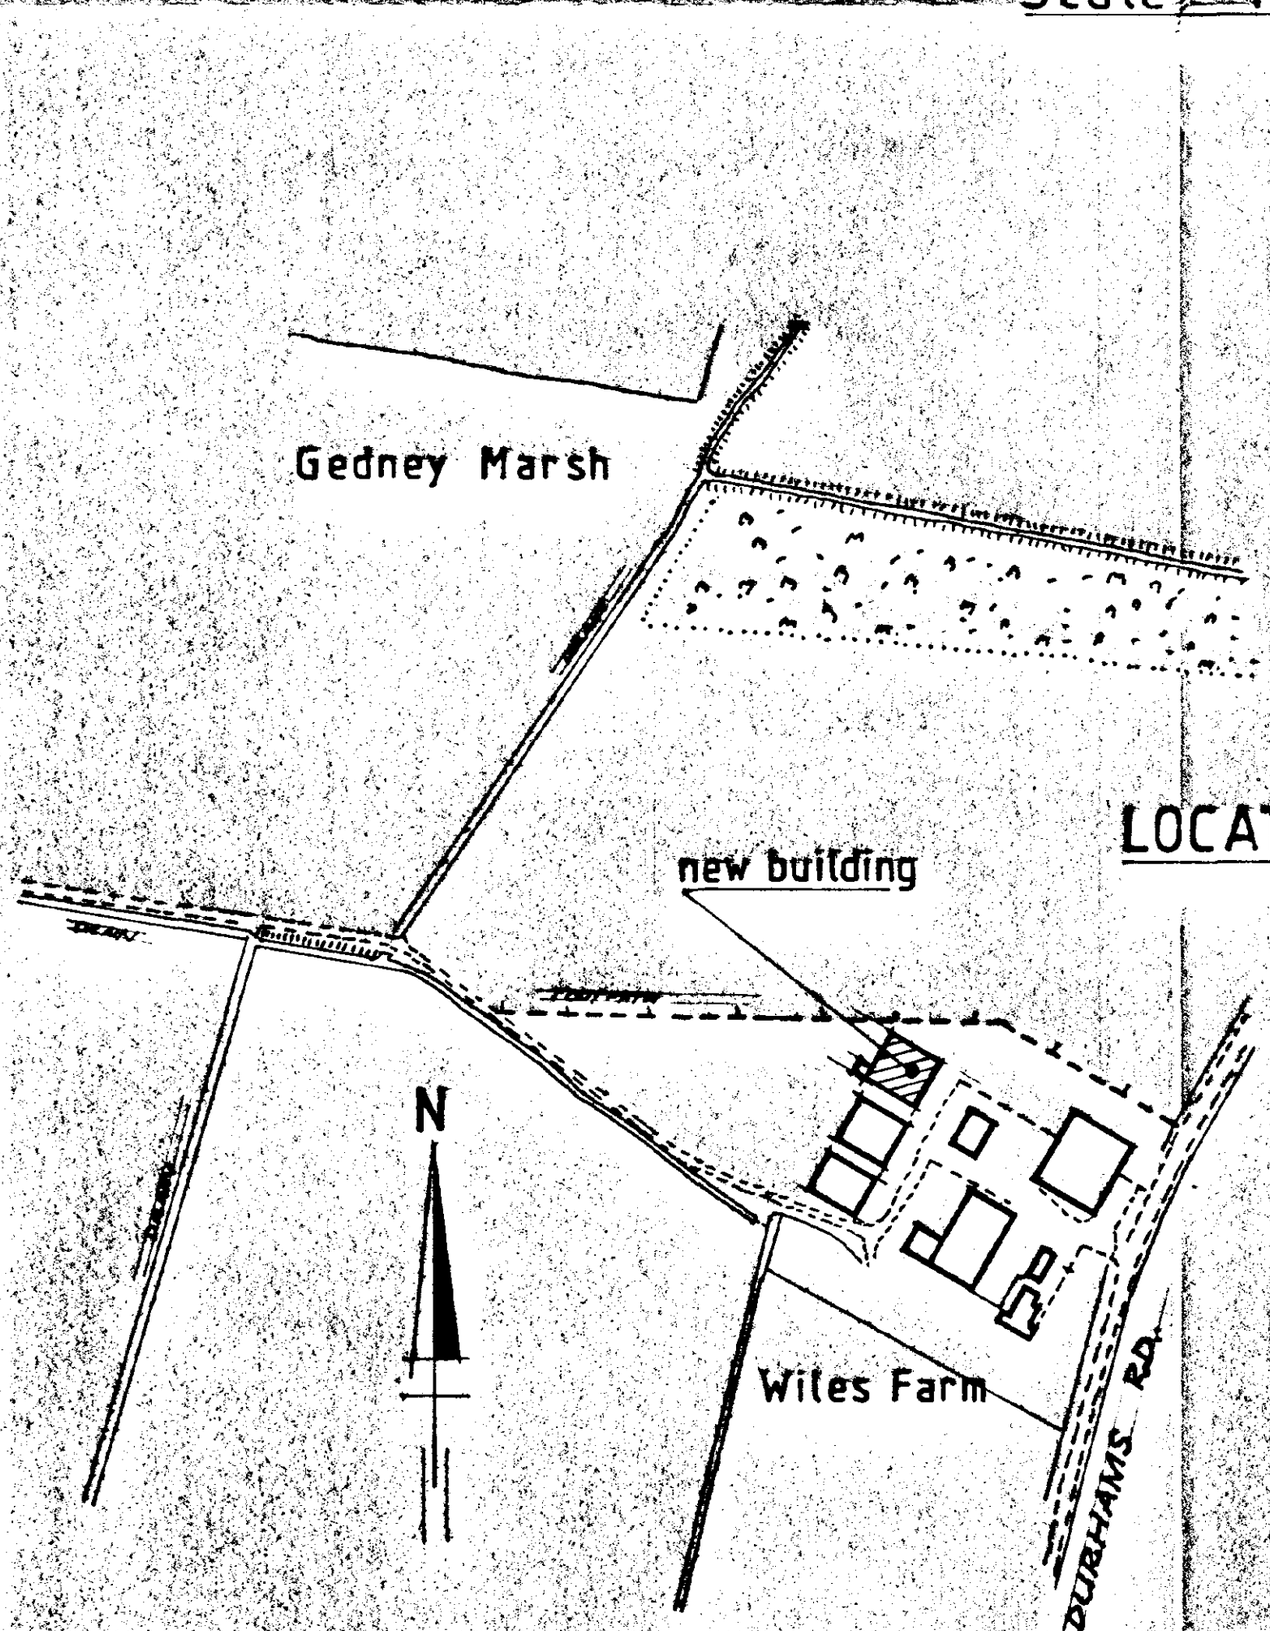

LOCATION PLAN Scale 1:2500

DETERMINED PLAN

Beckside Buildings and Installations Limited
37 High Street
Lincoln LN5 8 AS
Telephone: (01522) 524750 Fax: (01522) 538920

Job Title: WILES FARM, DURHAMS RD., GEDNEY MARSH	Job No. B 368/00
Drawing Title: PROPOSED LANDSCAPING SCHEME TO BOX STORE	Drawing No. 1. Rev
Scale AS INDICATED · Drawn P.K. · Checked · Date 19/4/00	COPYRIGHT RESERVED