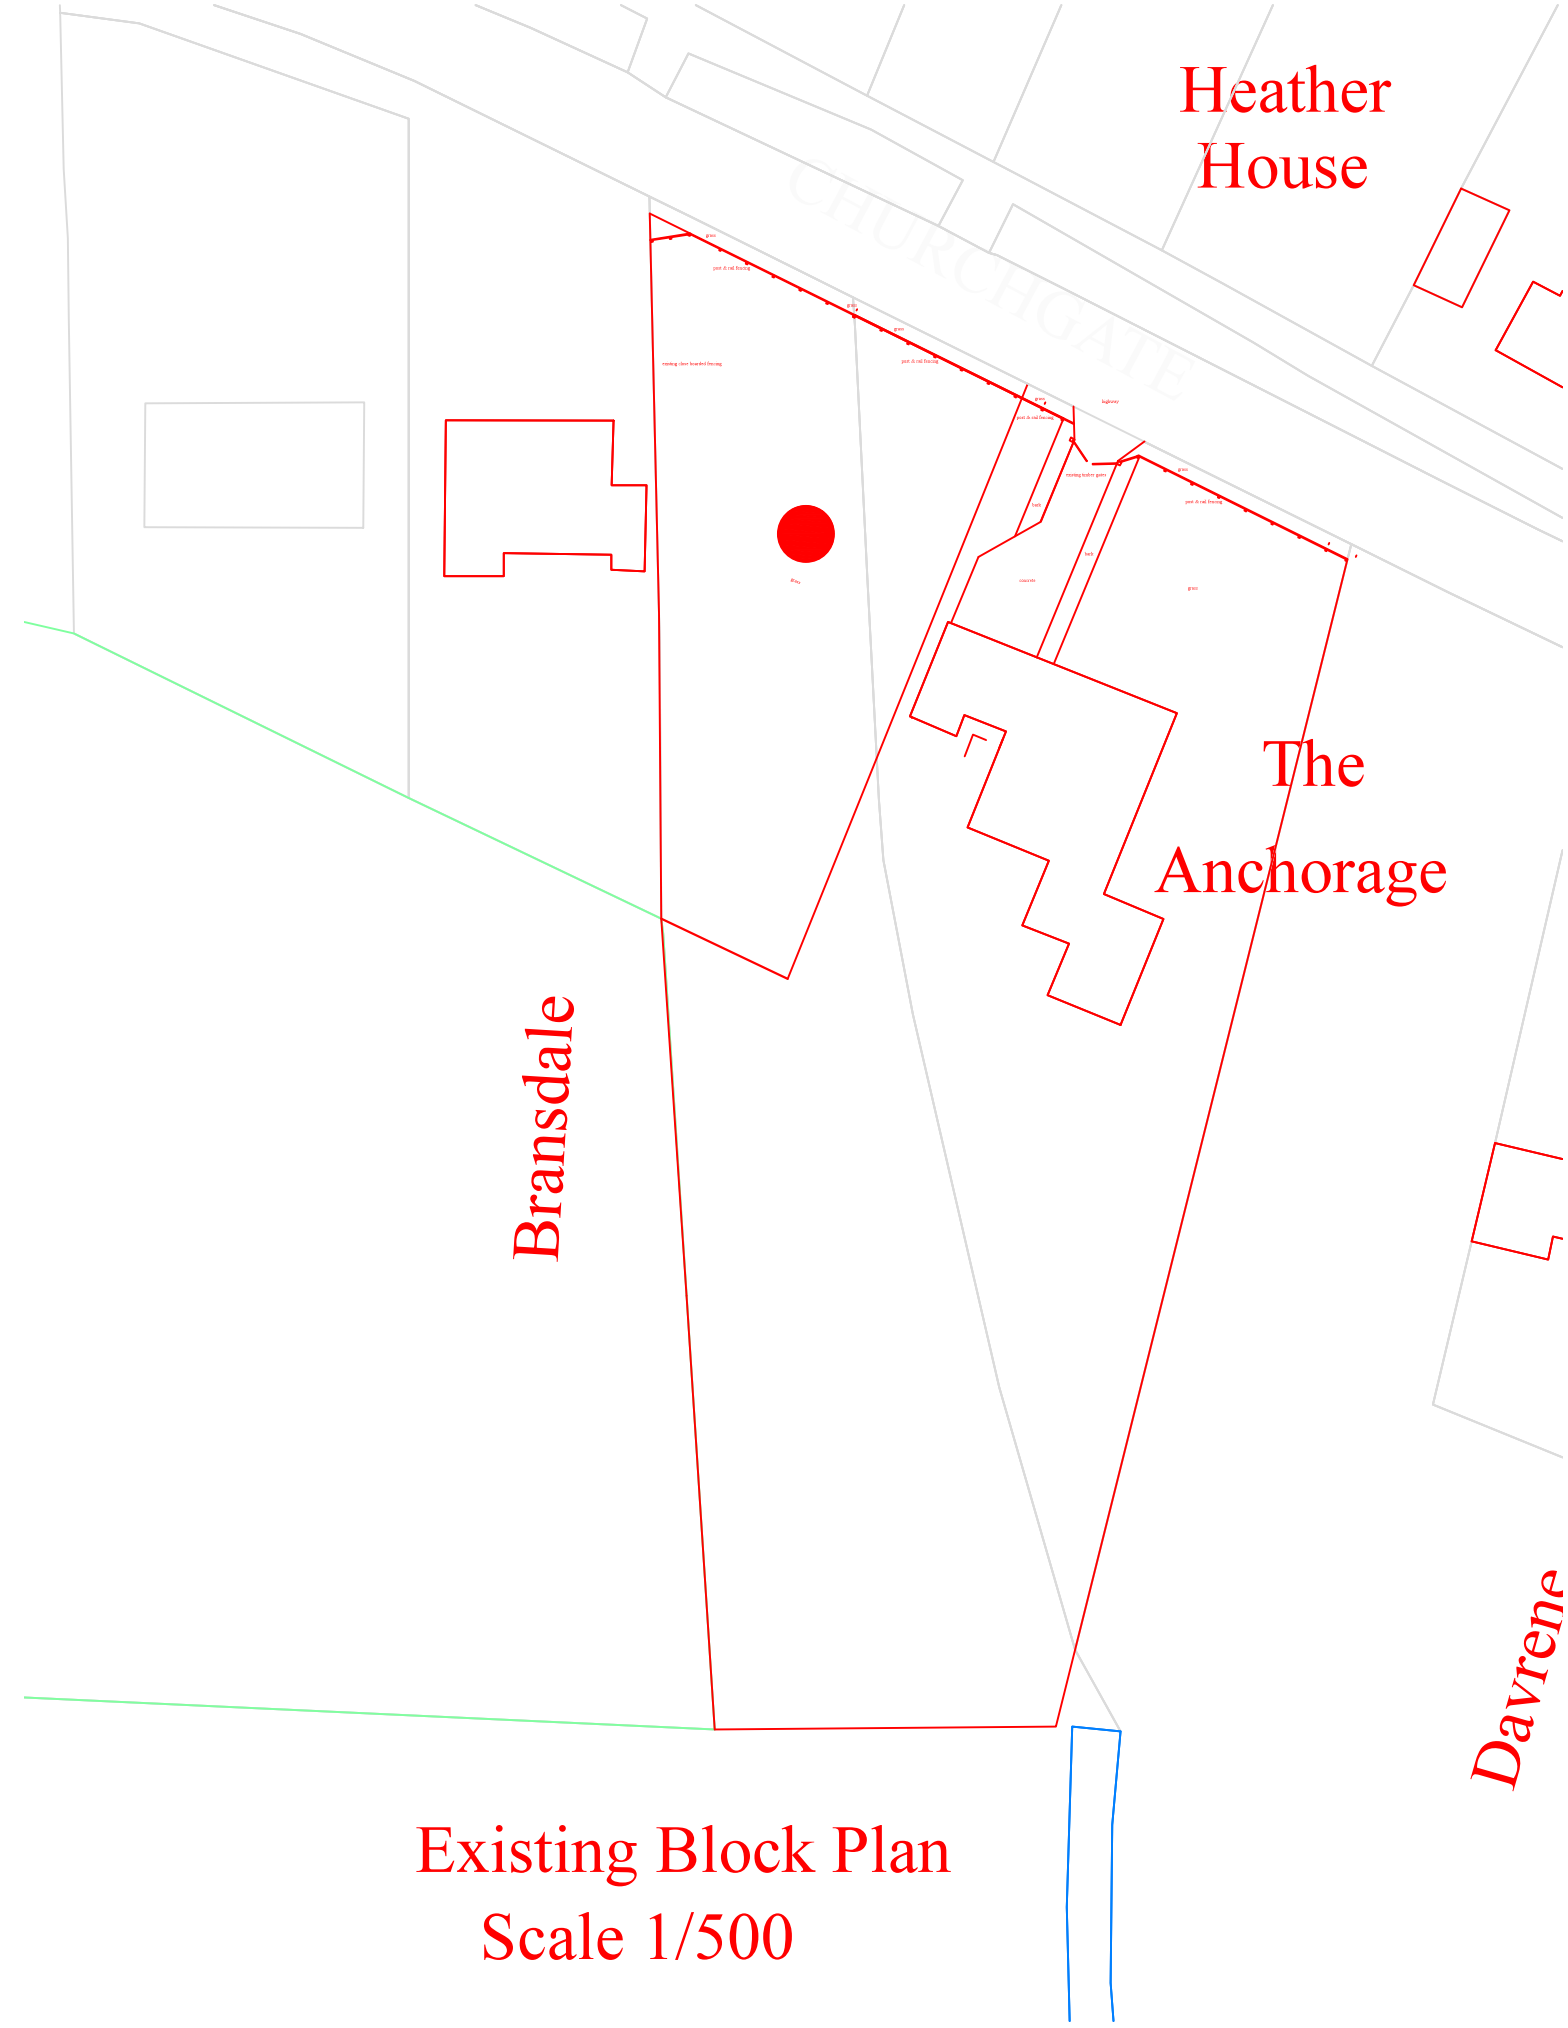


Existing Block Plan
Scale 1/500