


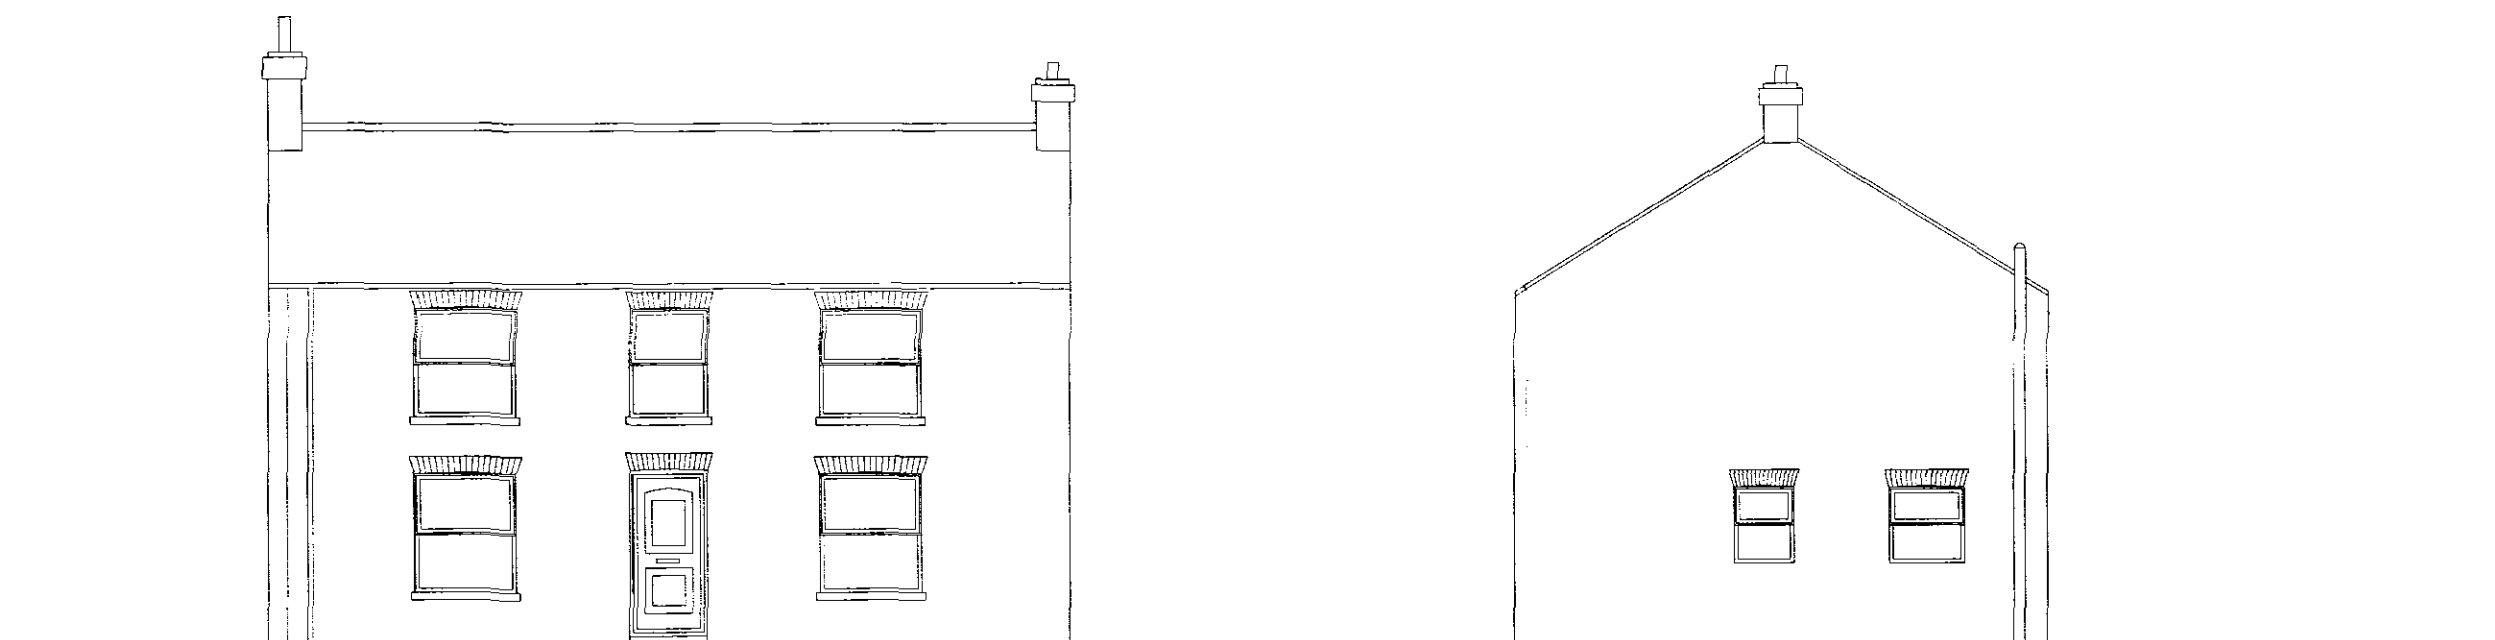

SIDE ELEVATION



SIDE ELEVATION

SHDC
Planning & Development
27 APR 2007
Ref: 0550/07

General Notes
THIS DRAWING SHALL BE
READ IN CONJUNCTION
WITH THE SEPERATE
BUILDING REGULATION
SPECIFICATION NOTES

ALL DIMENSIONS SHALL BE
CHECKED ON SITE AND
UNDER NO CIRCUMSTANCES
SHALL DIMENSIONS BE
TAKEN FROM THE
DRAWINGS AND USED
FOR TENDERING ORDERING
OR CONSTRUCTION
PURPOSES WITHOUT
CHECKING THEM ON SITE
FIRST

THIS DRAWING IS THE
COPYRIGHT OF J W MOSES
AND SHALL NOT BE
COPIED WITHOUT EXPRESS
CONSENT

No.	Revision/Issue	Date

Firm Name and Address
JOHN W MOSES M.R.I.C.S
CHARTERED SURVEYOR
3 PINE COURT
SPALDING
LINCOLNSHIRE
PE12 6FG

Project Name and Address
PROPOSED EXTENSION AND
ALTERATIONS TO
CRAGS COTTAGE,
CLARKS HILL
GEDNEY
SPALDING

Project JWM/JC/CC/002	Sheet EXISTING ELEVATION
Date 27/03/07	
Scale 1:100	

TERMINED
PLAN