REVISED PLAN OF

PROPOSED RESIDENTIAL BUILDING PLOTS

AT MARSH ROAD

GEDNEY DROVE END

NEAR HOLBEACH

LINCOLNSHIRE

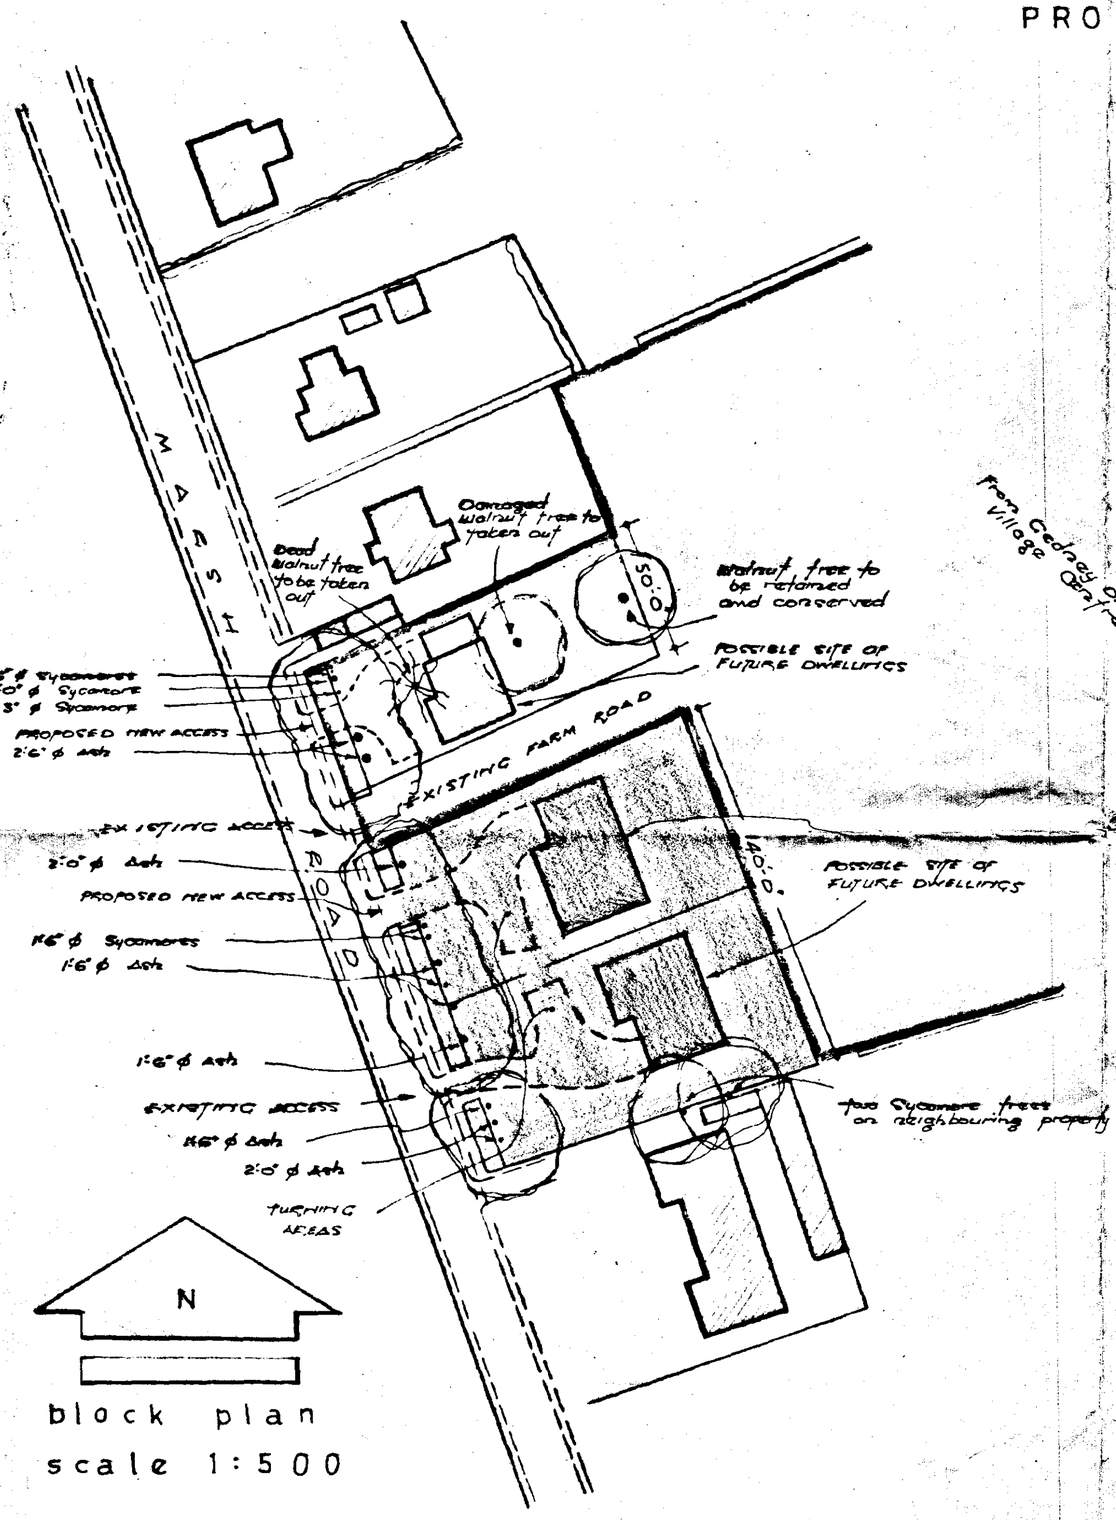

block plan

scale 1:500

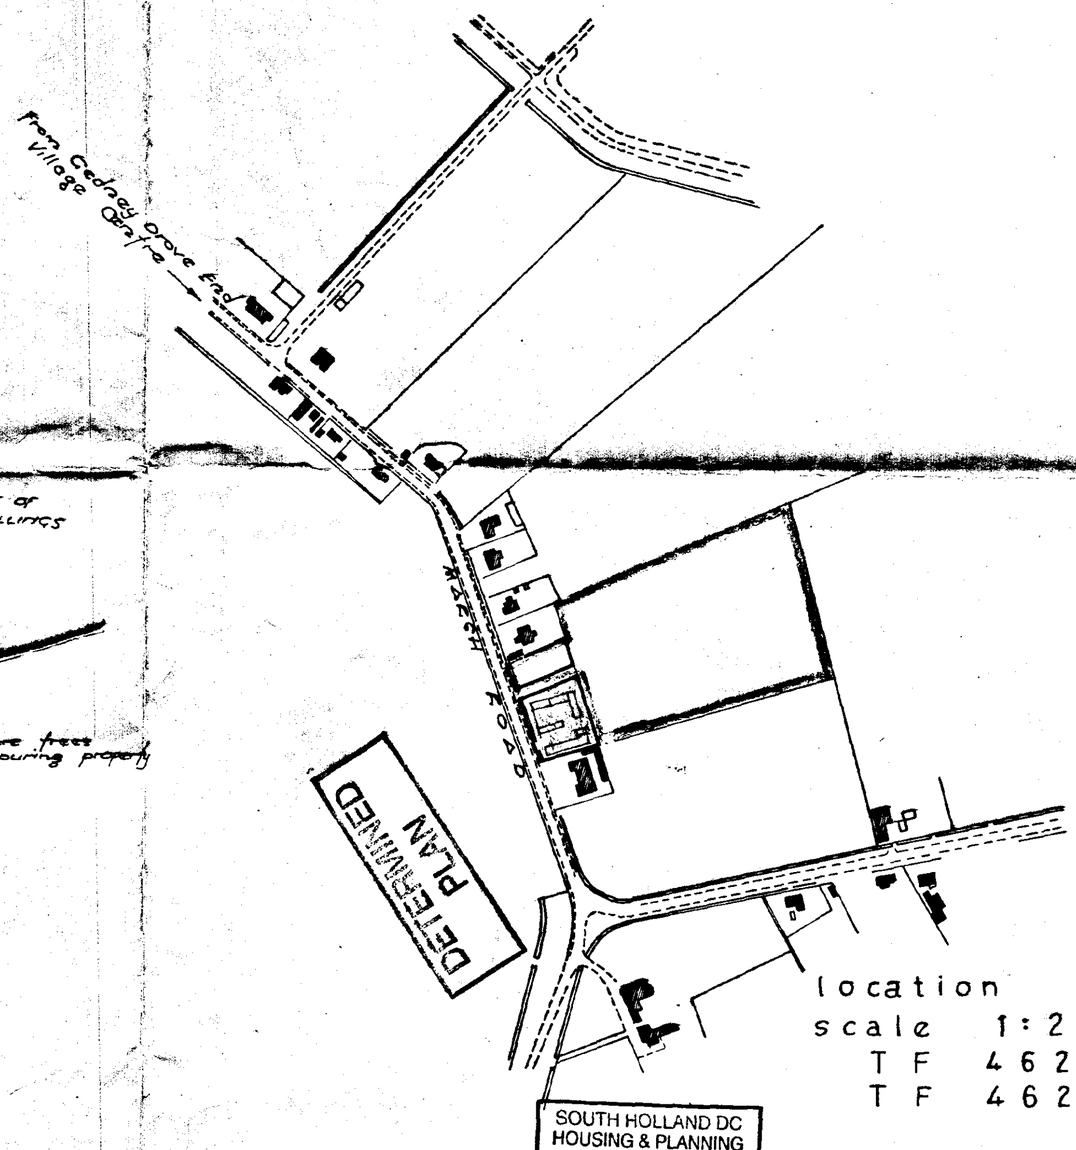

location plan

scale 1:2500

TF 4629

TF 4628

SOUTH HOLLAND DC
HOUSING & PLANNING
16 MAY 1997
Ref: 0553/97

REPRODUCED FROM THE ORDNANCE SURVEY MAP WITH THE PERMISSION OF THE CONTROLLER, H.M. STATIONERY OFFICE. CROWN COPYRIGHT RESERVED

THIS PLAN IS PUBLISHED FOR THE PURPOSE OF IDENTIFICATION ONLY AND ALTHOUGH BELIEVED TO BE CORRECT ITS ACCURACY IS NOT GUARANTEED.

GROUNDS & Co
AUCTIONEERS, VALUERS
& ESTATE AGENTS
MARKET PLACE, MARCH
CAMBRIDGESHIRE

G - 95. 9. 1a. REVISED DEC, '96