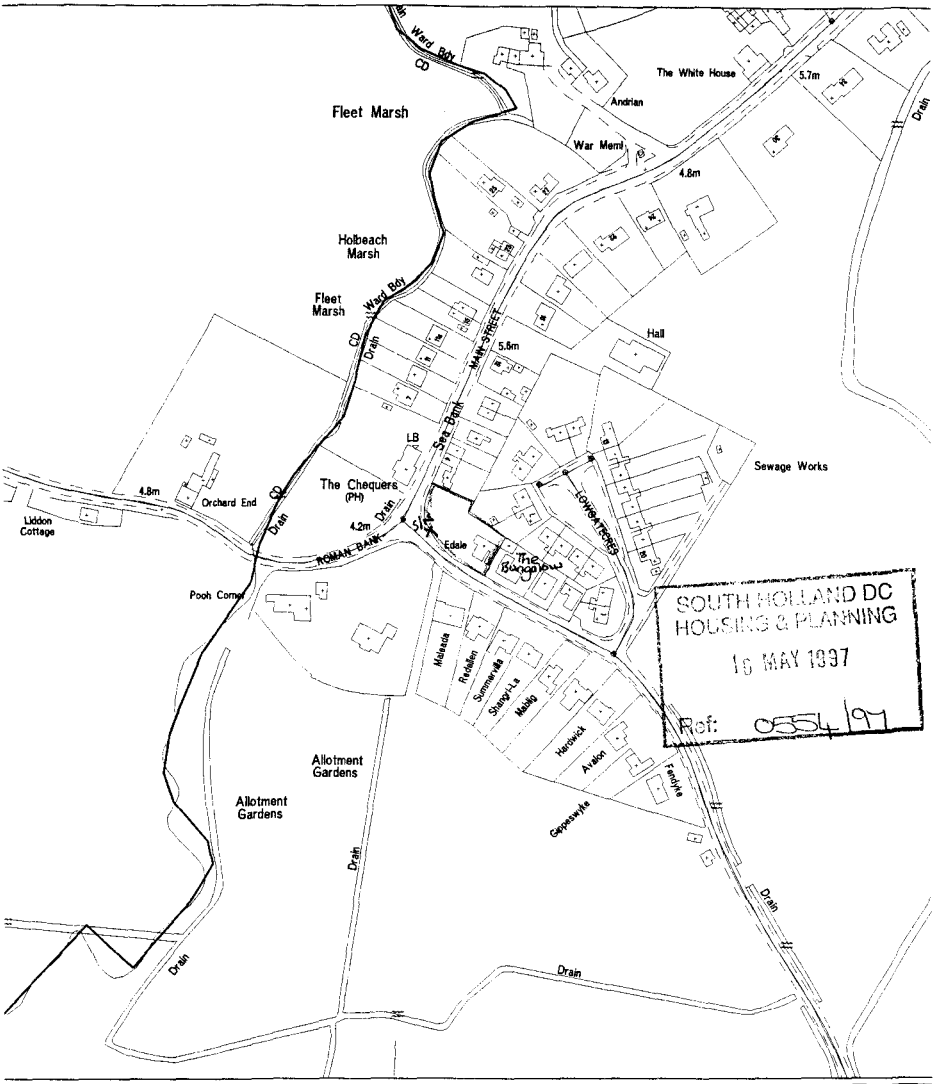


SOUTH HOLLAND DISTRICT COUNCIL

Council Offices
Priory Road
Spalding
Lincolnshire
PE11 2XE


Tel 01775 761161

Author:	HAPS
Location:	S.Holland
Scale:	1:2500
Date:	1997

N

Reproduced from the Ordnance Survey mapping with the permission of the Controller of Her Majesty's Stationery Office (c) Crown Copyright, Unauthorised reproduction infringes Crown copyright and may lead to prosecution or civil proceedings

OS Licence No LA079413

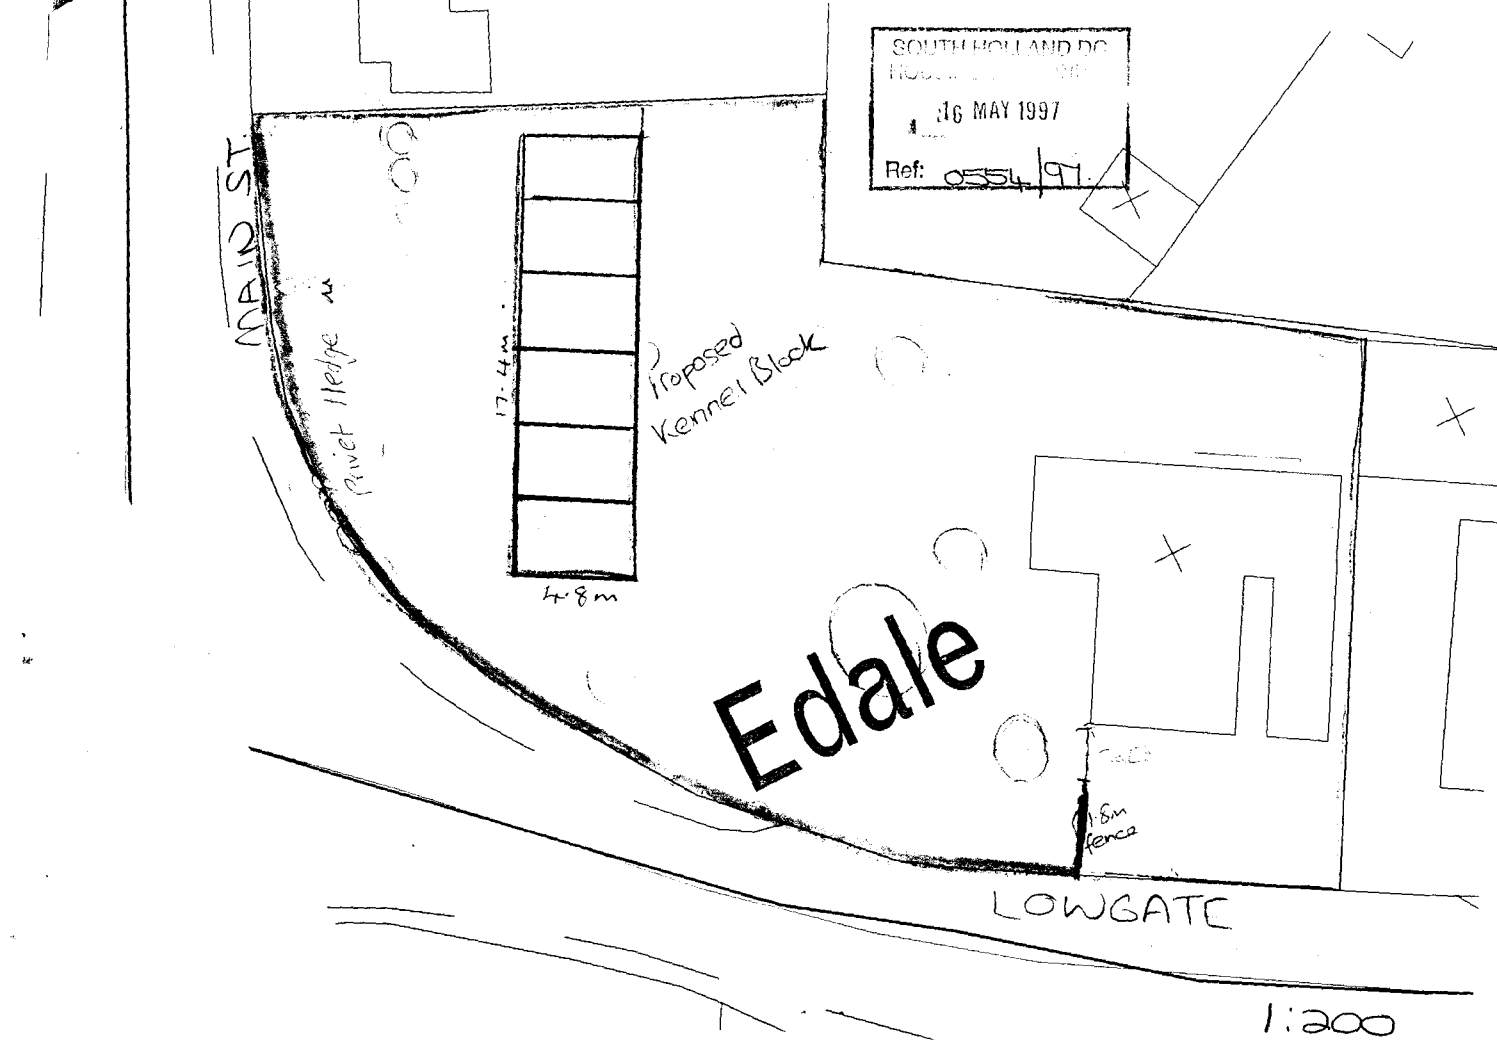
SOUTH HOLLAND DC
16 MAY 1997
Ref: 0554/97
MAIN ST
Privet Hedge
17.4m
Proposed Kennel Block
4.8m
Edale
1.8m fence
LOWGATE
1:200