




Greenacres Park
Ropers Gate
Gedney
PE12 0GA

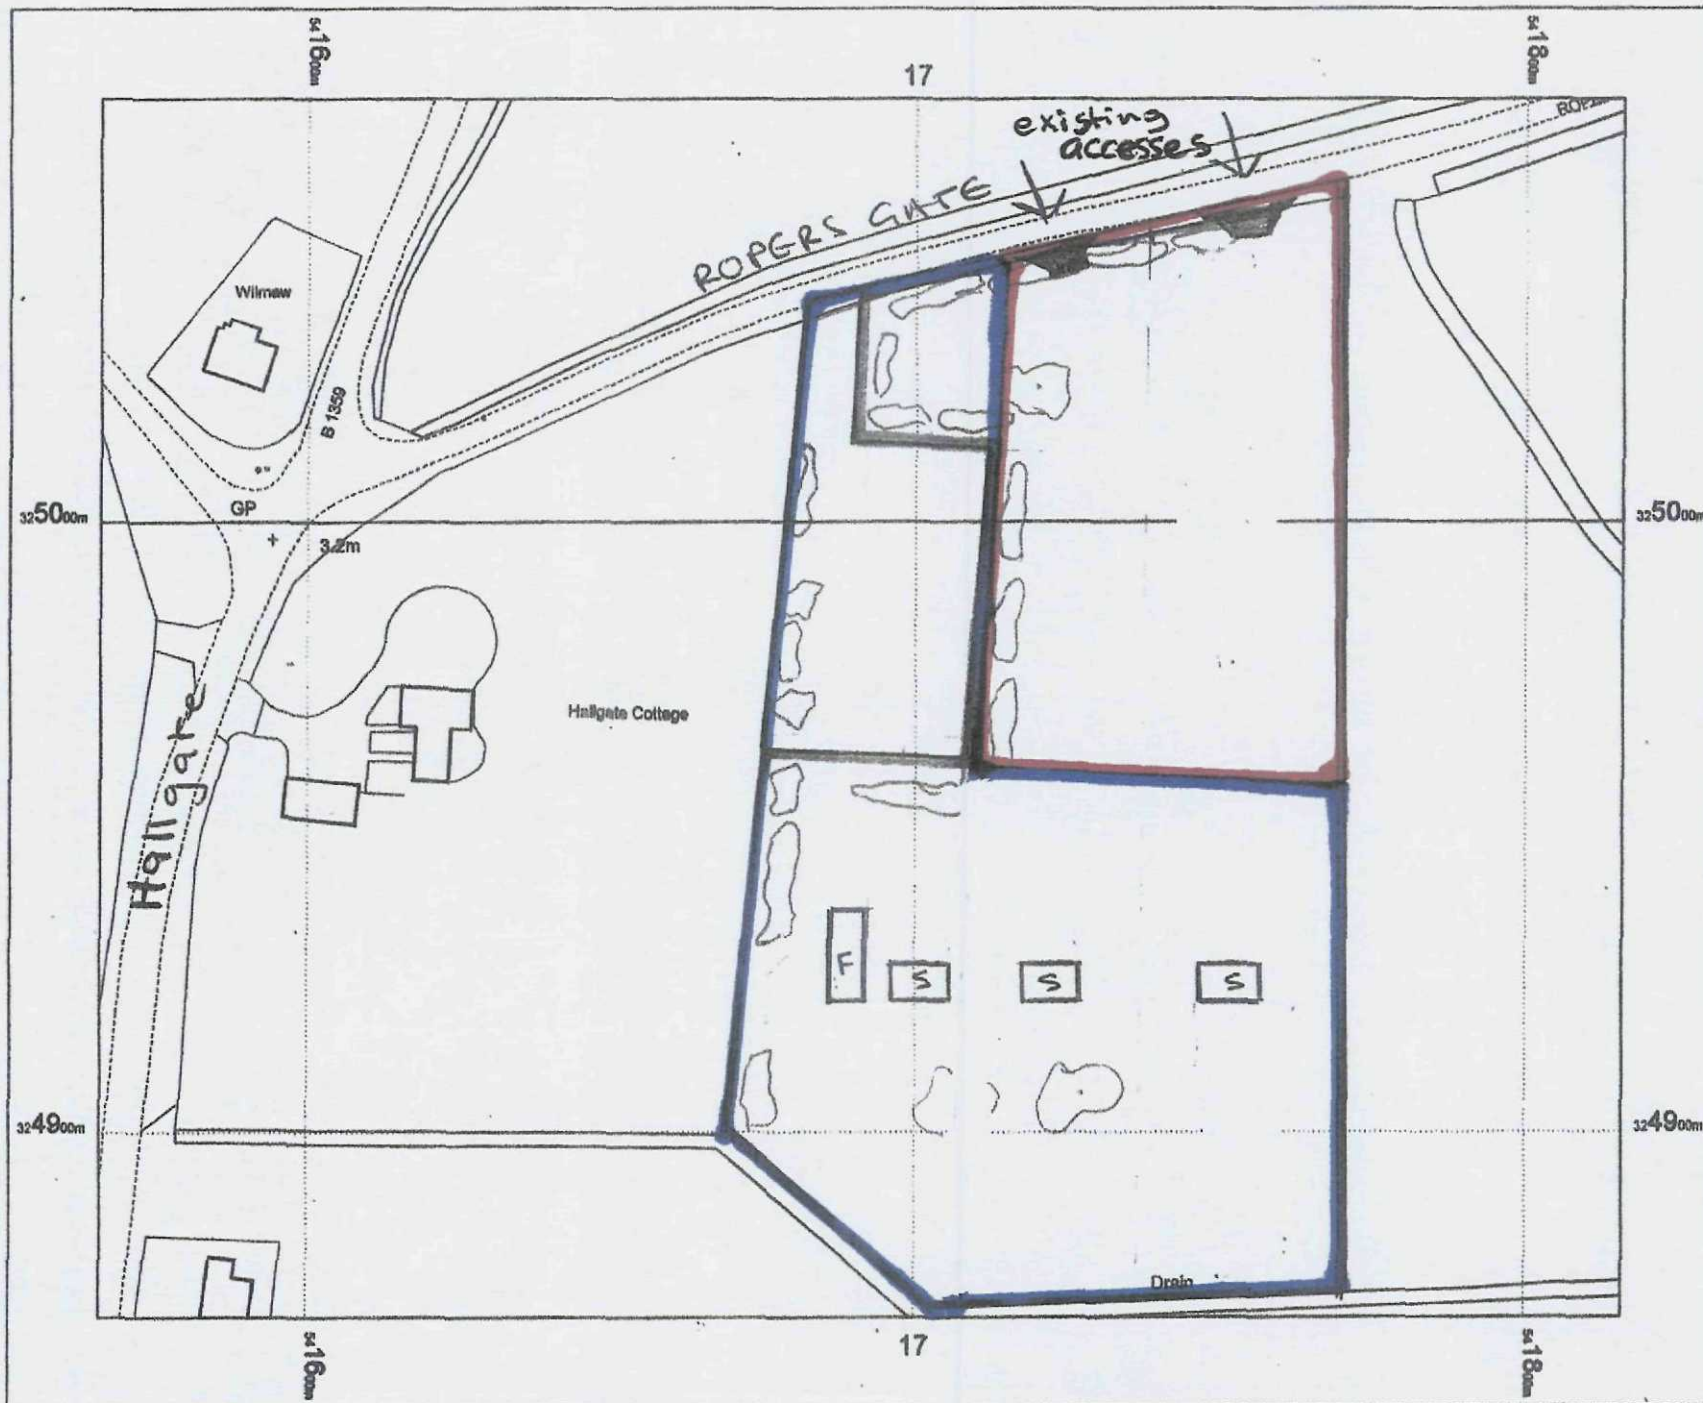

S = stable
F = foodstore
Plan No. Lee/01

OS Mastermap
18 February 2013, ID:
BW1-00206530
www.blackwellmapping.co.uk

1:1250 scale print at A4, Centre:
541691 E, 324970 N

©Crown Copyright. Licence no.
100041040



BLACKWELL'S
www.blackwellmapping.co.uk

TEL: 01223 588 417
maps.cambridge@blackwell.co.uk