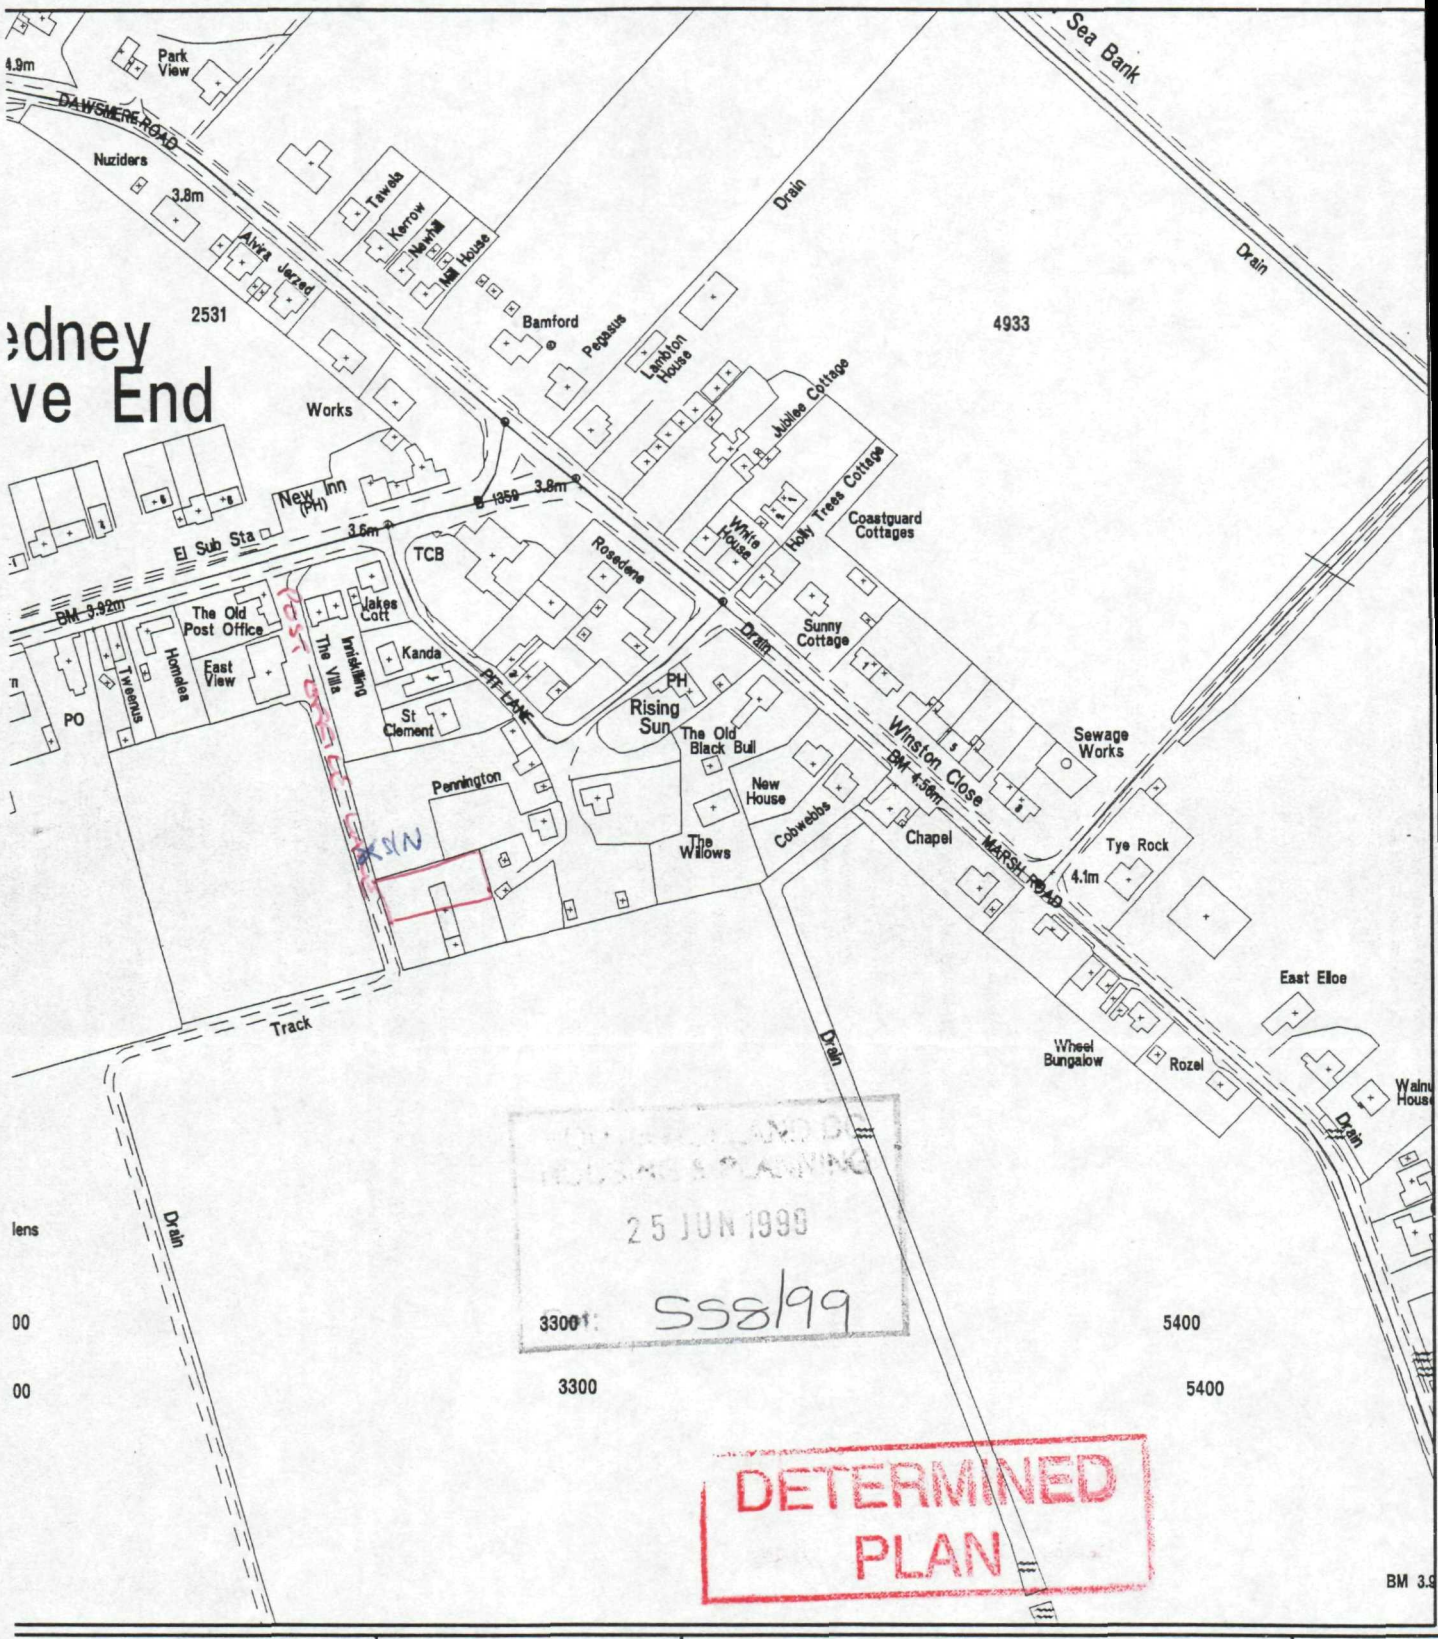

SOUTH HOLLAND DISTRICT COUNCIL

Council Offices
Priory Road
Spalding
Lincolnshire
PE11 2XE

Tel 01775 761161

This copy has been produced specifically for Map Return Scheme purposes only.

No further copies may be made

N

Reproduced from the Ordnance Survey mapping with the permission of the Controller of Her Majesty's Stationery Office (c) Crown Copyright. Unauthorised reproduction infringes Crown copyright and may lead to prosecution or civil proceedings

OS Licence No LA079413

PORCH TO
THE WILLOWS
POST OFFICE LANE
GEDNEY DROVE END
HOLBEACH LINCS
PE12 9BD

ALL DIMENSIONS IN M/M

ALL DIMENSIONS EXTERNAL

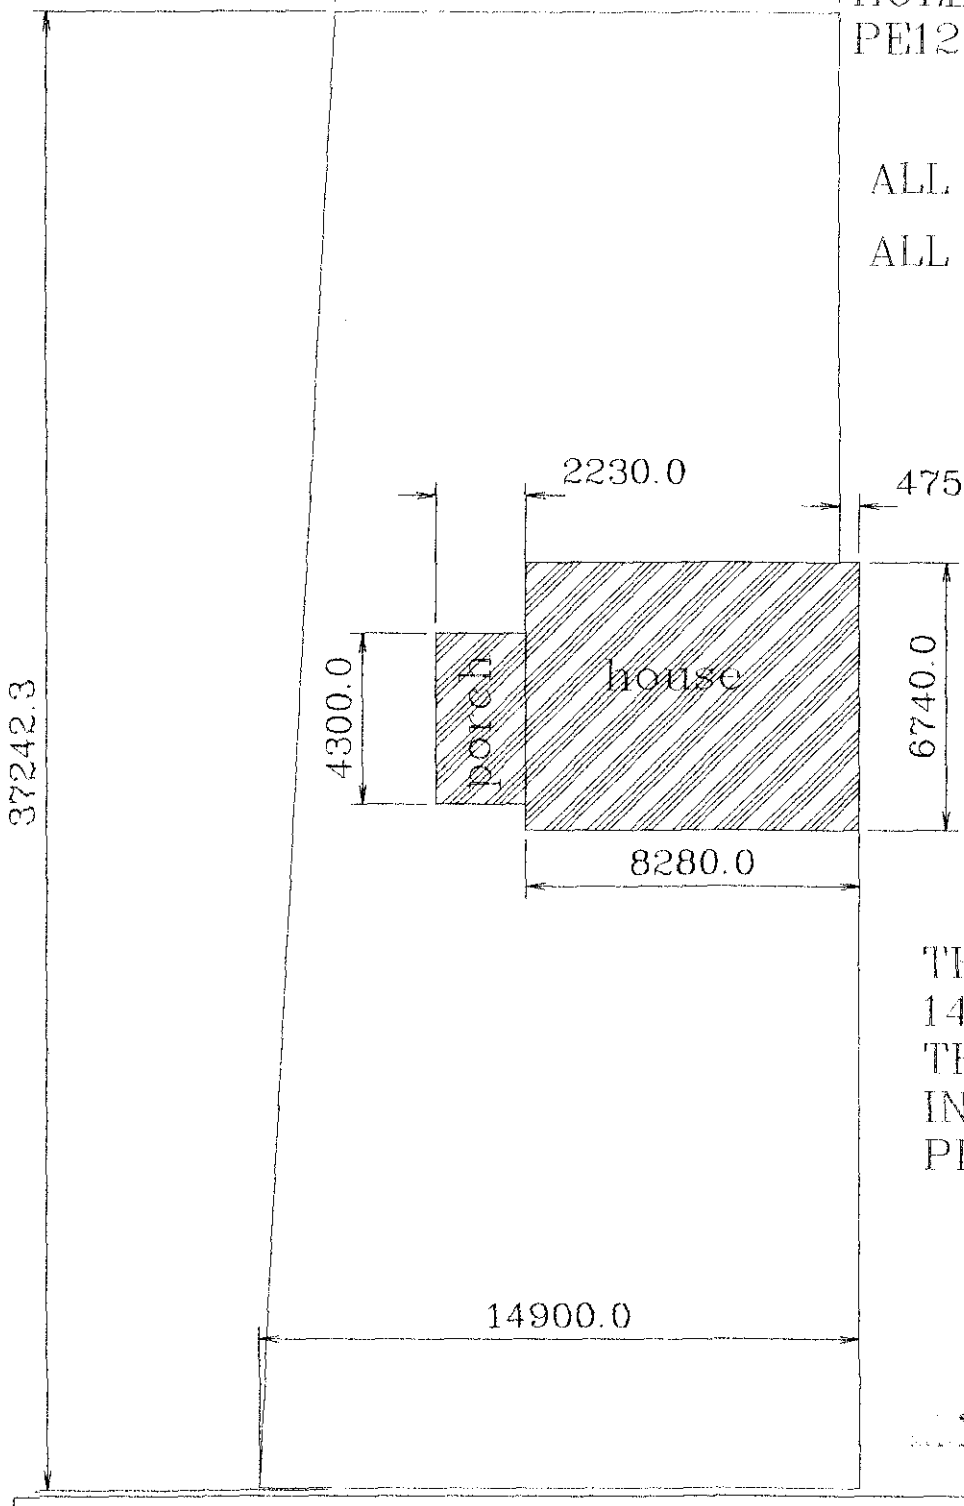

THIS PLAN IS APPROX
145:1 SCALE
THE PORCH IN RED IS
IN SCALE TO THE MAIN
PROPERTY.

S58/99

POST OFFICE LANE

DETERMINED
PLAN