


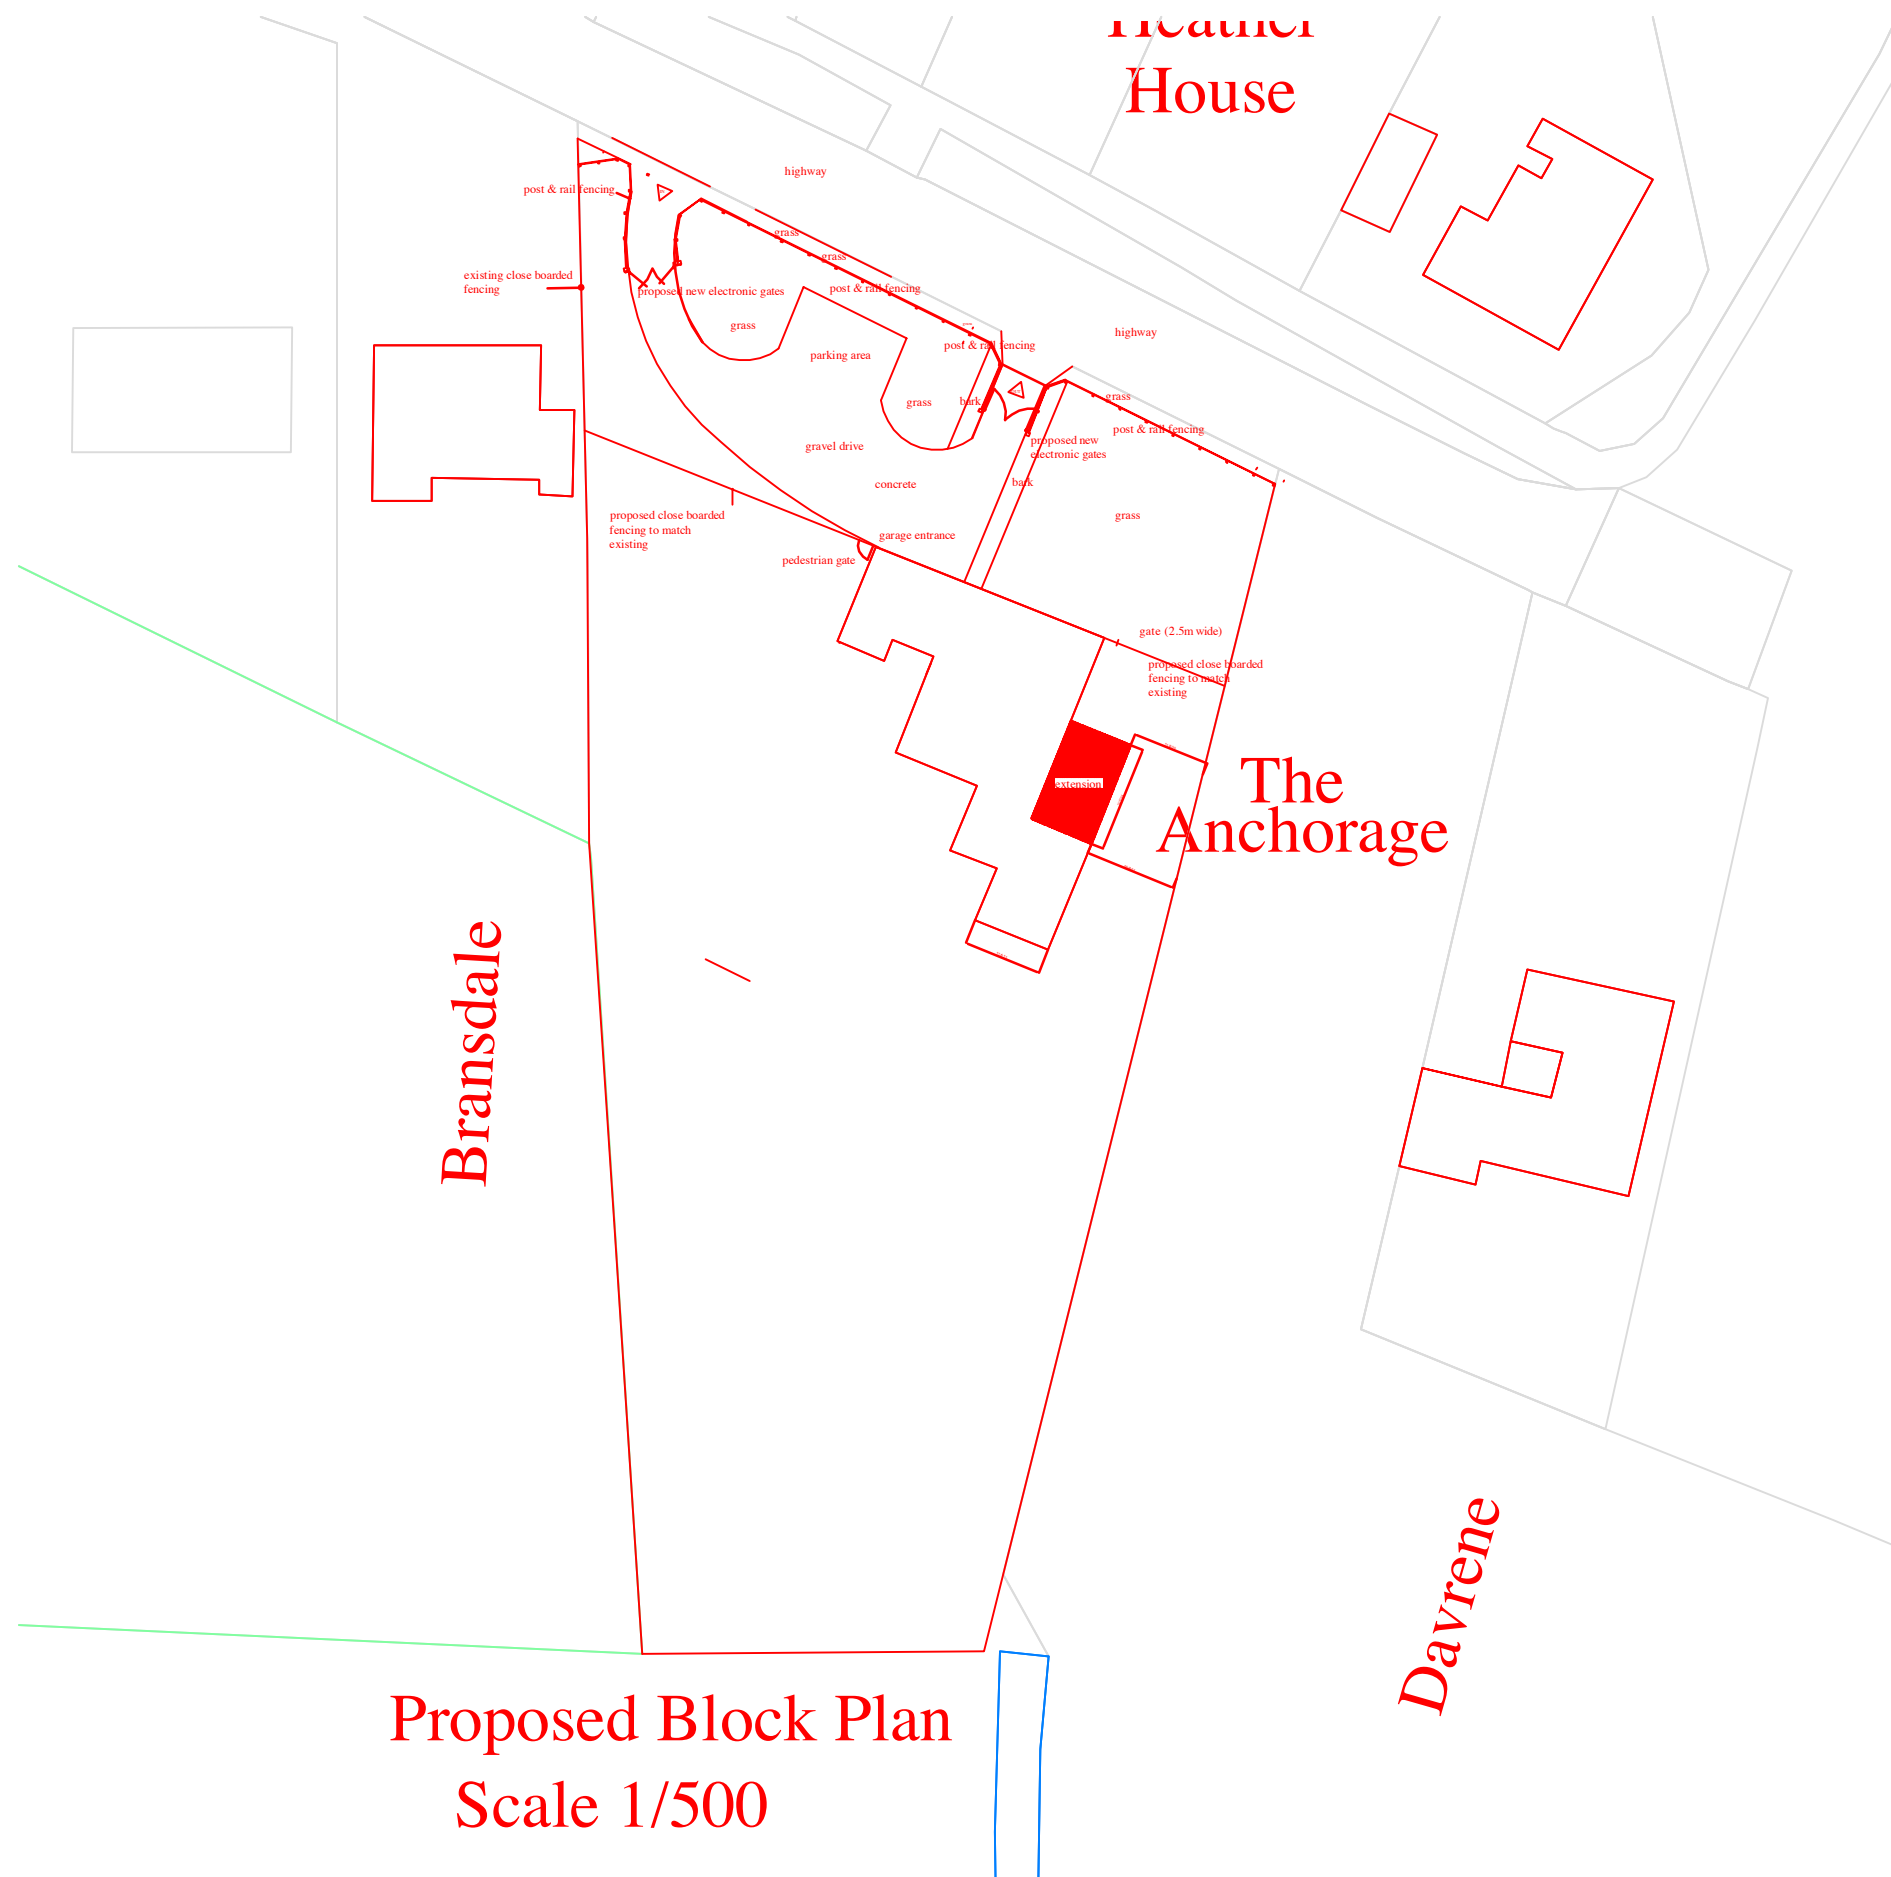

Proposed Block Plan
Scale 1/500