


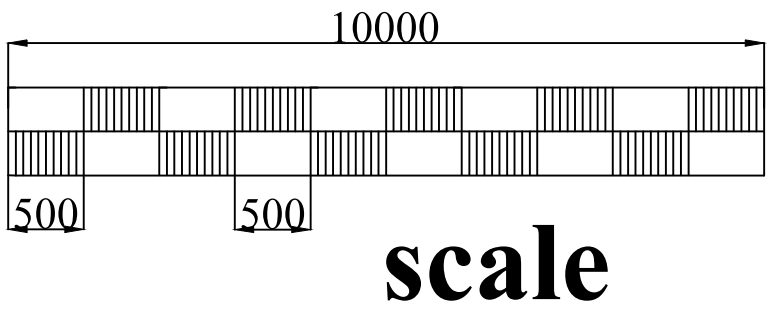

- Notes
- 1.New brickwork to be be reddish in colour to match existing surroundings but final type/style/colour to be agreed with planning officer.
 2. New windows to be uPVC
 3. Flat roof to be ply membrane

Revision	Notes	Date	Signed	Checked

*The Anchorage,
Churchgate, Gedney,
PE12 0BZ*


Approvals:
Building Control:
Planning:

Project:
*Proposed Extension
& Alterations to
existing bungalow*


Drawing Title:
Proposed Sections

Date:	Apr 2016	Scale:	1:50 @ A1
Drawn by:	N.A.O	Date:	Apr 2016
Checked by:		Date:	


Drawing Number:	Rev:
16/CG/04	
Project Number:	

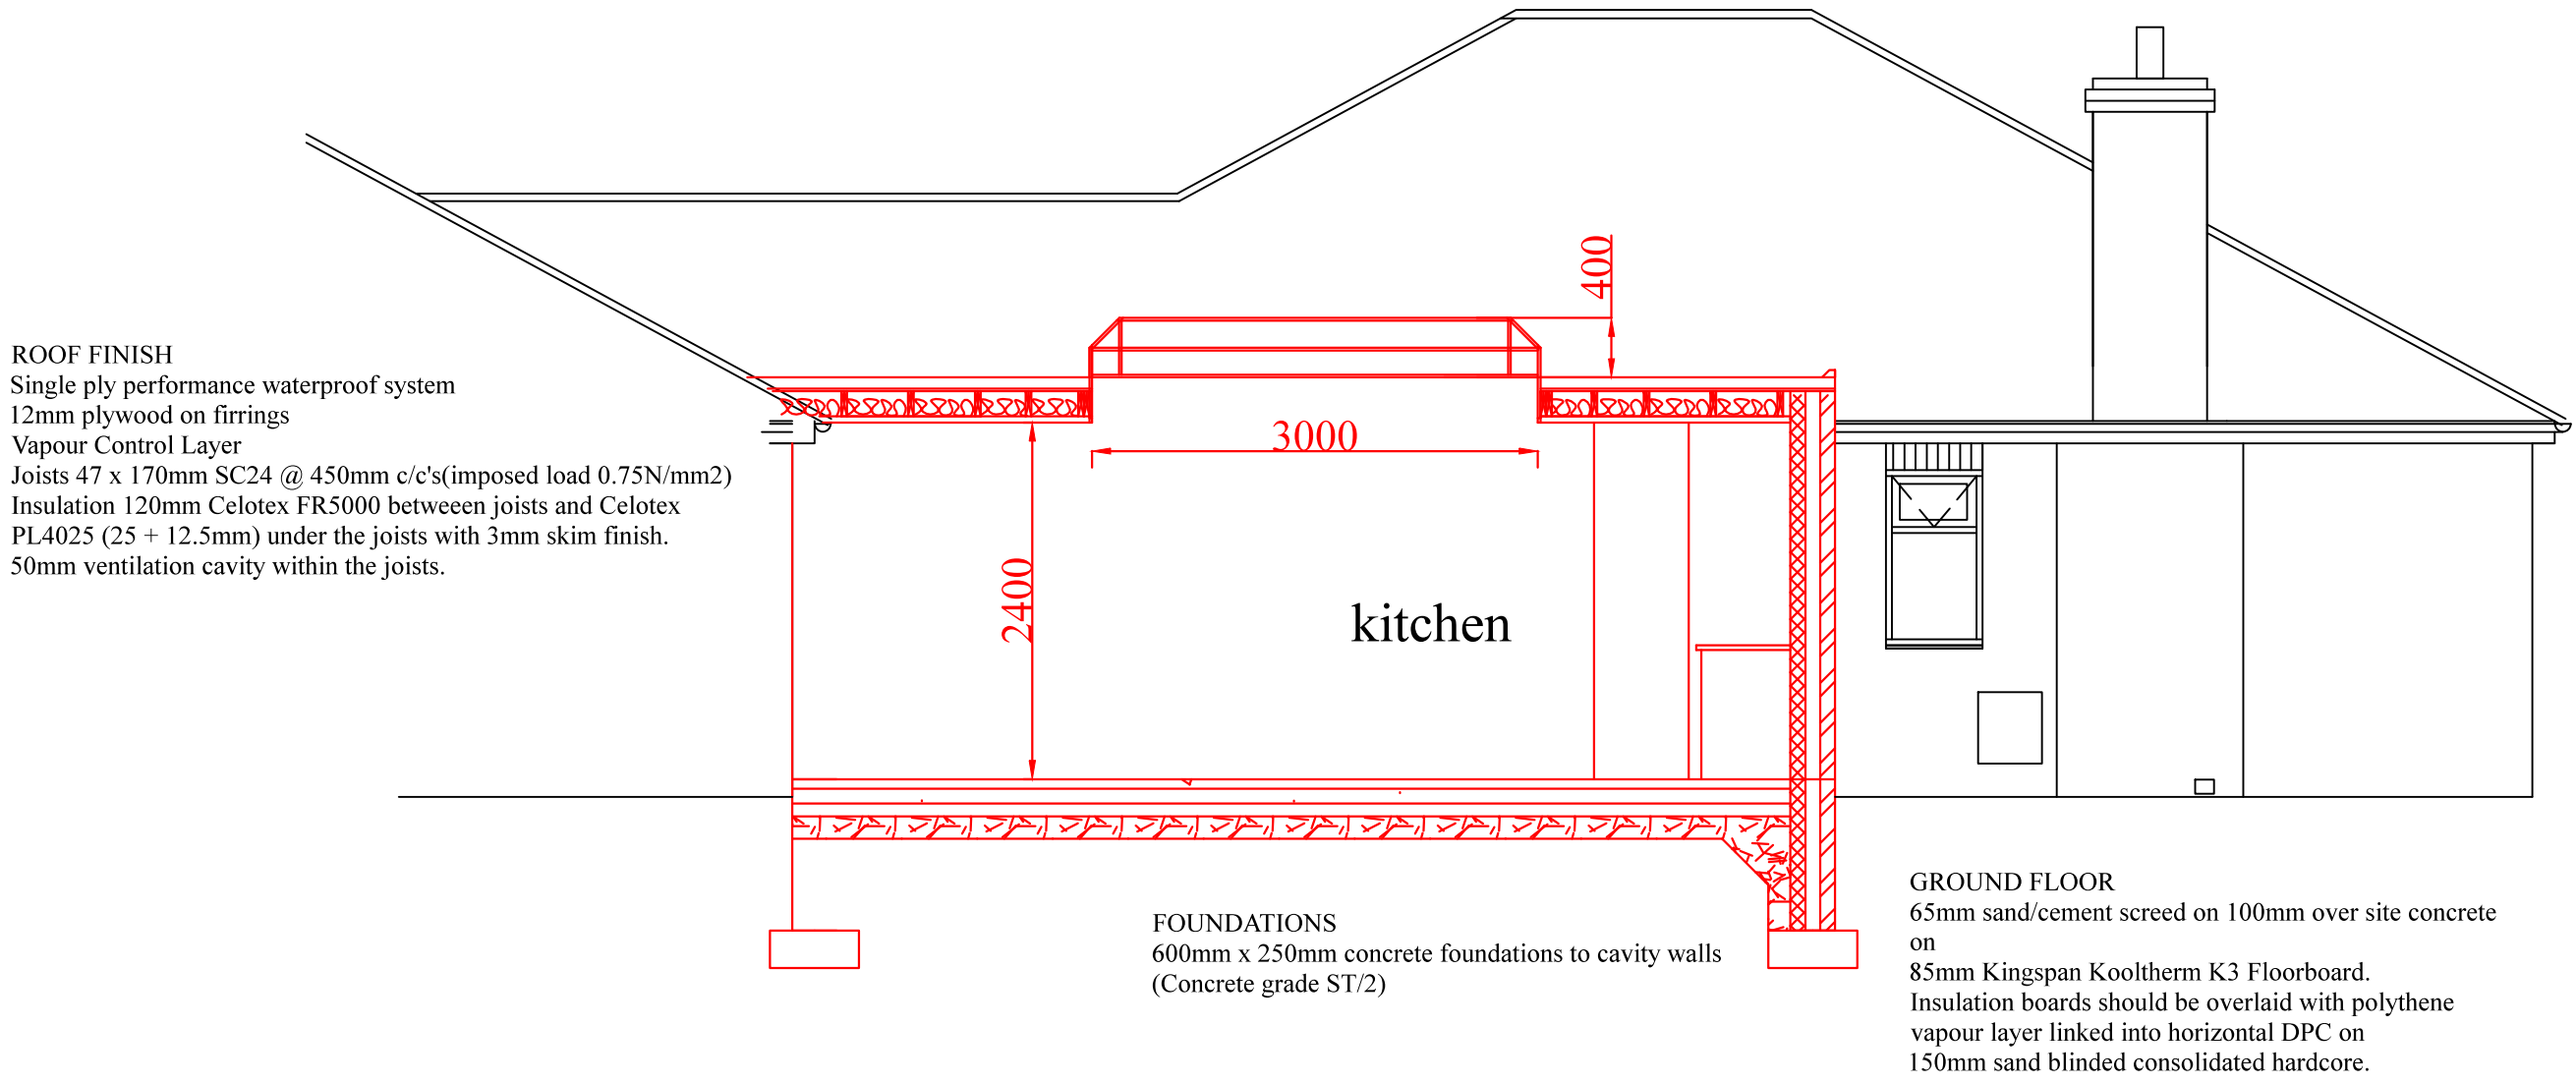

section A

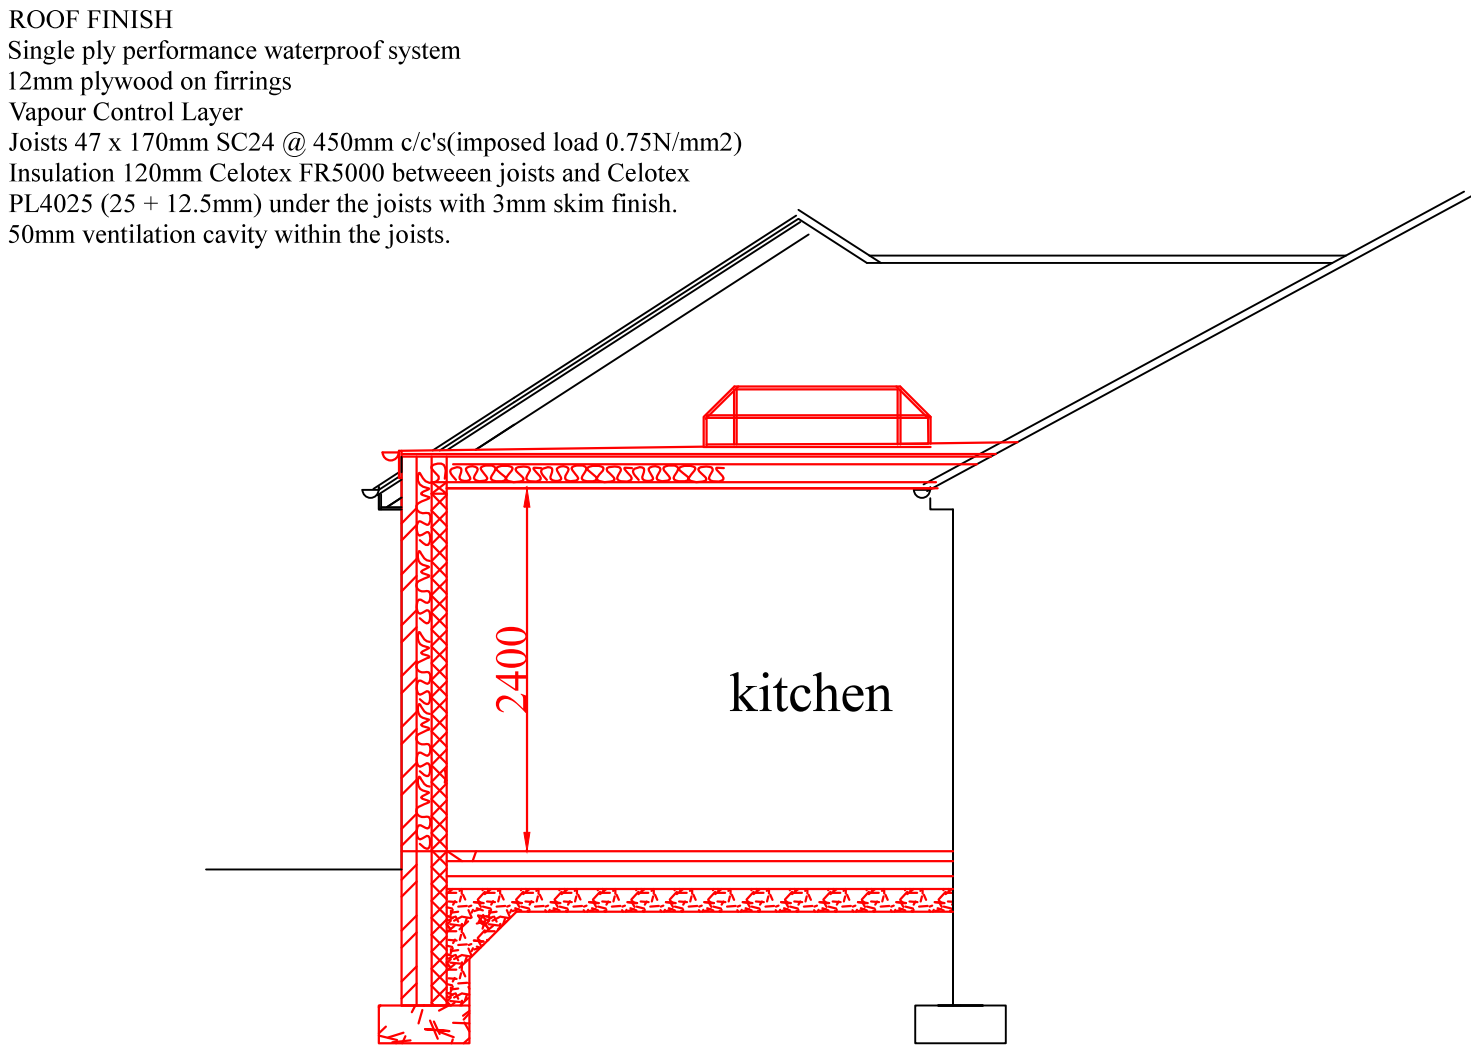

section B

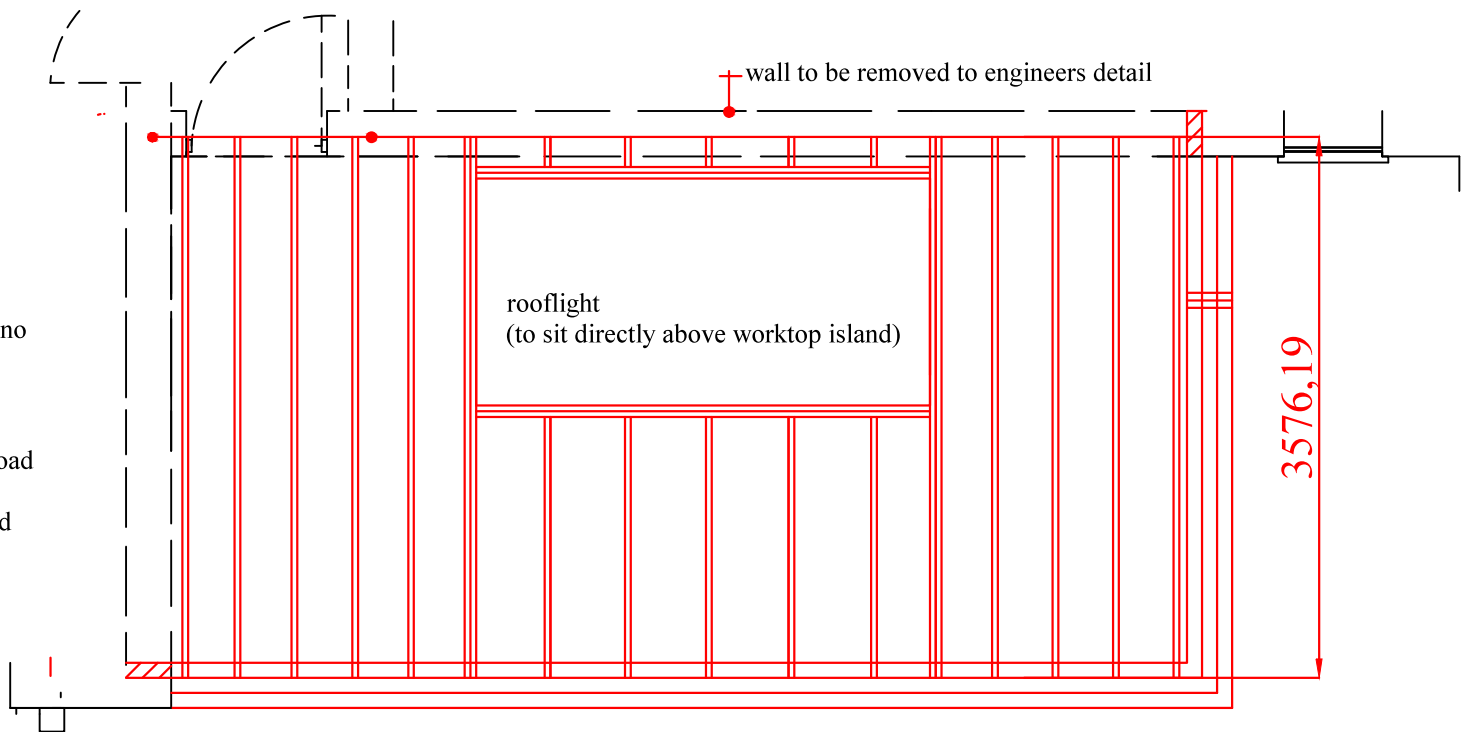

roof layout