SH
Planning & D...ment
- 6 MA...
Ref 0572/03

Lawns to the front of the bungalow

Privet hedging along the northern and western boundaries

(apart from at the access points) retained to a min. height of at least 1m.

One or two Beech trees on the northern boundary

(see location on the plan) - heights between 3.5 - 5m.

All planting to the front to be of native species

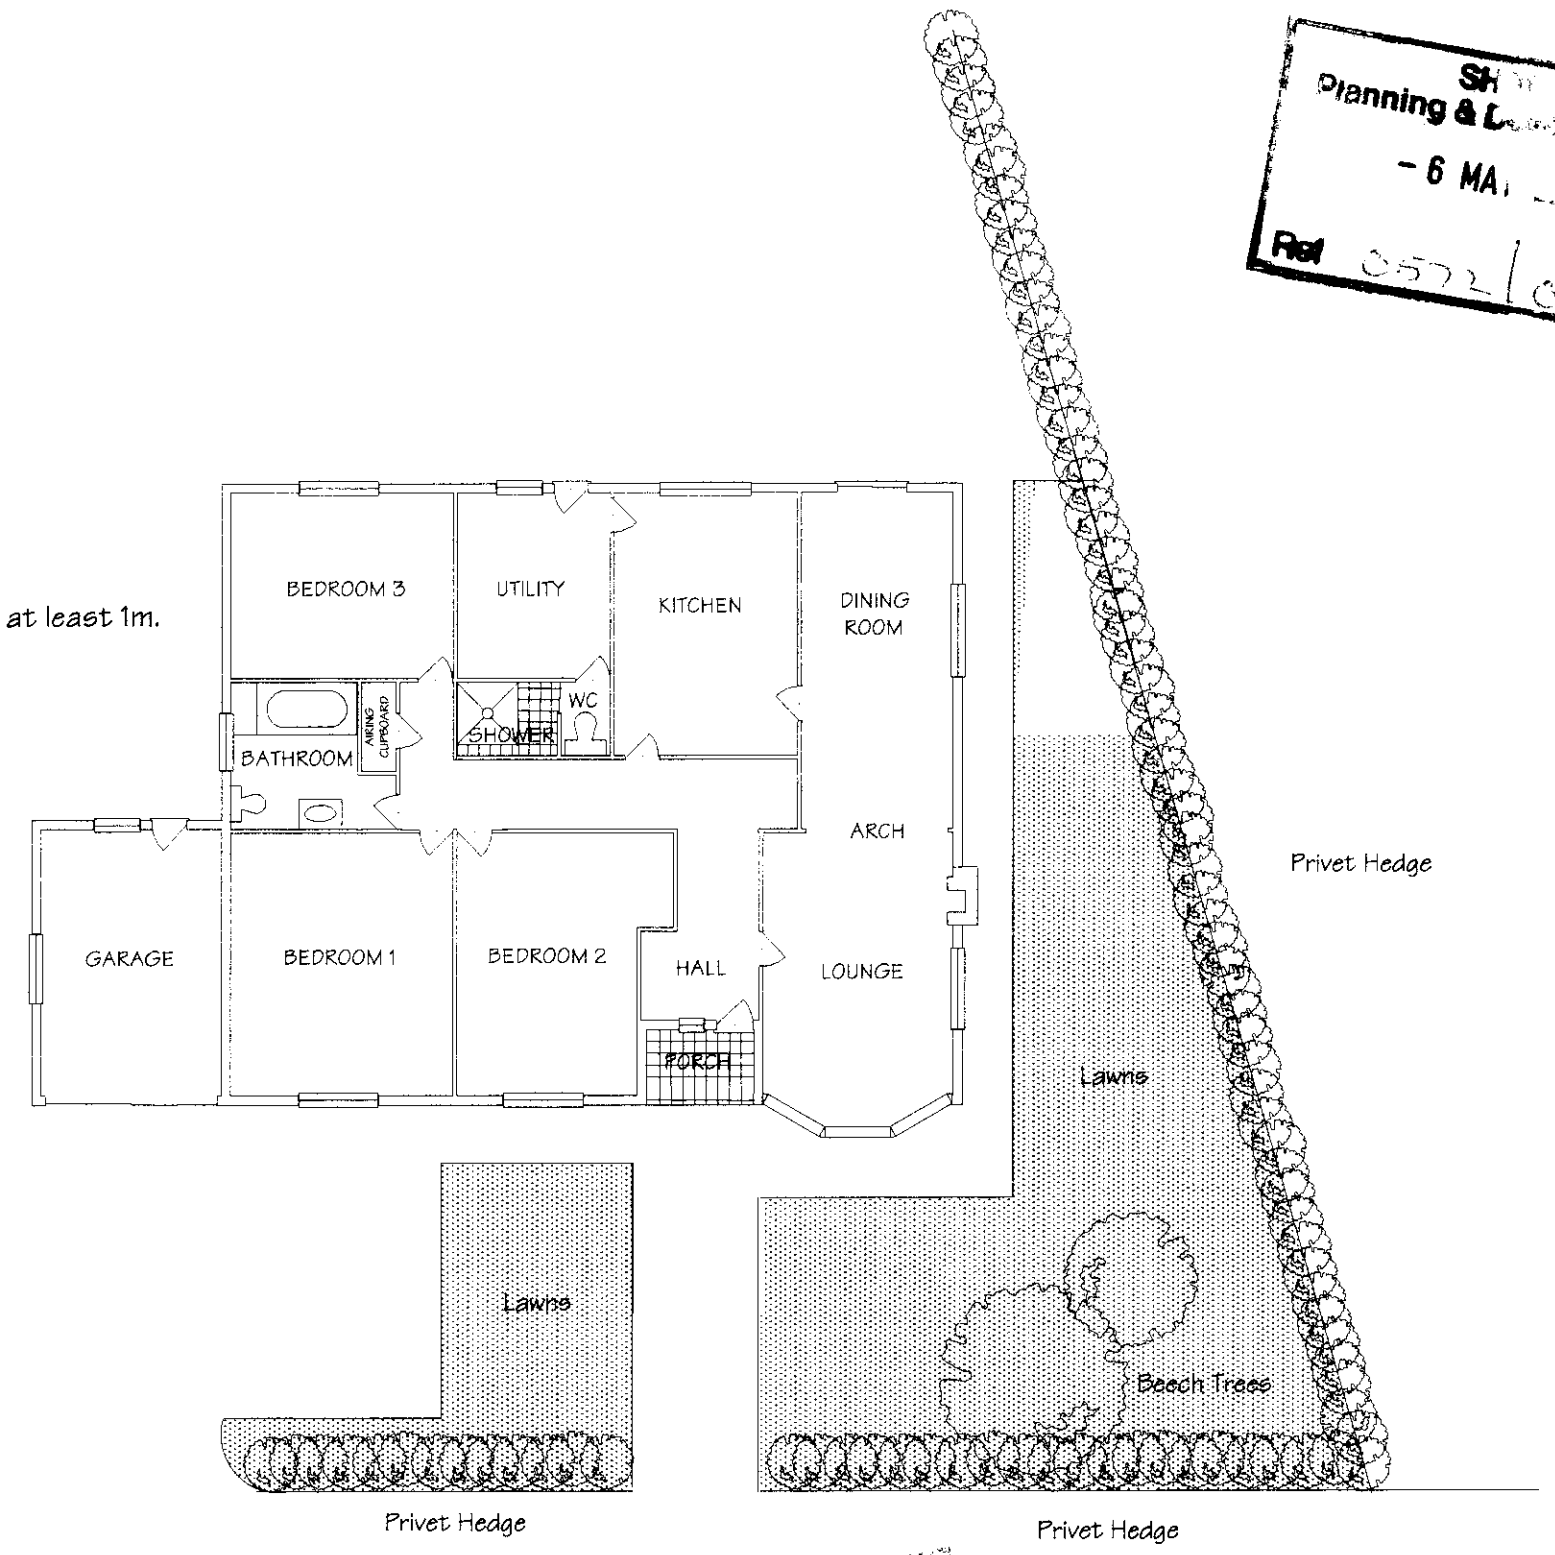

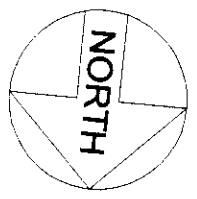

Scale 1:200

Scheme of Landscaping

Marsh Road, Gedney Drove End

DETERMINED PLAN