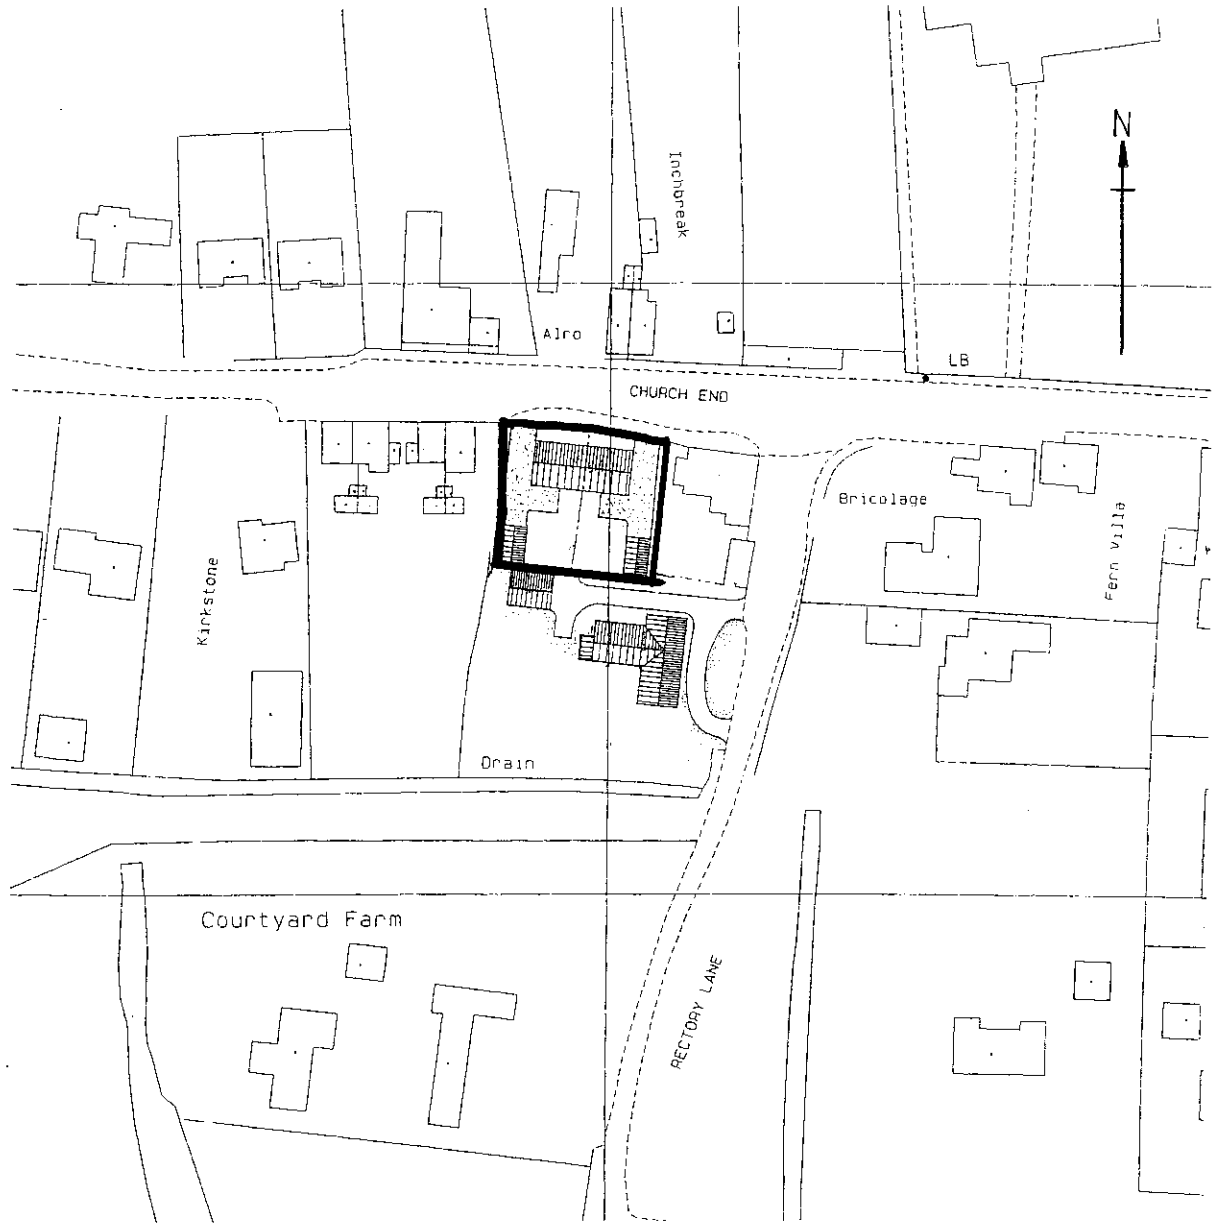

LOCATION PLAN (SCALE 1: 1250)

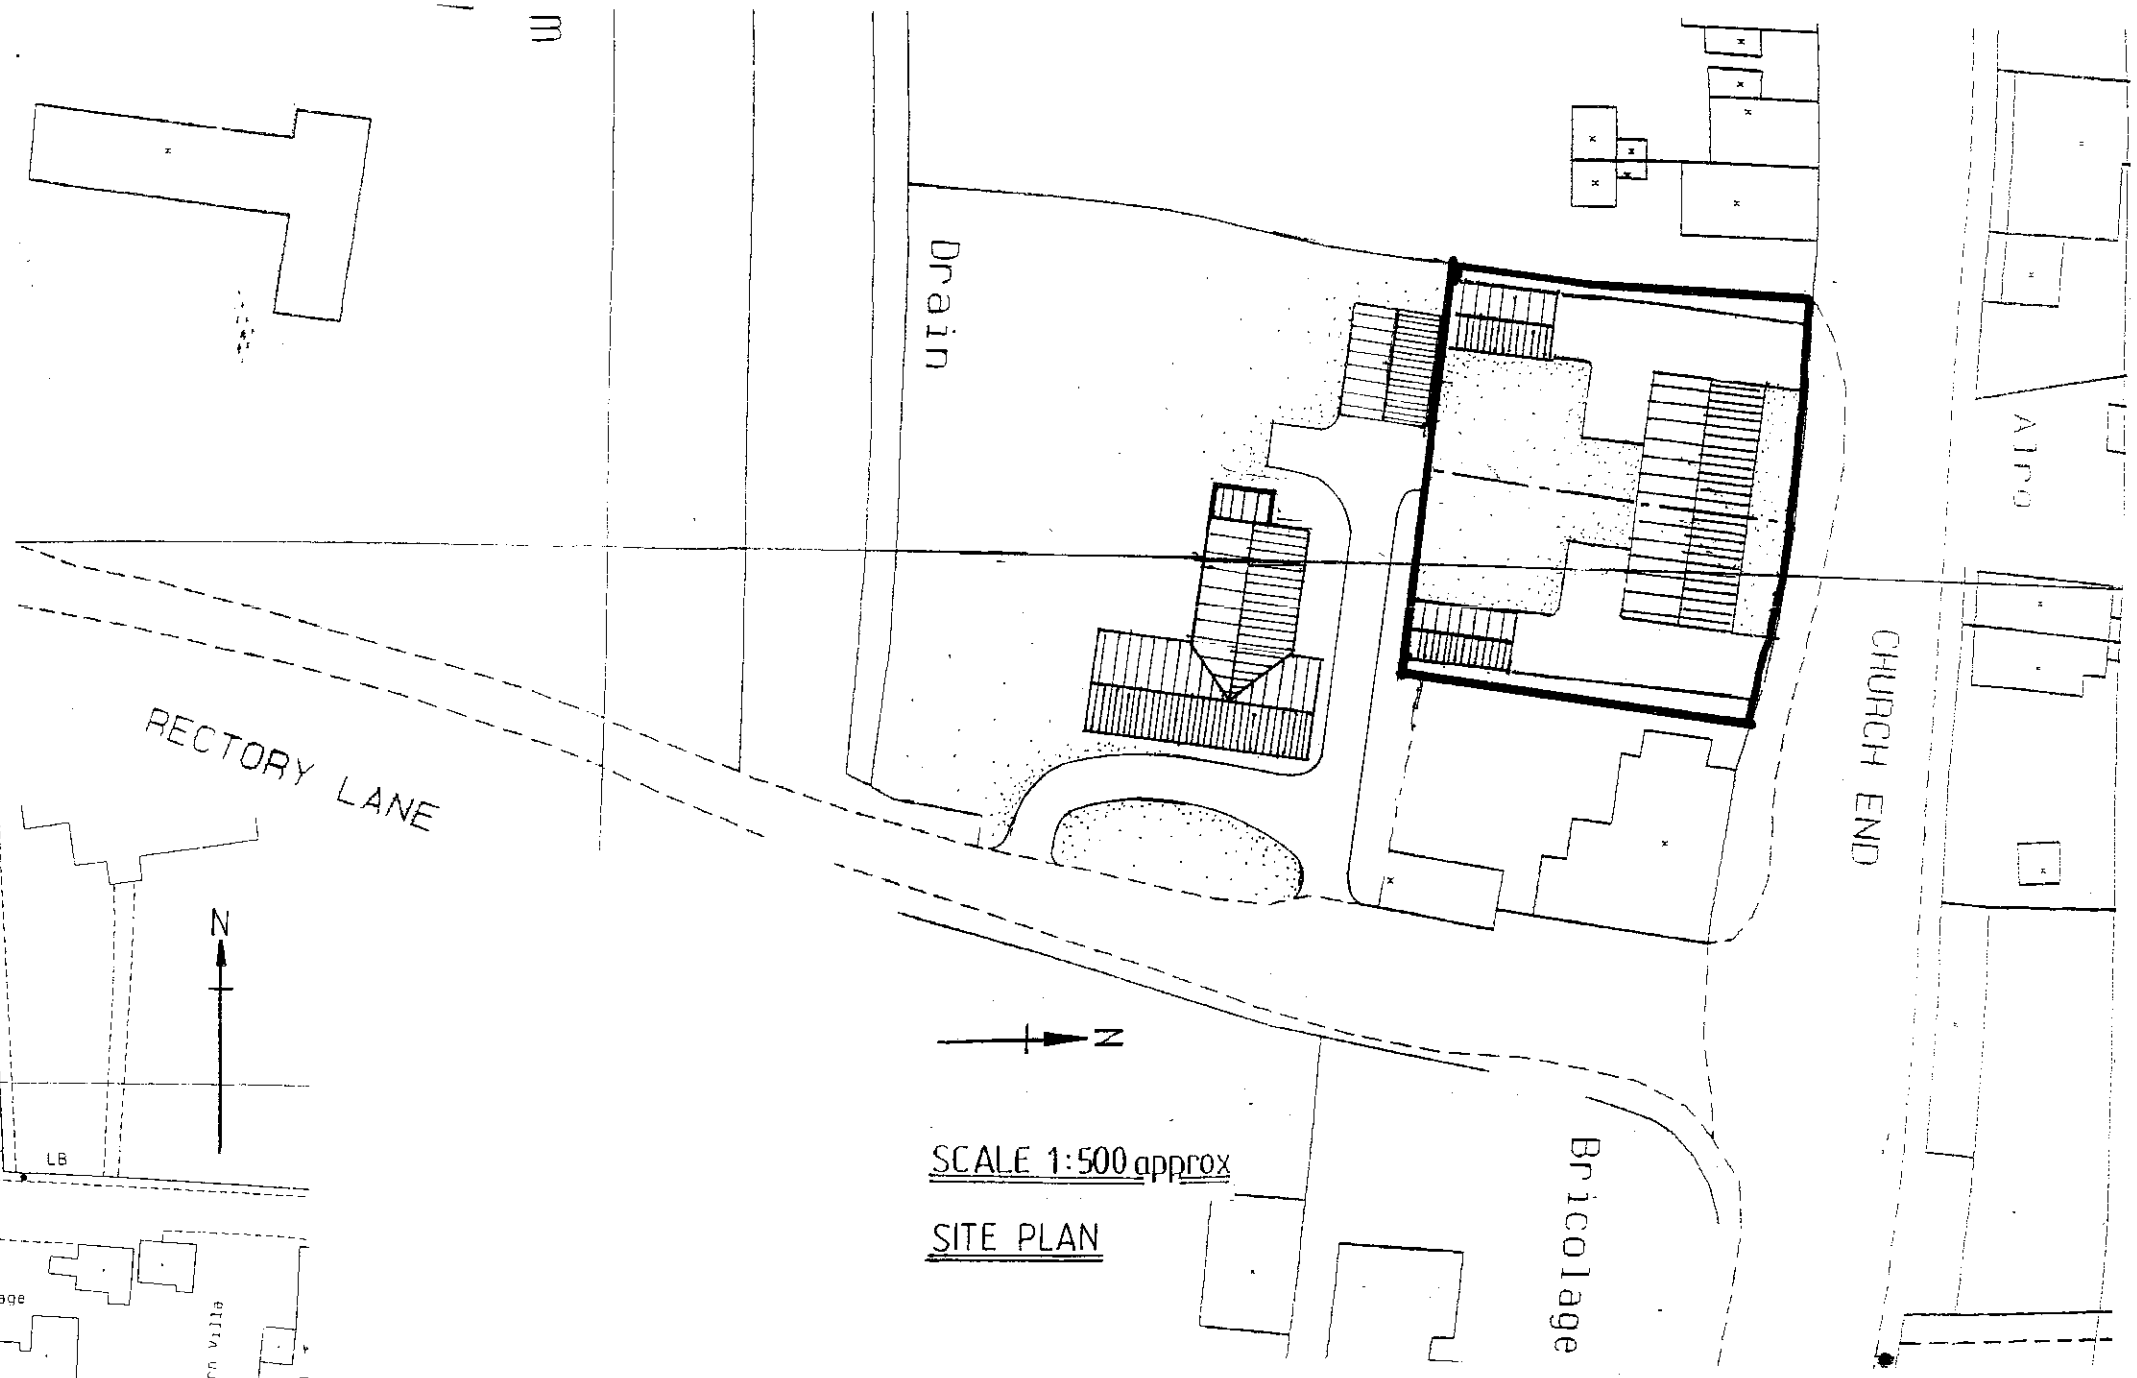

SCALE 1:500 approx

SITE PLAN

DETERMINED PLAN

notes

Do not scale from this drawing

This drawing is copyright and may not be altered, traced photographed or used for any purpose other than than for which it is issued without permission from John D Lynch Partnership.

The General Contractor is to check all dimensions on site and report discrepancies to the Architect.

All details shown in this drawing including foundations are based upon typical site conditions related to the area. No responsibility can be accepted for abnormal conditions which may be discovered during construction unless reported to the Architects so that design amendments may be considered. Site soil surveys are recommended in respect of foundations to establish specific site conditions before foundation work is undertaken.

revision *date*

SOUTH HOLLAND DC
HOUSING & PLANNING
28 APR 1999
Ref: H06/0424/99

JOHN D LYNCH
partnership
CHARTERED ARCHITECTS

project / drawing
PROPOSED NEW DWELLINGS FOR MR T YOUNG AT CHURCHGATE & RECTORY LANE, GEDNEY CHURCH END

scale	*date*	*drawn*
1 : 500, 1 : 1250	APRIL 99	NBS

project no.	*drawing no*
1459	AB/1

revisions