
A

SHDC
02 JUL 1998
Housing & Planning
Received

580/98

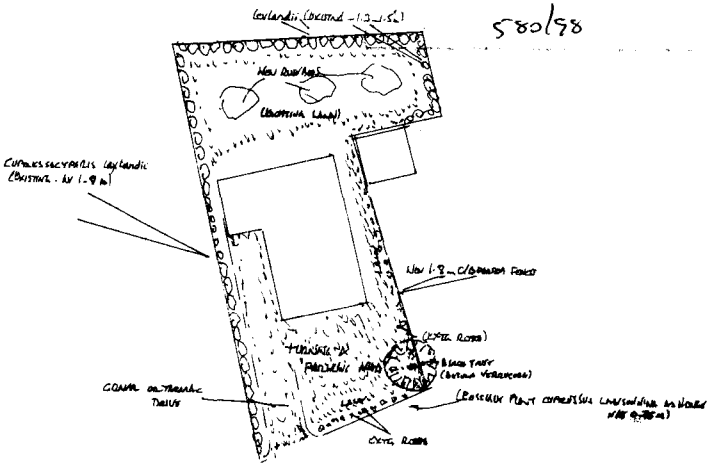

LAYOUT - EXISTING & PROPOSED PLANTING - re NEW BUNGALOW WEST OF THE FARM HOUSE, KINGSGATE, GUERNSEY

(SCALE 1:500)

DRG. No.	ITEM No.	DESCRIPTION	No. OFF	FORM	DIMENSIONS
971/2		GARDEN LAYOUT			

ERIC N. ROBERTS ARBOR. & LANDSCAPE FIRMS
16 YORK ROAD, WISBECH, CAMBS PE13 2EB
(TEL: 01945 589120)

DETERMINED
PLAN