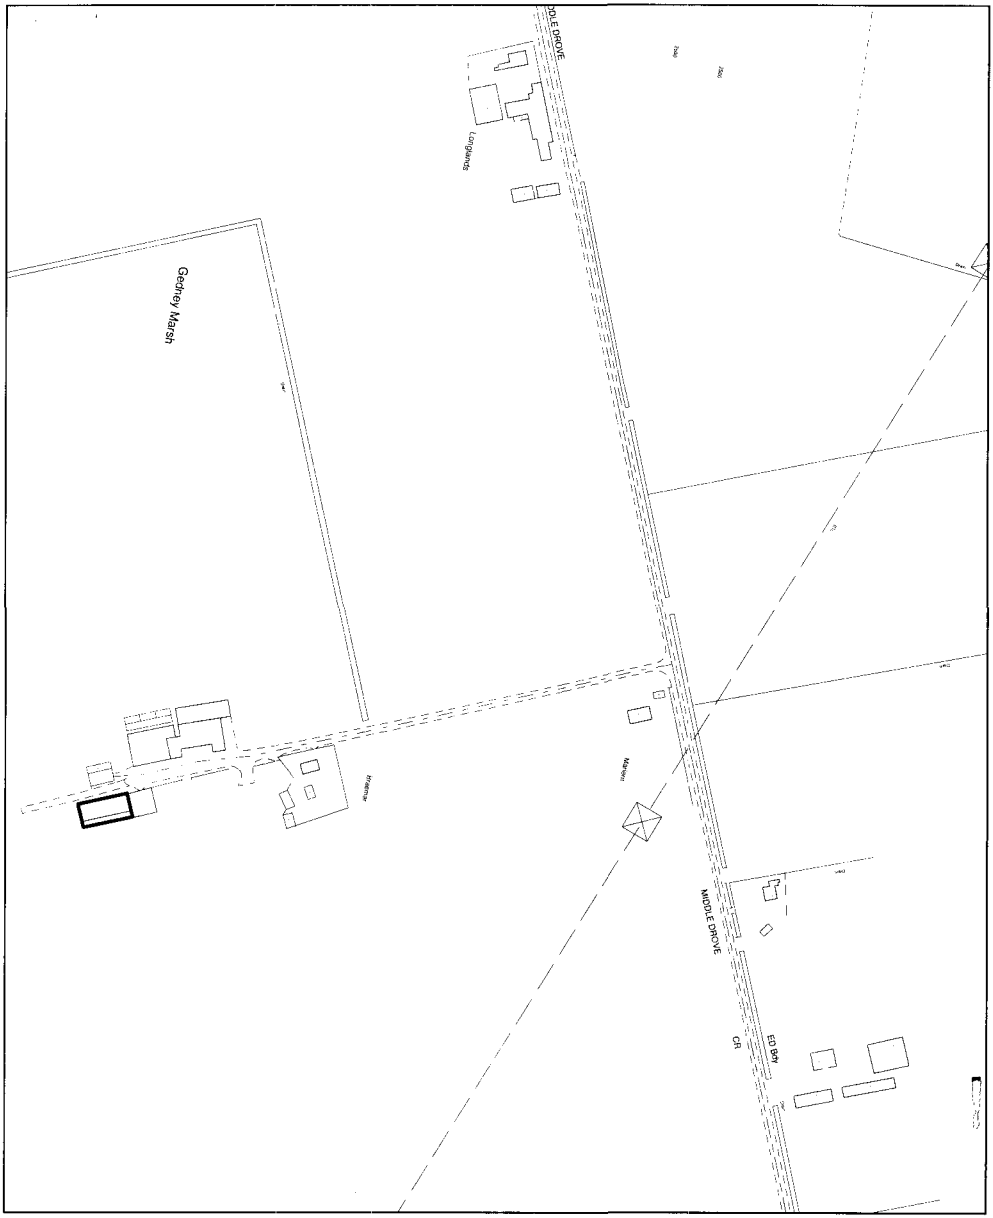

SOUTH HOLLAND DISTRICT COUNCIL

Planning Application Location Plan
Ward Member Notification

FILE COPY

H06/0583/00

Scale: 1:2500

Housing and Planning Services Department

Council Offices, Priory Road, Spalding, Lincolnshire
PE11 2XE

PLEASE DO NOT COPY THIS PLAN
This map is reproduced from Ordnance Survey material with permission of Ordnance Survey on behalf of Her Majesty's Stationery Office (c) Crown copyright. Unauthorised reproduction infringes Crown copyright and may lead to prosecution or civil proceedings. South Holland District Council LA079413 2000

Ordnance Survey®

Superplan

Planning Extract

Site-cen

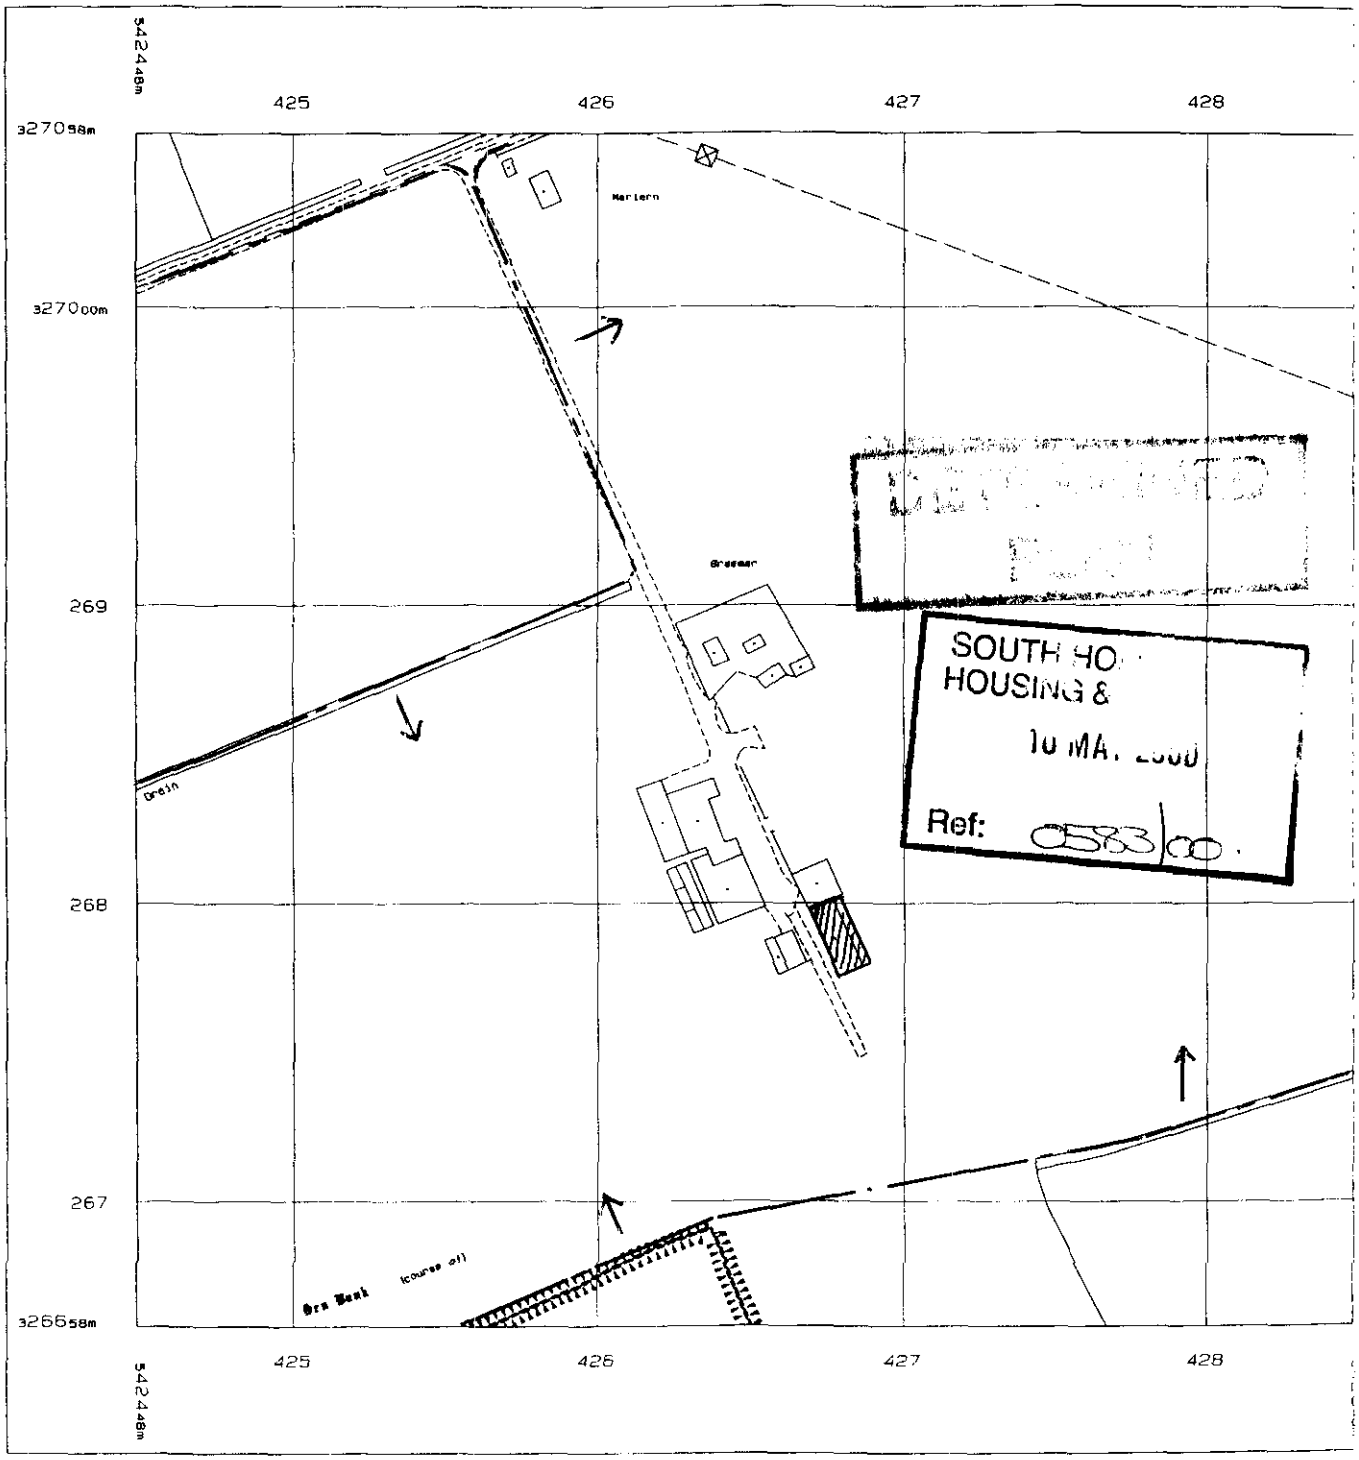

PROPOSED NEW BUILDING

BOUNDARY OF LAND FARMED AS SHOWN ON THIS PLAN.

Produced 20 Apr 2000 from Ordnance Survey digital data and incorporating surveyed revision available at this date. © Crown Copyright 2000.

Reproduction in whole or in part is prohibited *without the prior permission of Ordnance Survey.*

Scale 1: 2500

National Grid sheet reference at c of this Superplan: TF4226

The representation of a road, trac path is no evidence of a right of

This Superplan product does not contain all recorded map information