UNLESS STATED WITHIN THE CONTRACT THESE DRAWINGS ARE COPYRIGHT AND THE PROPERTY OF PARSONS CONSULTING ENGINEERS LTD. COPYING OF THE DESIGNS, DRAWINGS OR INTELLECTUAL PROPERTY IN FULL OR IN PART IS NOT PERMITTED.

Project	Title
Gedney Village Hall, Holbeach	Elevations

Drawing No.	Rev	Drawn	AJP	Scale	Date	May 2022
22060-05-004	P1	Checked	TBP	1:100 @ A4	Status	Preliminary
		Approved	TBP			

Rev	Amendments	Rev'd By	Date

Providing engineering solutions for the Built Environment
4 Angel House, Eastgate ,
Whittlesey, Peterborough, PE7 1SE
07961 783825
www.parsonsengineers.co.uk

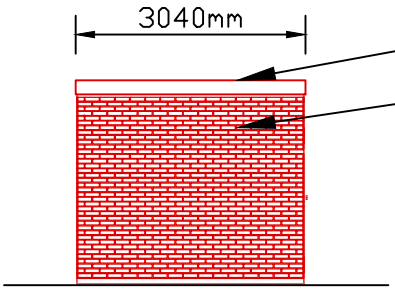

South Elevation

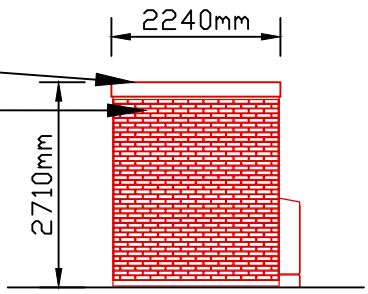

East Elevation

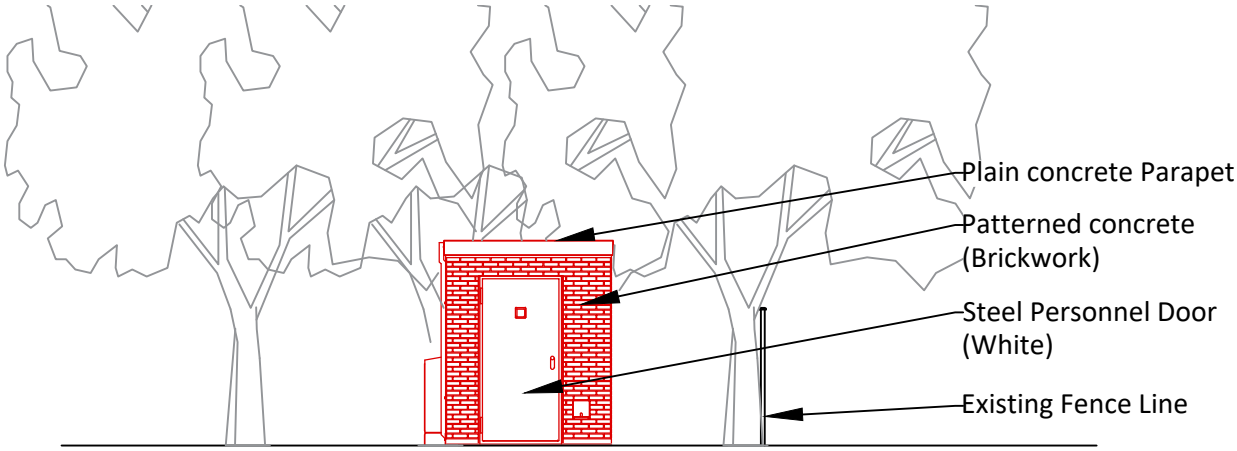

West Elevation

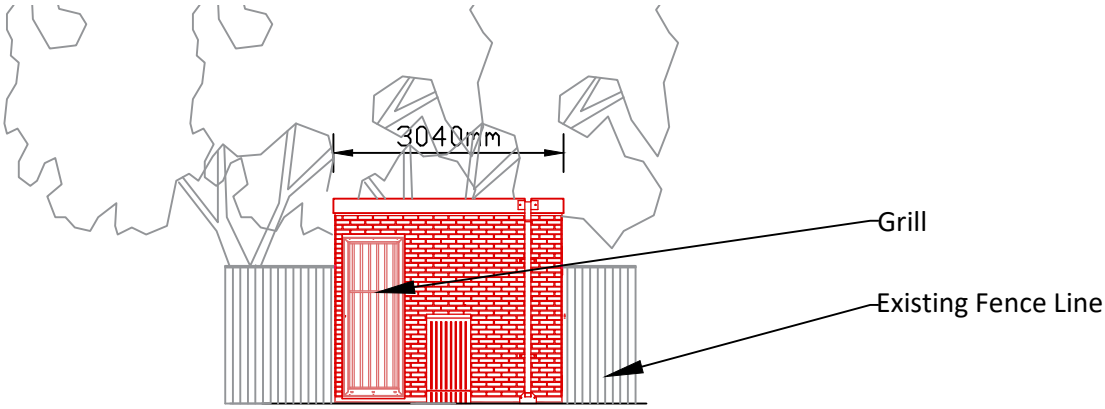

North Elevation

Elevations

(Scale 1:100)