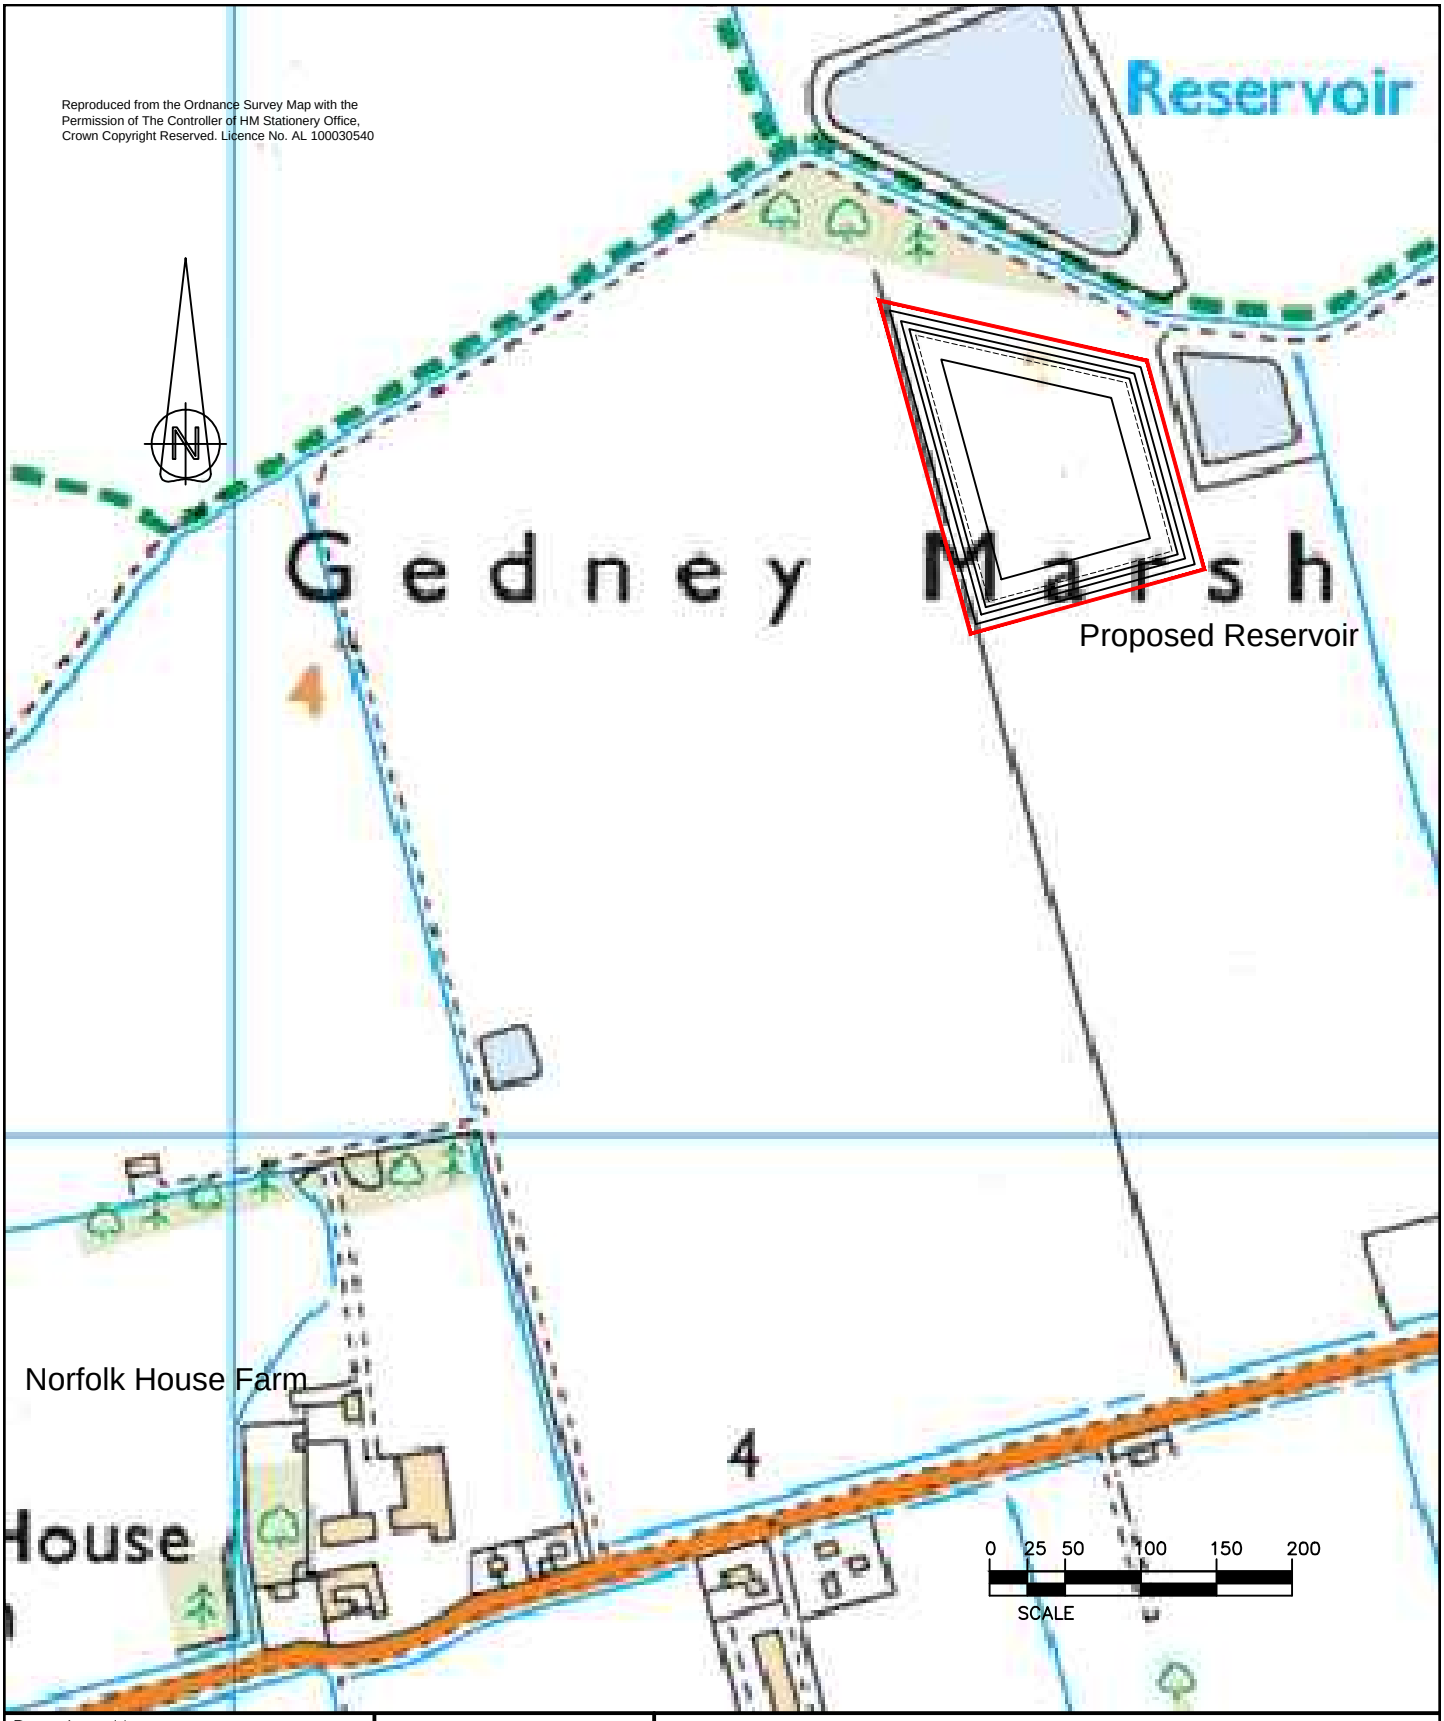


Drawing No. FP/022/50	Drawn S.A.K.
Location Plan	Scale 1 : 5000
	Date 26-05-21

TITLE

Proposed Reservoir
Norfolk House Farm
Gedney Marsh, Spalding

RURAL PARTNERS LIMITED
F I N E · P L A N S

Parkhouse Farm, Harbottle
Morpeth, Northumberland, NE65 7BD
Tel: 01669 650250 Mobile: 07836 675966
www.ruralpartners.co.uk