


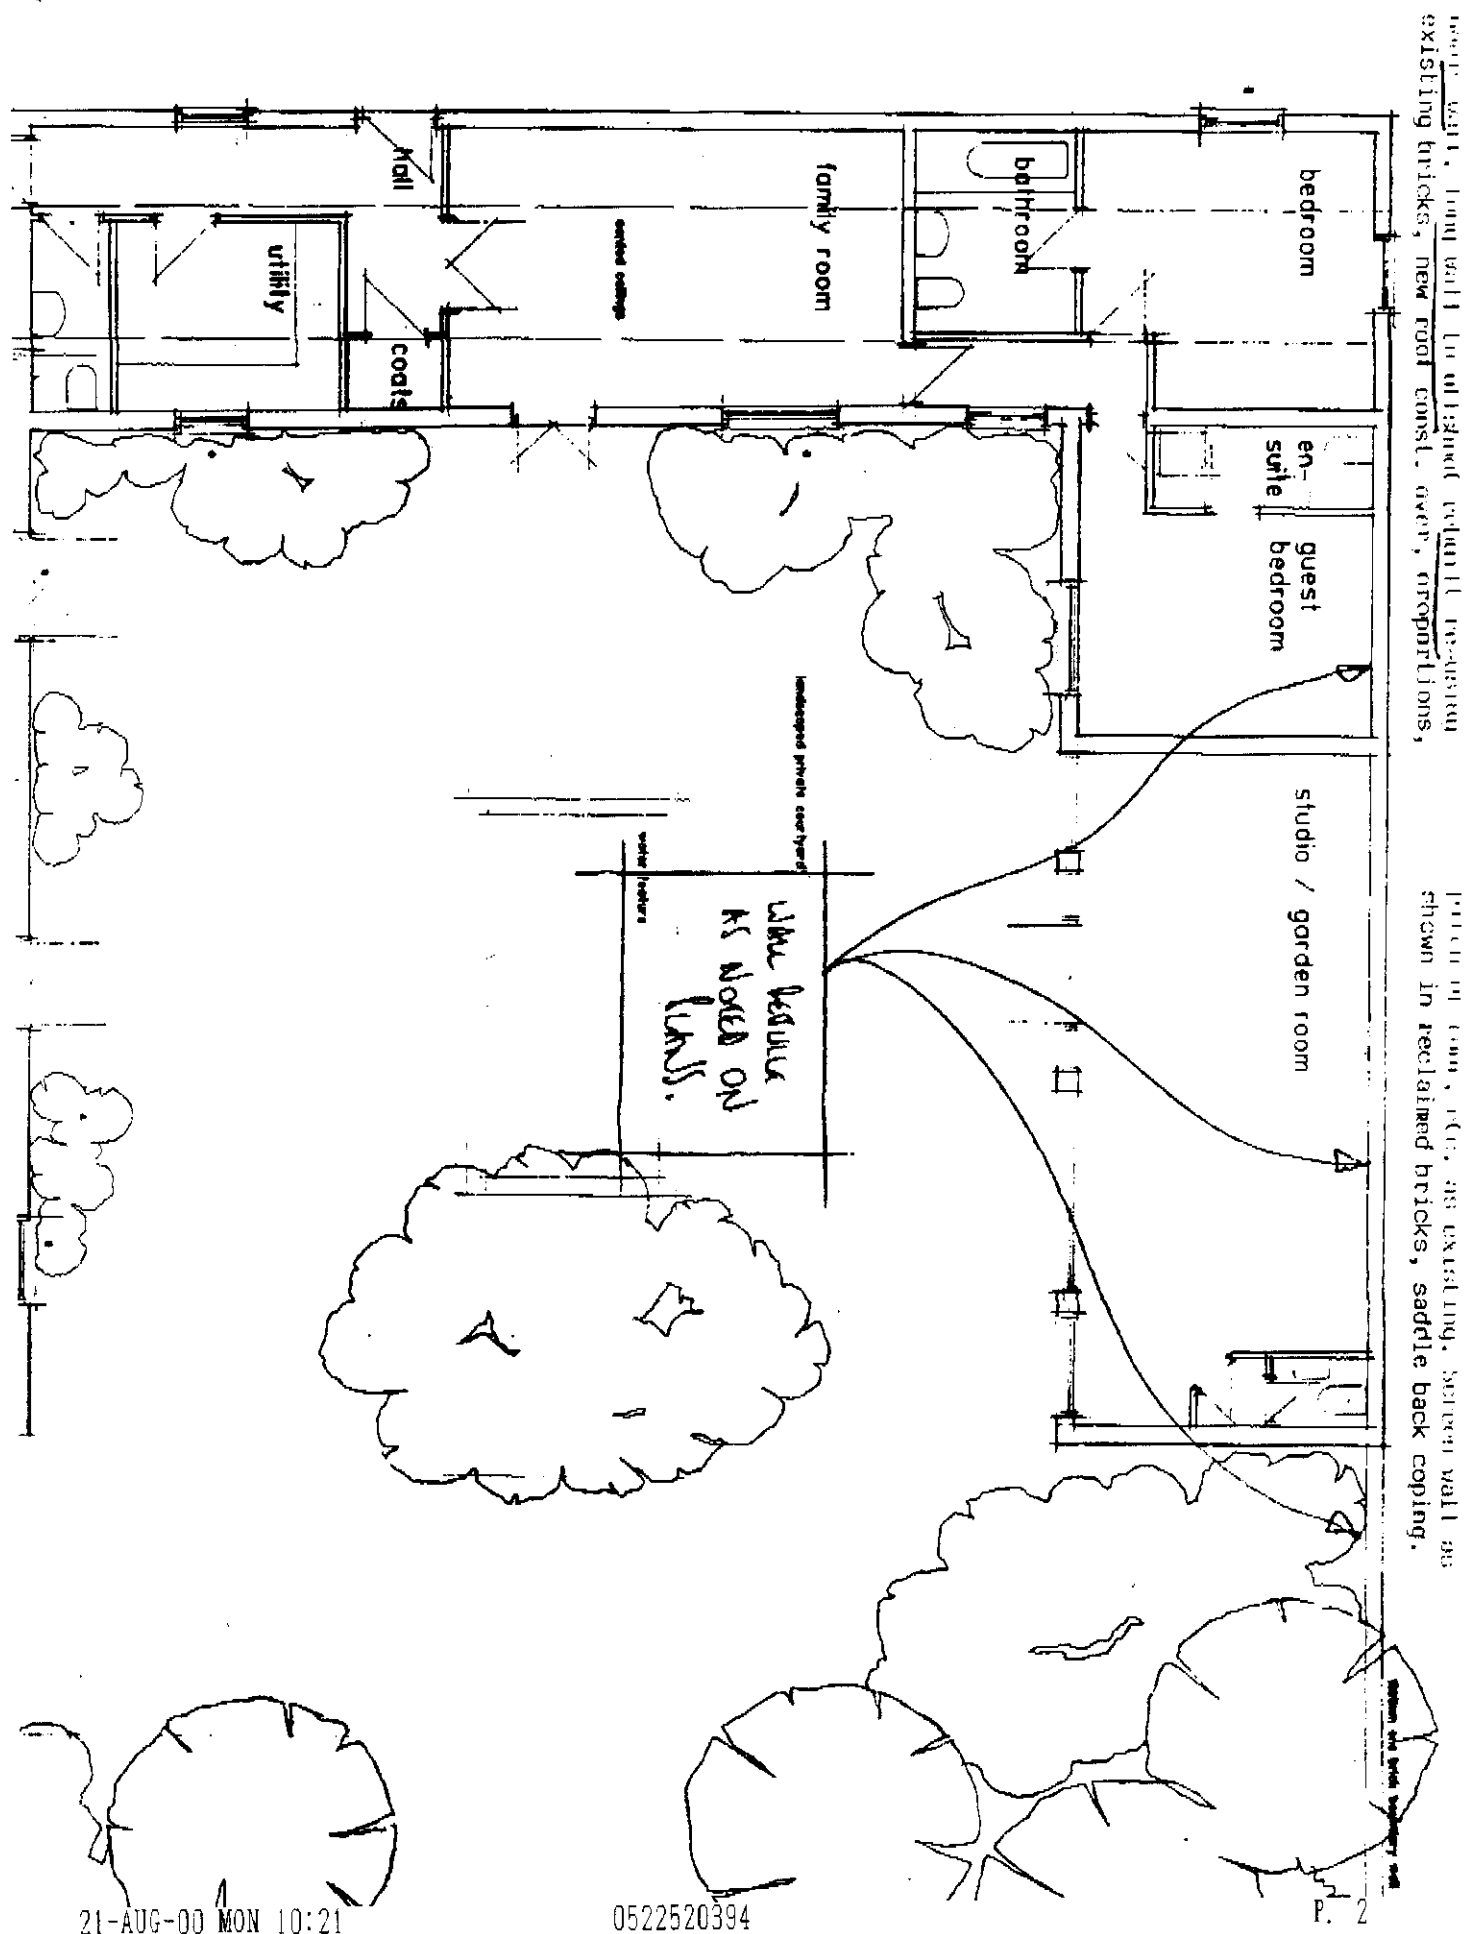


new wall, long wall to adjacent wall, existing bricks, new roof const. over, proportions,



section of wall, etc. as existing, section wall as shown in reclaimed bricks, saddle back coping.

Landscaping details:

Silver birch in two groups of three adj. access.
 Mountain ash as shown along drive.
 Beech hedge along boundary frontage.
 Lines fencing as stated.
 Additional ground cover along drive / under
 lines fencing.

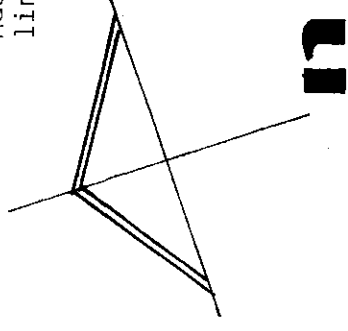

SOUTH HOLLAND DC
 HOUSING & PLANNING
 11 MAY 2000
 Ref: 059312

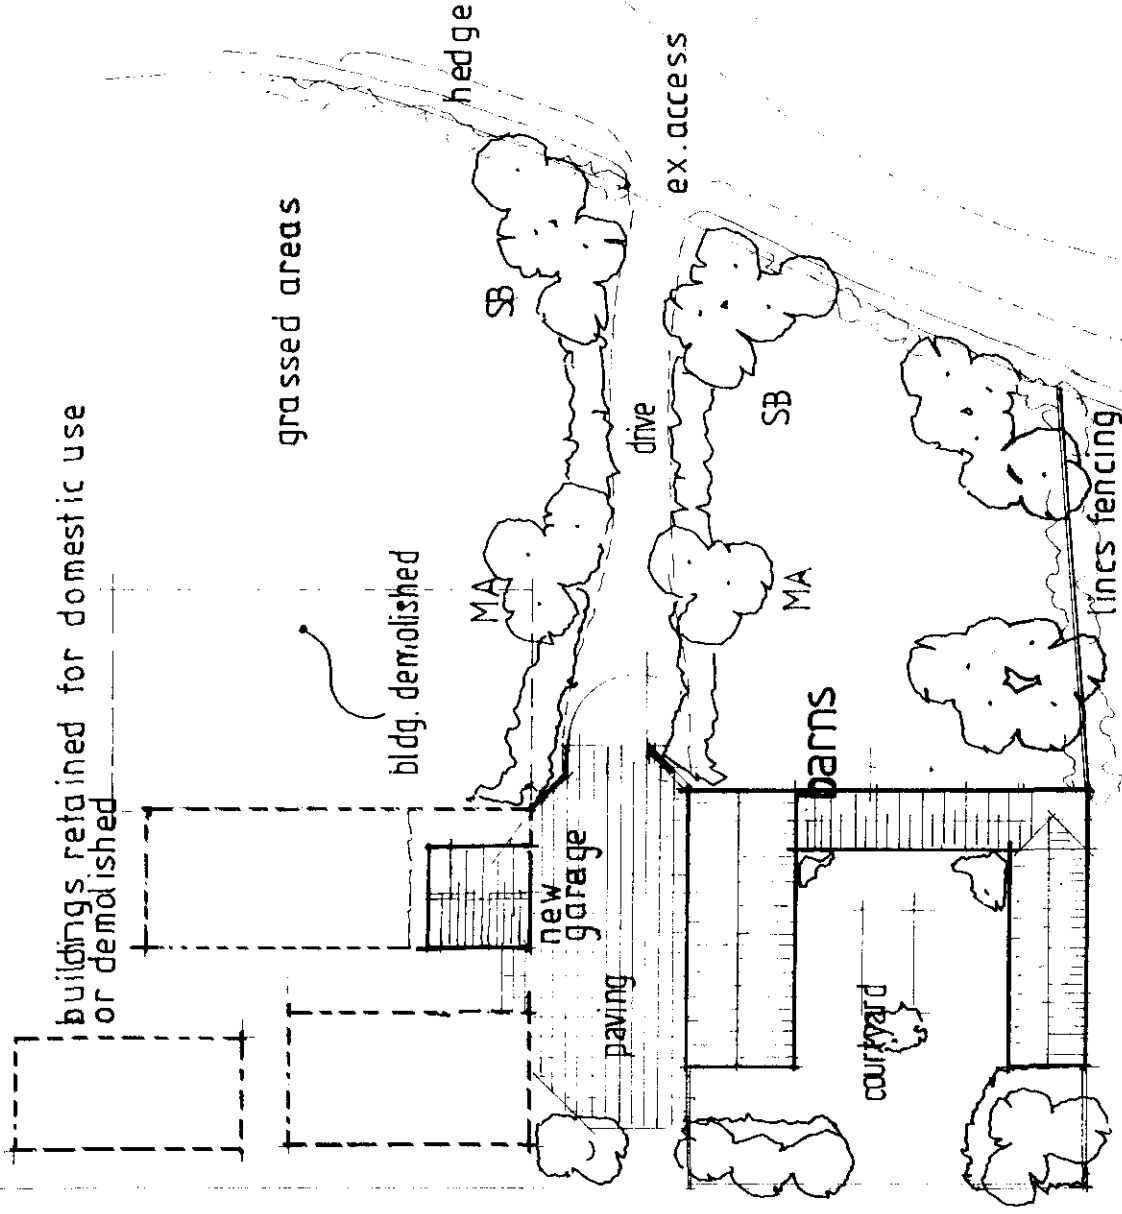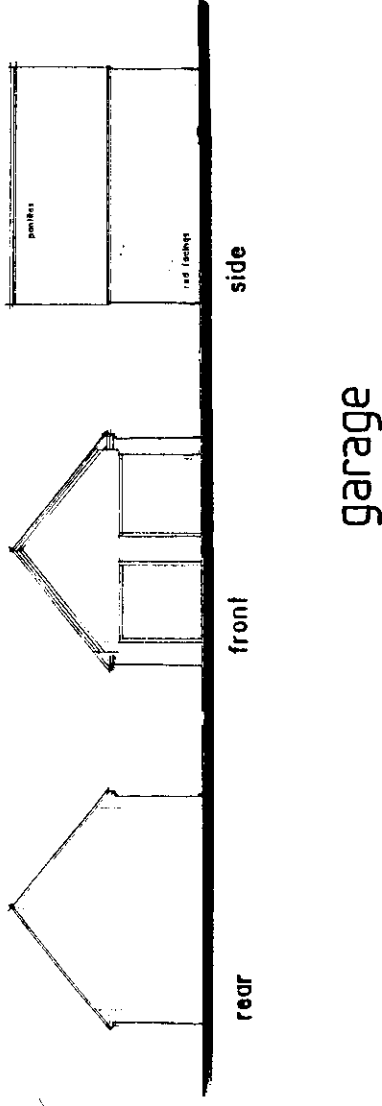

Revised April 99 - landscaping details.

ROBIN BRADLEY BUILDING DESIGN
 Greetwell Place, 2, Limekiln Way,
 Greetwell Road, Lincoln. LN2 4US.
 Telephone. 01522 519569/537106.

Site


Project: BARNS AT BROADGATE HOUSE, GEDNEY.

Client: BULL LANE DEVELOPMENTS.


Scale: 1 to 500 Date: Dec 99 Dwg No: 180 / 99 / 5

Gable wall, long wall to offshoot rebuilt re-using existing bricks, new roof const. over, proportions,

pitch of roof, etc. as existing. Screen wall as shown in reclaimed bricks, saddle back coping.

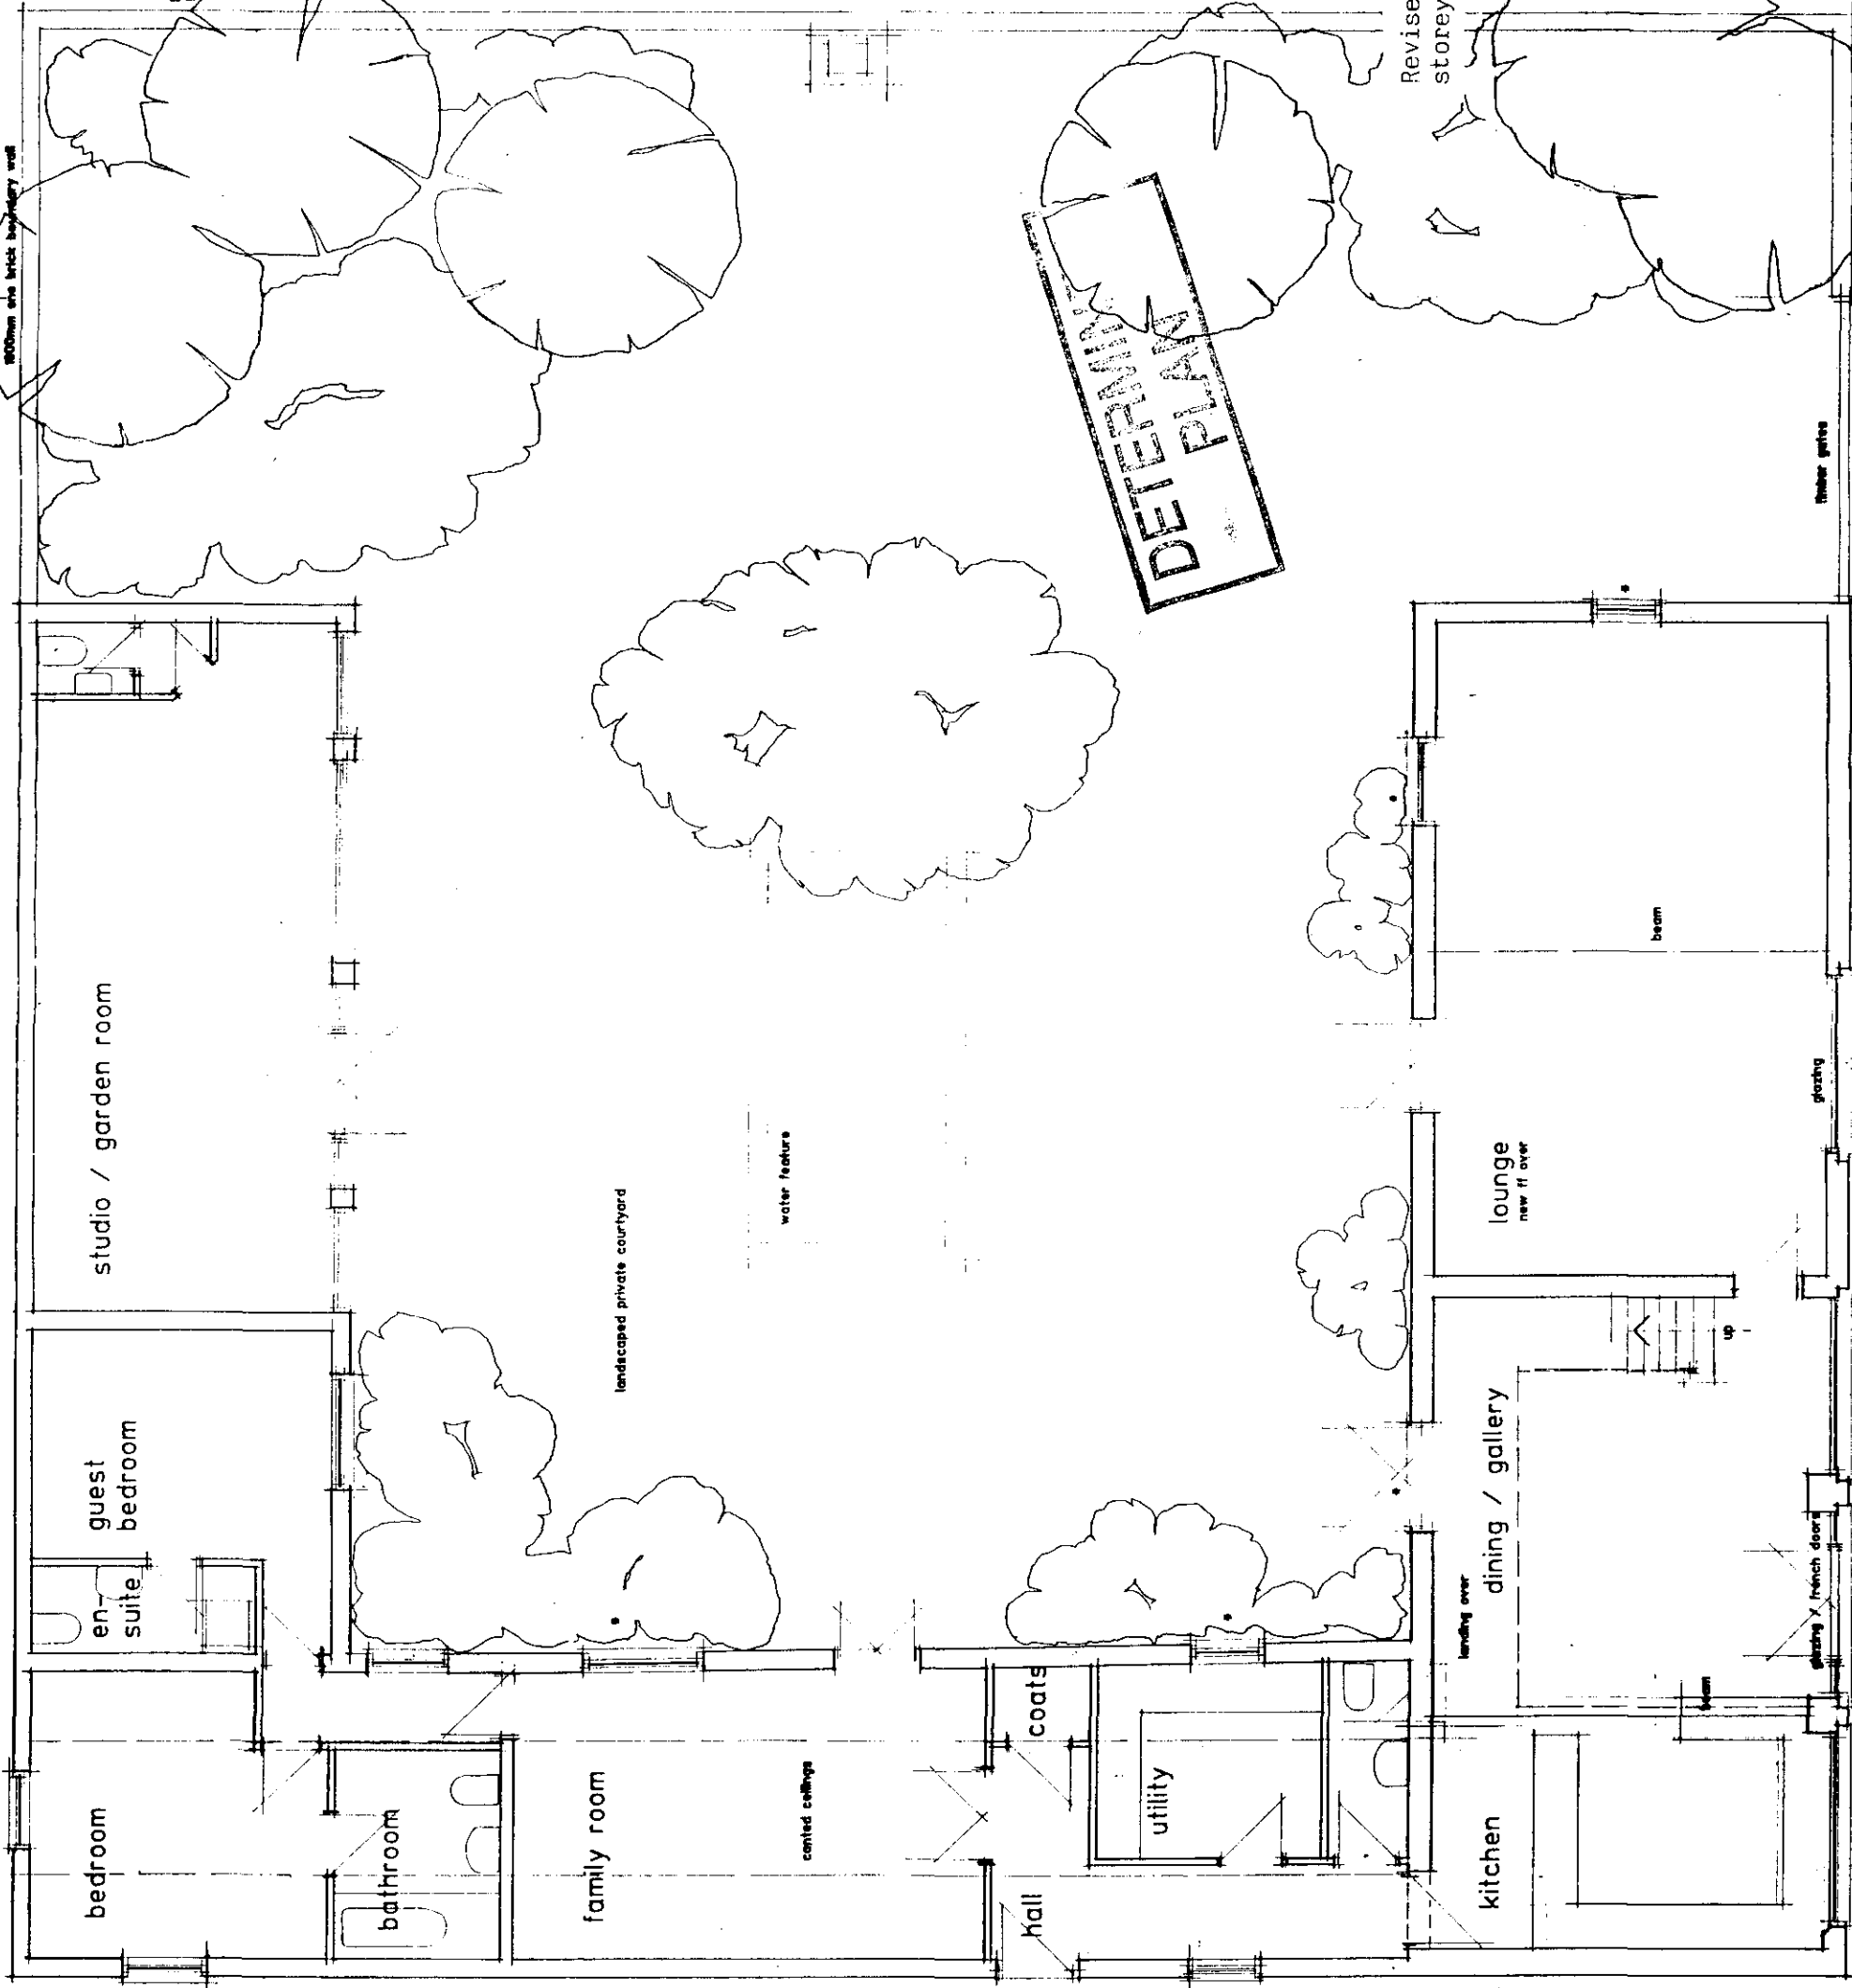

DETERMINE
PLAN

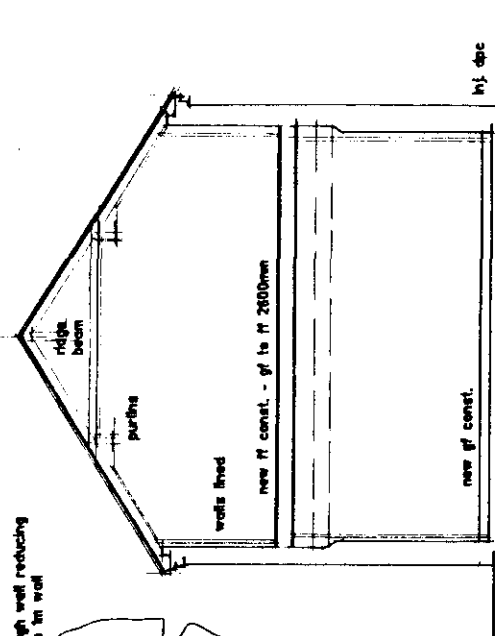

section

SOUTH HOLLAND DC
HOUSING & PLANNING
11 MAY 2000
Ref: 0593/0

Revised April 00 - walling to be rebuilt to single storey offshoot, new roof over.

proposed

ROBIN BRADLEY BUILDING DESIGN
Greerwell Place, 2, Limekiln Way,
Greerwell Road, Lincoln. LN2 4US.
Telephone. 01522 519569/537106.

Project: BARNS AT BROADGATE HOUSE, GEDNEY
Client: BULL LANE DEVELOPMENTS.

Scale: 1 to 100 Date: Dec 99 Draw No: 180 / 99 / 3

• denotes new openings

ground