
For information only

COPY

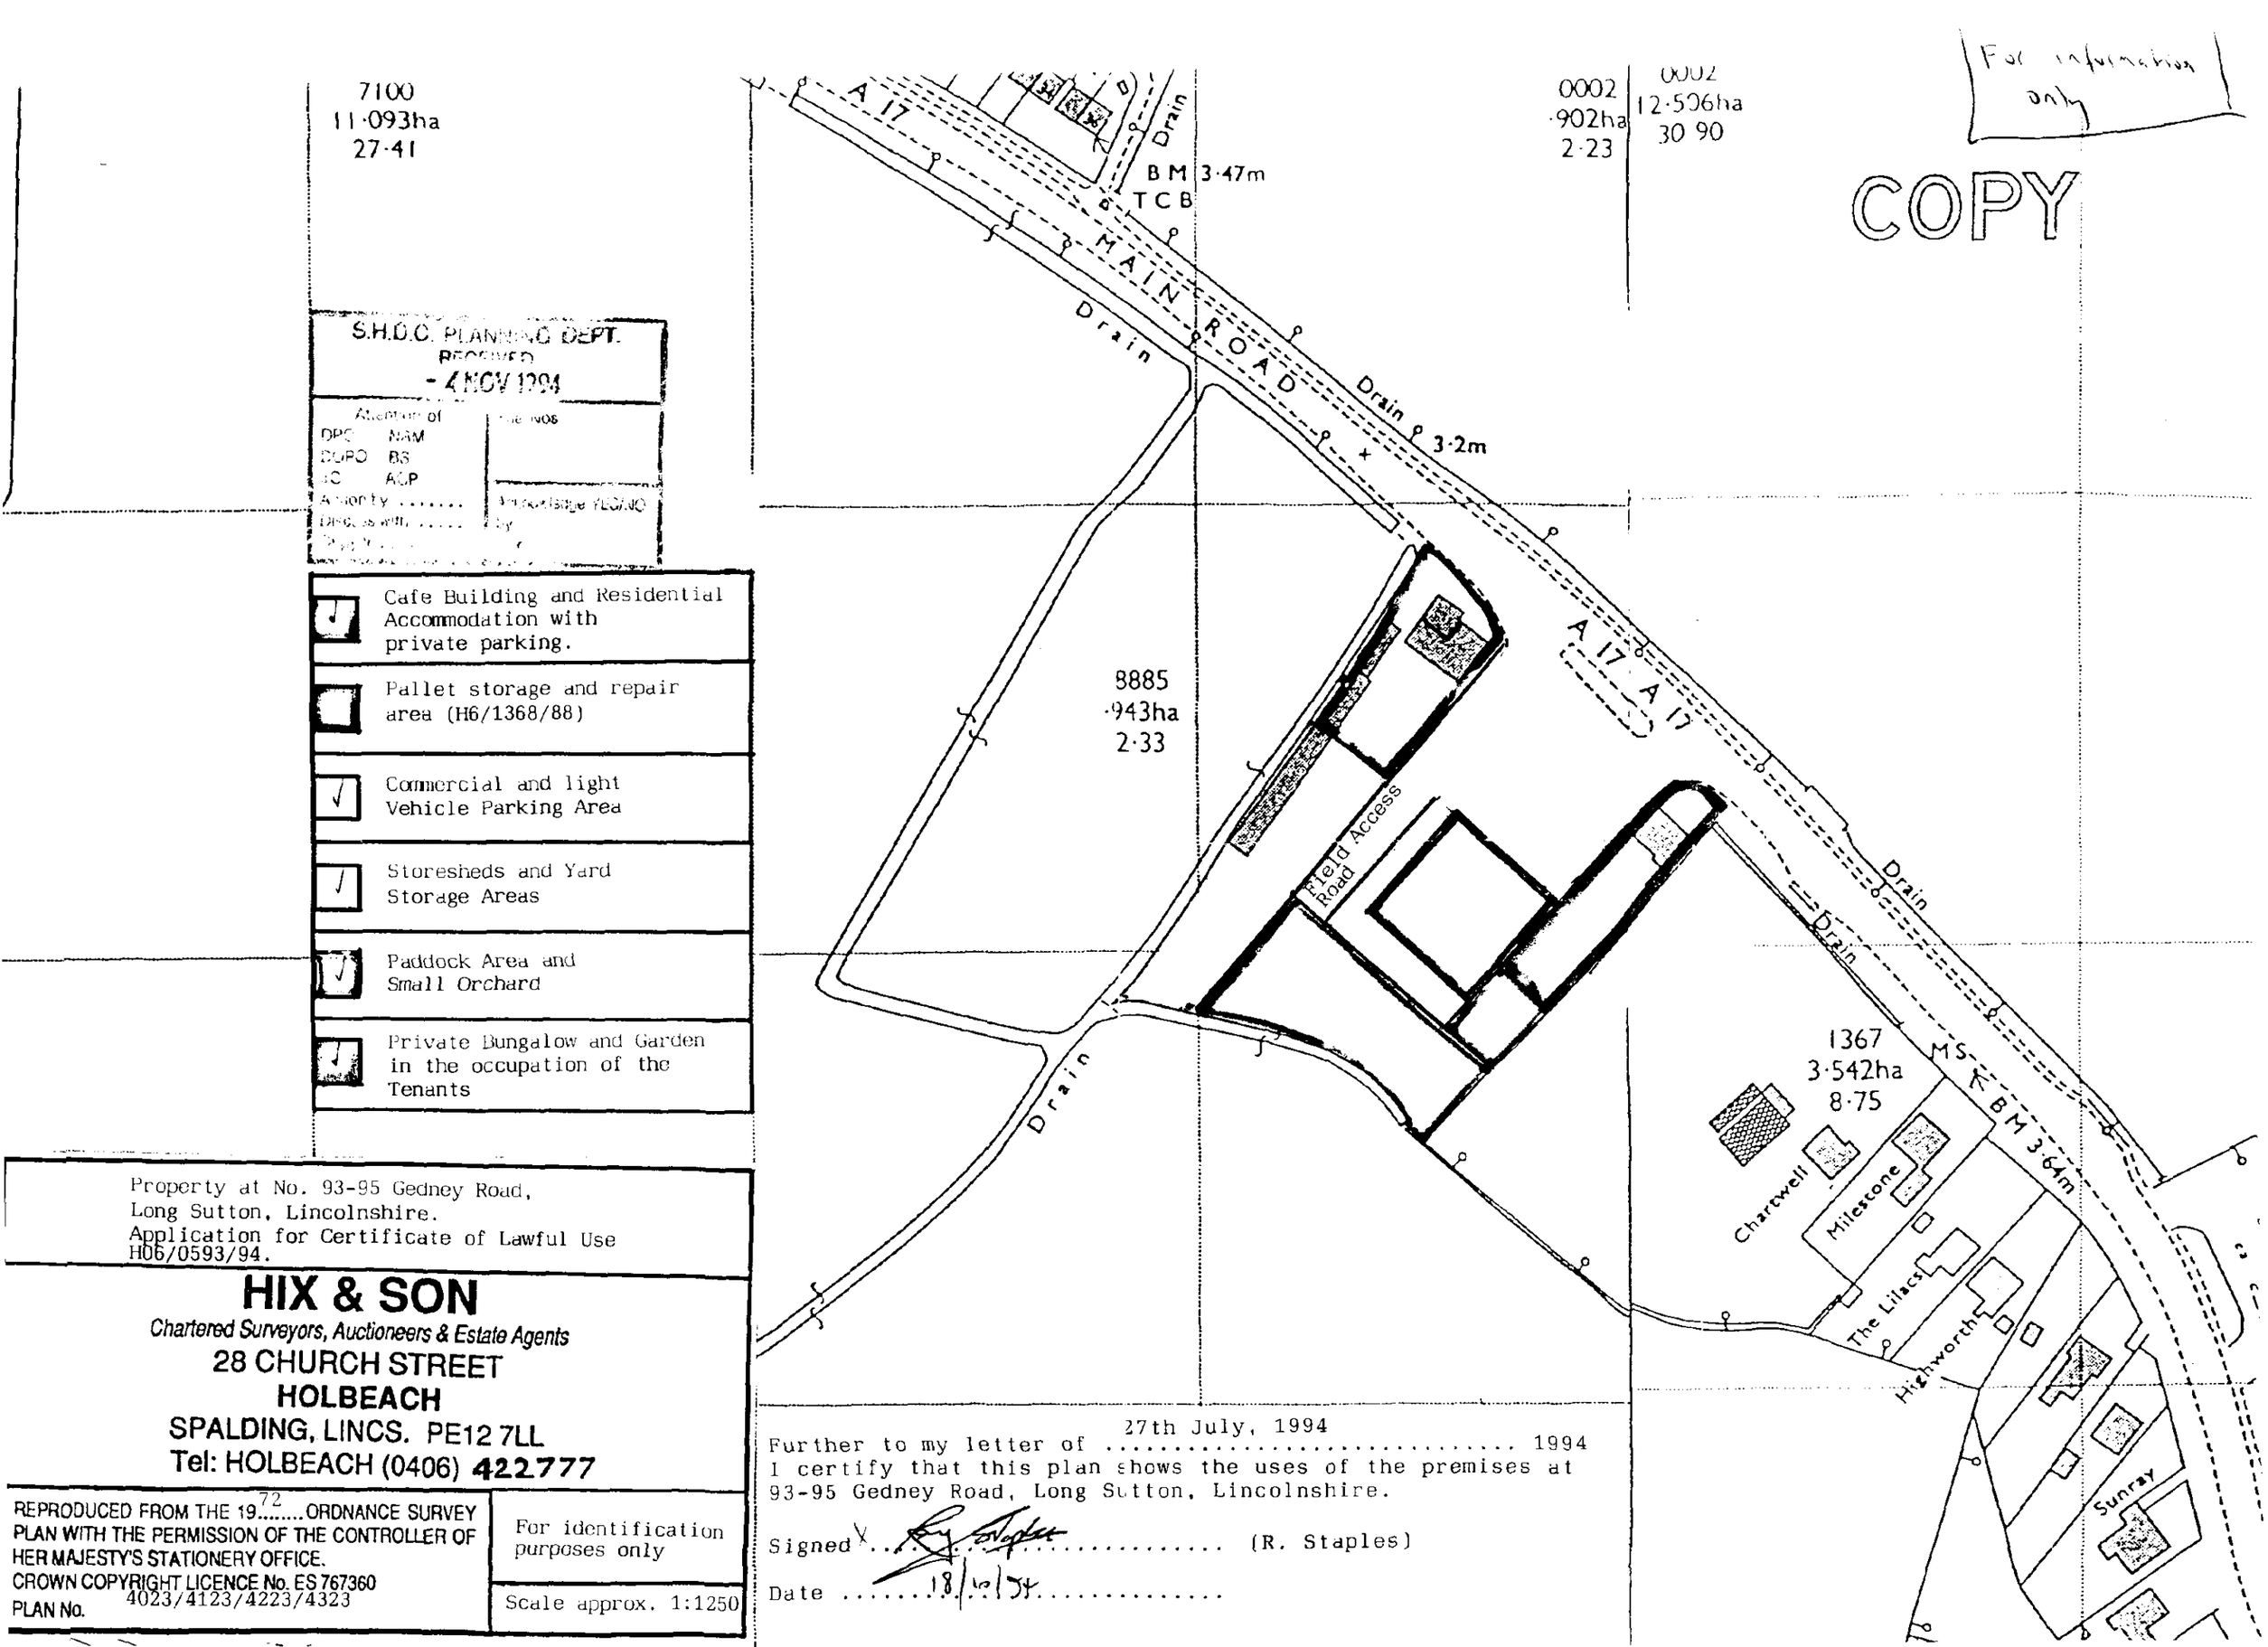

S.H.D.C. PLANNING DEPT.
RECEIVED
- 4 NOV 1994

Attention of
DPC NAM
DCPO BS
EC AGP
Authority .....
Discussed with ..... by
Date .....

File Nos

Knowledge PLS/NO

Cafe Building and Residential Accommodation with private parking.

Pallet storage and repair area (H6/1368/88)

Commercial and light Vehicle Parking Area

Storesheds and Yard Storage Areas

Paddock Area and Small Orchard

Private Bungalow and Garden in the occupation of the Tenants

Property at No. 93-95 Gedney Road,
Long Sutton, Lincolnshire.
Application for Certificate of Lawful Use
H06/0593/94.

HIX & SON
Chartered Surveyors, Auctioneers & Estate Agents
28 CHURCH STREET
HOLBEACH
SPALDING, LINCS. PE12 7LL
Tel: HOLBEACH (0406) **422777**

REPRODUCED FROM THE 1972 ORDNANCE SURVEY PLAN WITH THE PERMISSION OF THE CONTROLLER OF HER MAJESTY'S STATIONERY OFFICE.
CROWN COPYRIGHT LICENCE No. ES 767360

PLAN No. 4023/4123/4223/4323

For identification purposes only

Scale approx. 1:1250

27th July, 1994
Further to my letter of 1994
I certify that this plan shows the uses of the premises at 93-95 Gedney Road, Long Sutton, Lincolnshire.

Signed ..... (R. Staples)

Date 18/10/94