AMENDED PLAN

Ref. H06/0593/94 17/11/94

DETERMINED PLAN

COPY

copy of plan which accompanied decision notice.

DETERMINED PLAN

- Cafe Building and Residential Accommodation with private parking.
- Pallet storage and repair area (H6/1368/88)
- Commercial and light Vehicle Parking Area
- Storesheds and Yard Storage Areas
- Paddock Area and Small Orchard
- Private Bungalow and Garden in the occupation of the Tenants

Property at No. 93-95 Gedney Road, Long Sutton, Lincolnshire.
Application for Certificate of Lawful Use H06/0593/94.

HIX & SON

Chartered Surveyors, Auctioneers & Estate Agents

28 CHURCH STREET
HOLBEACH
SPALDING, LINCS. PE12 7LL
Tel: HOLBEACH (0406) 422777

REPRODUCED FROM THE 1972 ORDNANCE SURVEY PLAN WITH THE PERMISSION OF THE CONTROLLER OF HER MAJESTY'S STATIONERY OFFICE.
CROWN COPYRIGHT LICENCE No. ES 767360

PLAN No. 4023/4123/4223/4323

For identification purposes only

Scale approx. 1:1250

7100
11·093ha
27·41

A17

MAIN ROAD

Drain

BM 3·47m
TCB

0002
·902ha
2·23

0002
12·506ha
30 90

8885
·943ha
2·33

FIELD ACCESS (RMD)

PALLET STORAGE AREA

1367
3·542ha
8·75

BM 3·64m


Charwell

Milestone

The Lilacs

Highworth

Sunray

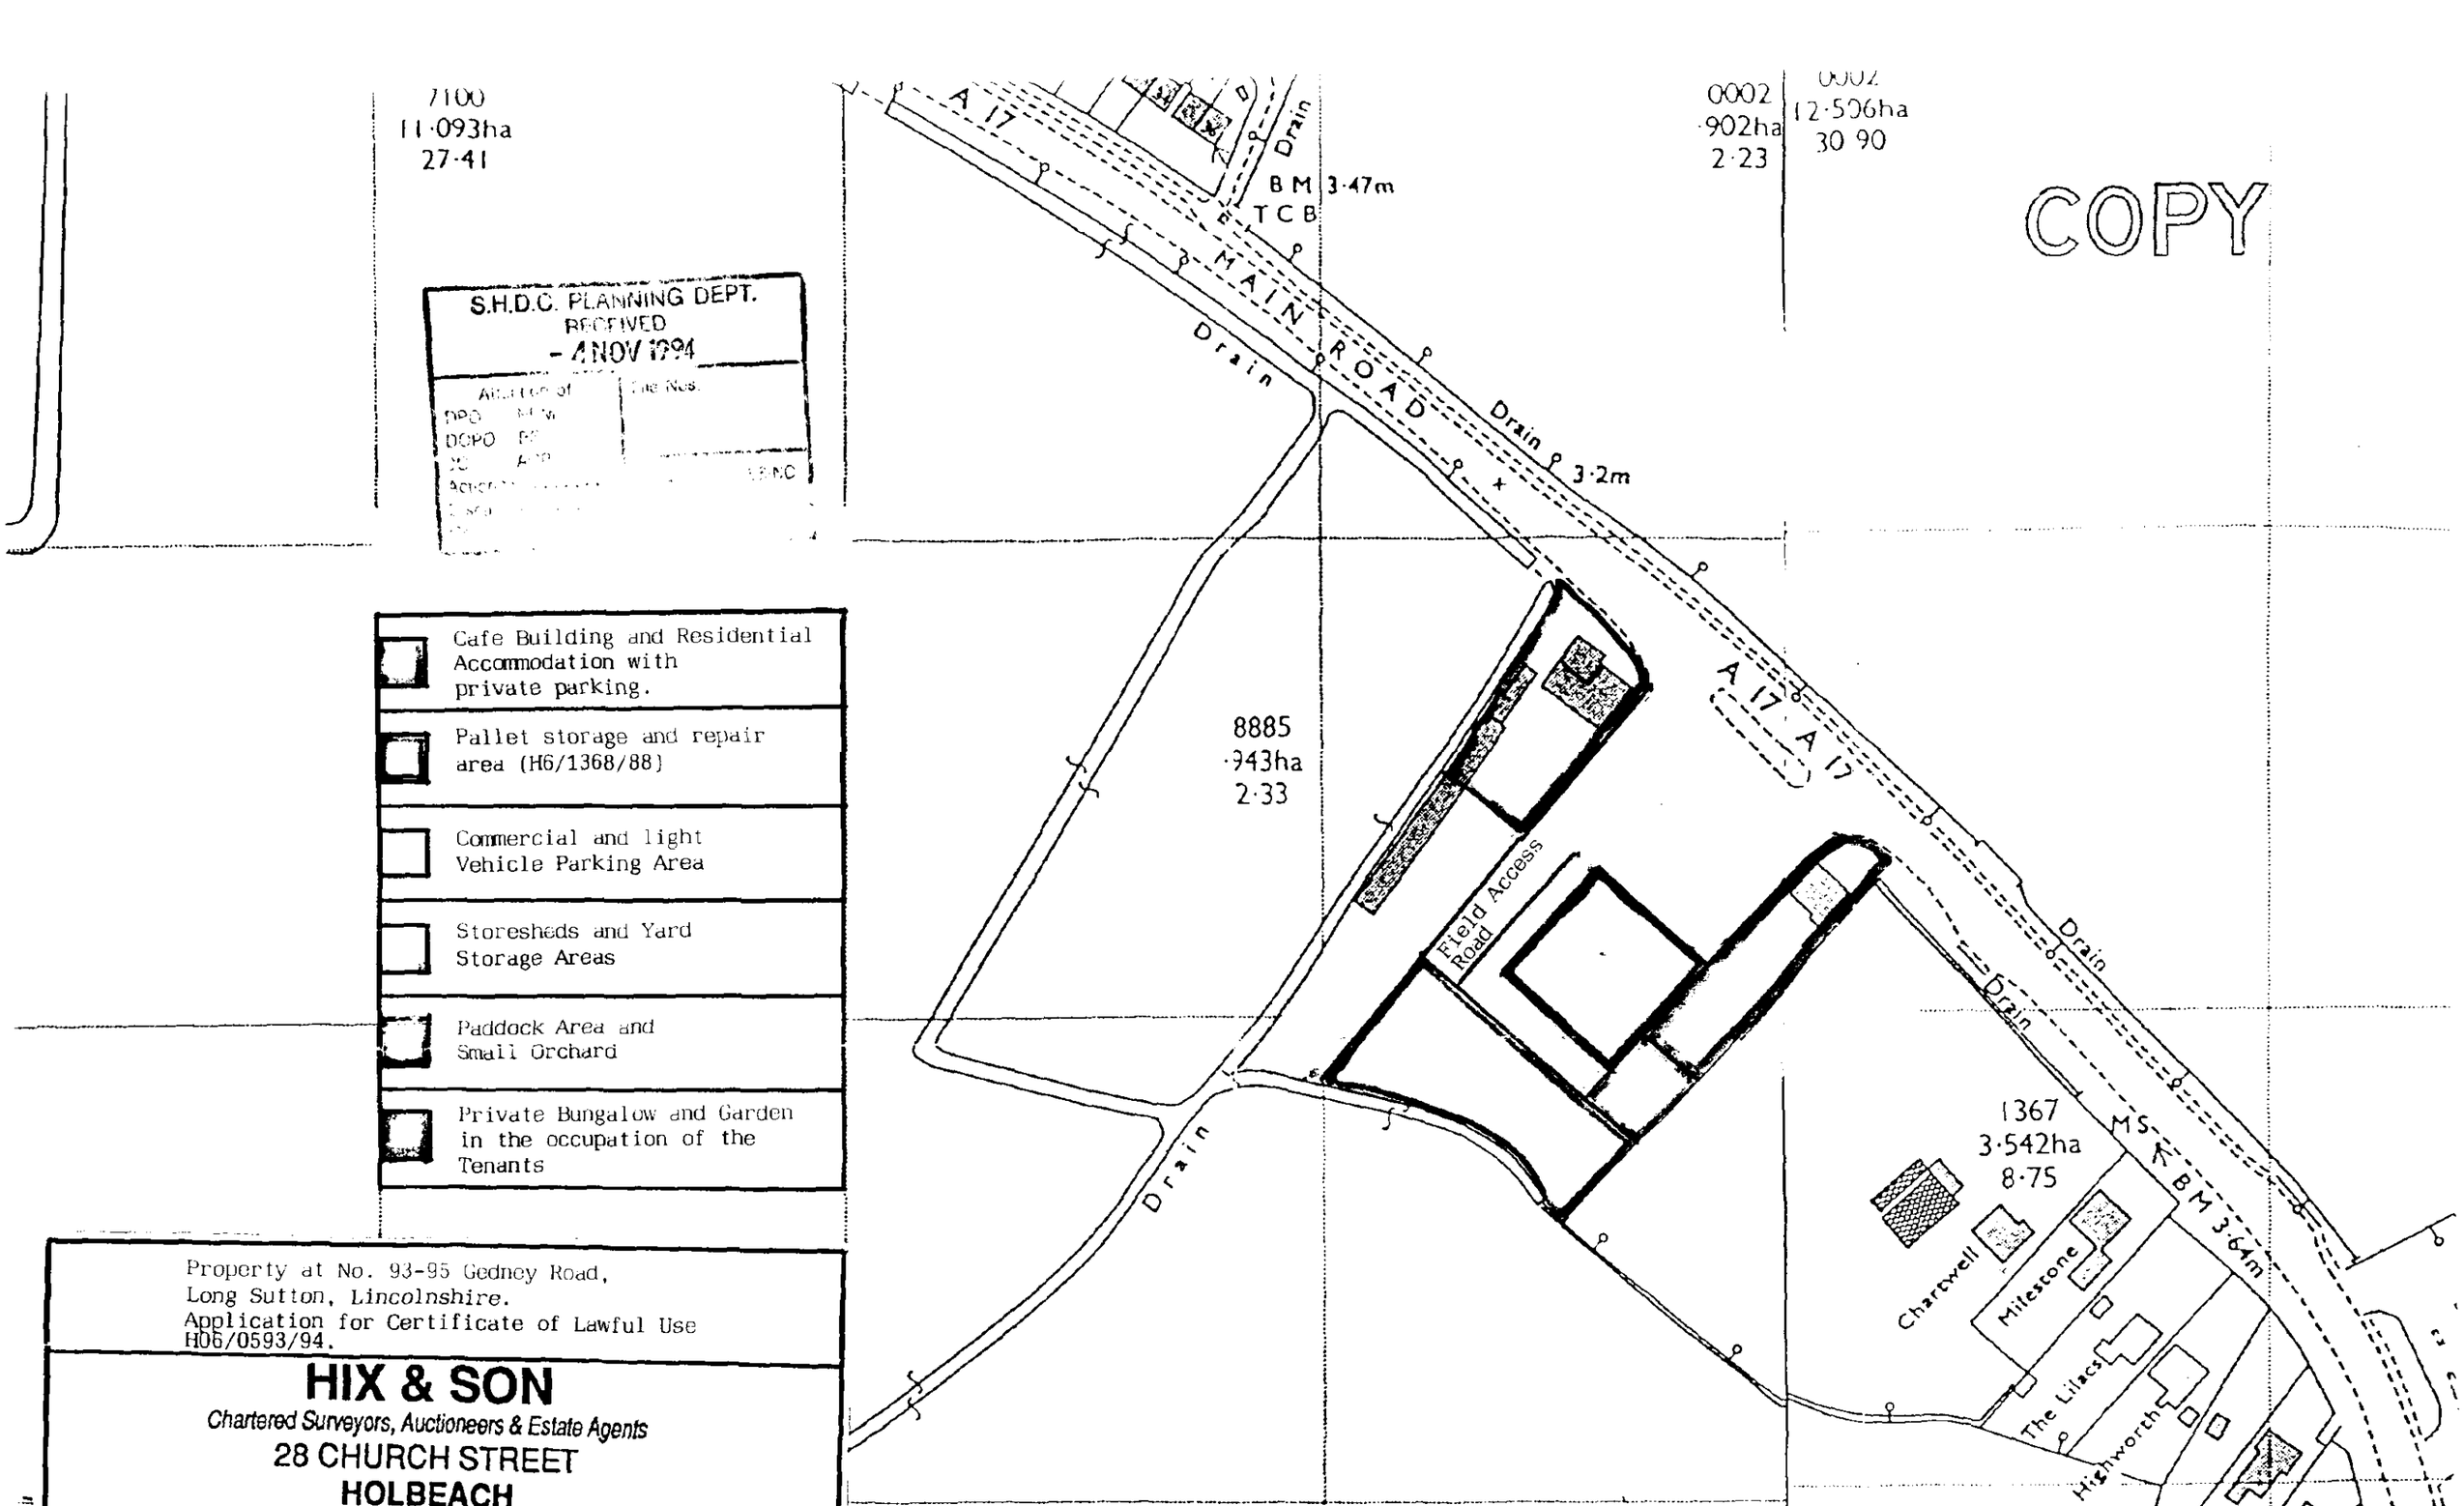

S.H.D.C. PLANNING DEPT.
RECEIVED
- 4 NOV 1994

Action by	File Nos.
PPO	
DOPO	
SC	
ACO	S.E.N.C.
CSO	
PC	

Cafe Building and Residential Accommodation with private parking.

Pallet storage and repair area (H6/1368/88)

Commercial and light Vehicle Parking Area

Storesheds and Yard Storage Areas

Paddock Area and Small Orchard

Private Bungalow and Garden in the occupation of the Tenants

Property at No. 93-95 Gedney Road,
Long Sutton, Lincolnshire.
Application for Certificate of Lawful Use
H06/0593/94.

HIX & SON
Chartered Surveyors, Auctioneers & Estate Agents
28 CHURCH STREET
HOLBEACH
SPALDING, LINCS. PE12 7LL
Tel: HOLBEACH (0406) **422777**

REPRODUCED FROM THE 1972 ORDNANCE SURVEY PLAN WITH THE PERMISSION OF THE CONTROLLER OF HER MAJESTY'S STATIONERY OFFICE.
CROWN COPYRIGHT LICENCE No. ES 767360

PLAN No. 4023/4123/4223/4323


For identification purposes only

Scale approx. 1:1250

Further to my letter of 11th August, 1994 1994
I certify that this plan shows the uses of the premises at 93-95 Gedney Road, Long Sutton, Lincolnshire.

Signed ..... (T. Cross)

Date 31/10/94 .....

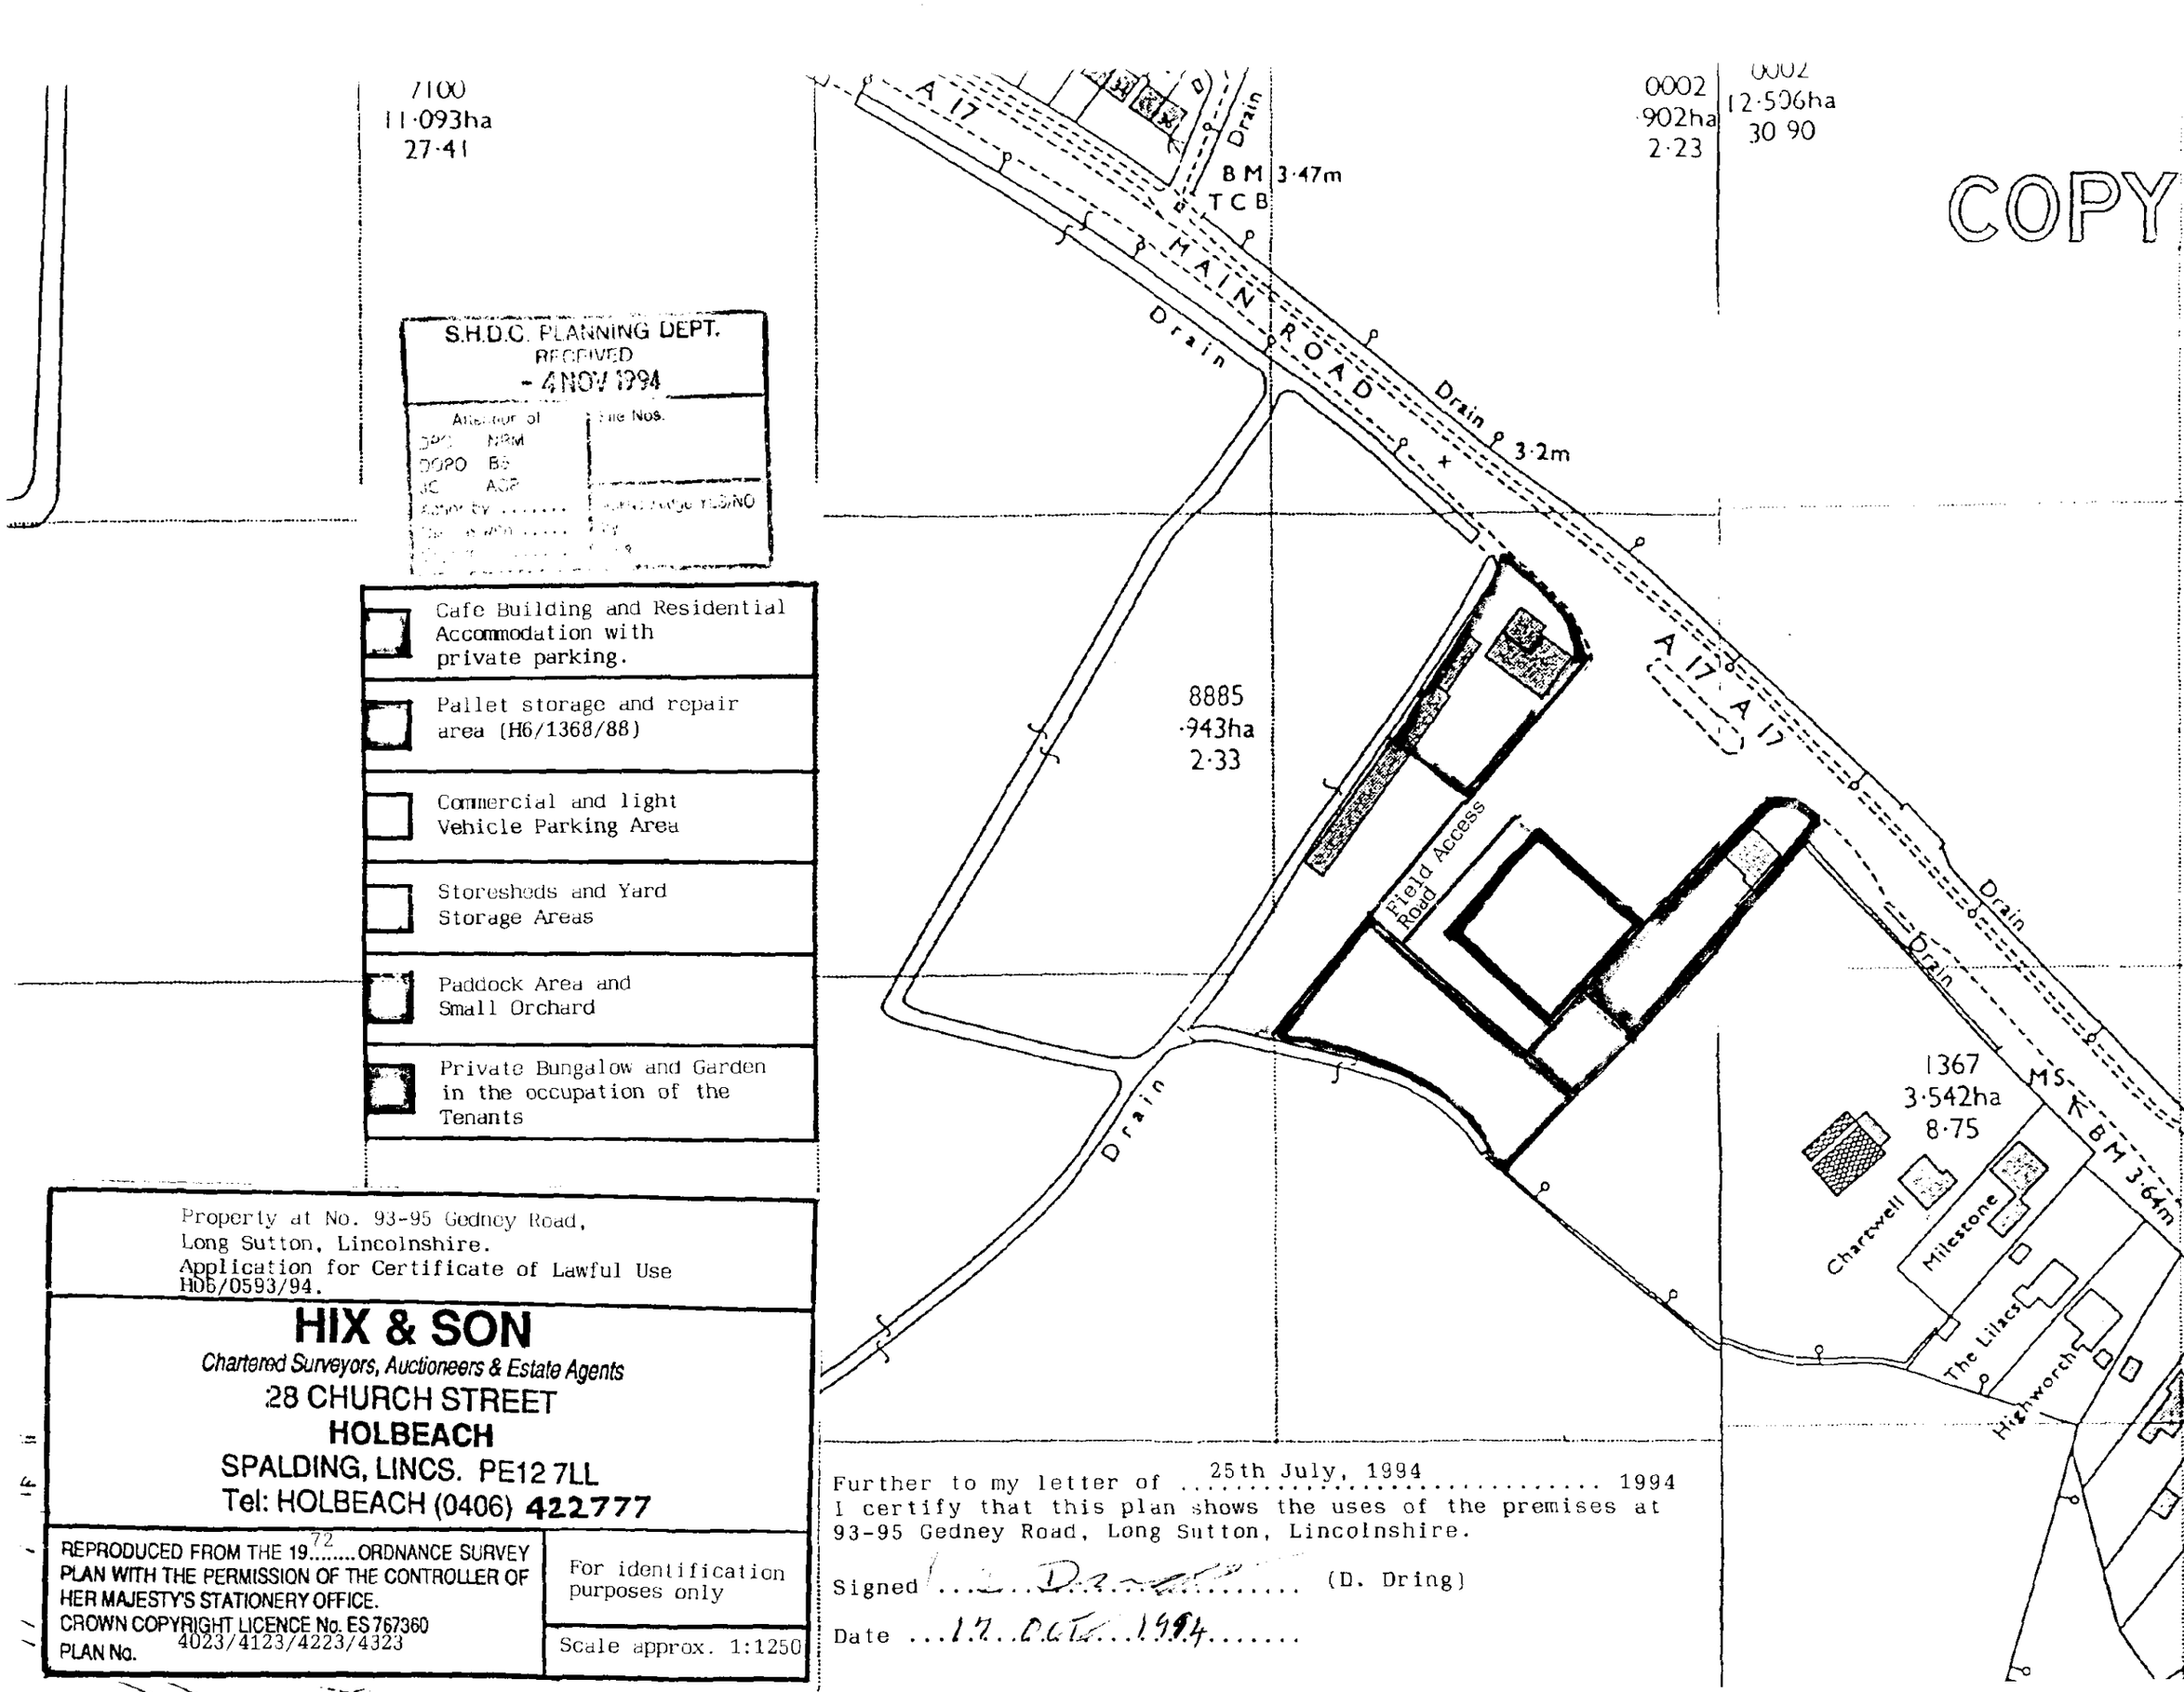

S.H.D.C. PLANNING DEPT.
RECEIVED
- 4 NOV 1994

Action of | File Nos.
DPO NRM
DOPO BS
JC AGP
Action by .....
Date action taken .....

	Cafe Building and Residential Accommodation with private parking.
	Pallet storage and repair area (H6/1368/88)
	Commercial and light Vehicle Parking Area
	Storesheds and Yard Storage Areas
	Paddock Area and Small Orchard
	Private Bungalow and Garden in the occupation of the Tenants

Property at No. 93-95 Gedney Road,
Long Sutton, Lincolnshire.
Application for Certificate of Lawful Use
H06/0593/94.

HIX & SON
Chartered Surveyors, Auctioneers & Estate Agents
28 CHURCH STREET
HOLBEACH
SPALDING, LINCS. PE12 7LL
Tel: HOLBEACH (0406) **422777**

REPRODUCED FROM THE 1972 ORDNANCE SURVEY PLAN WITH THE PERMISSION OF THE CONTROLLER OF HER MAJESTY'S STATIONERY OFFICE.
CROWN COPYRIGHT LICENCE No. ES 767360

PLAN No. 4023/4123/4223/4323

For identification purposes only

Scale approx. 1:1250

Further to my letter of 25th July, 1994 1994
I certify that this plan shows the uses of the premises at 93-95 Gedney Road, Long Sutton, Lincolnshire.

Signed ..... (D. Dring)

Date ...17. Oct. 1994.....