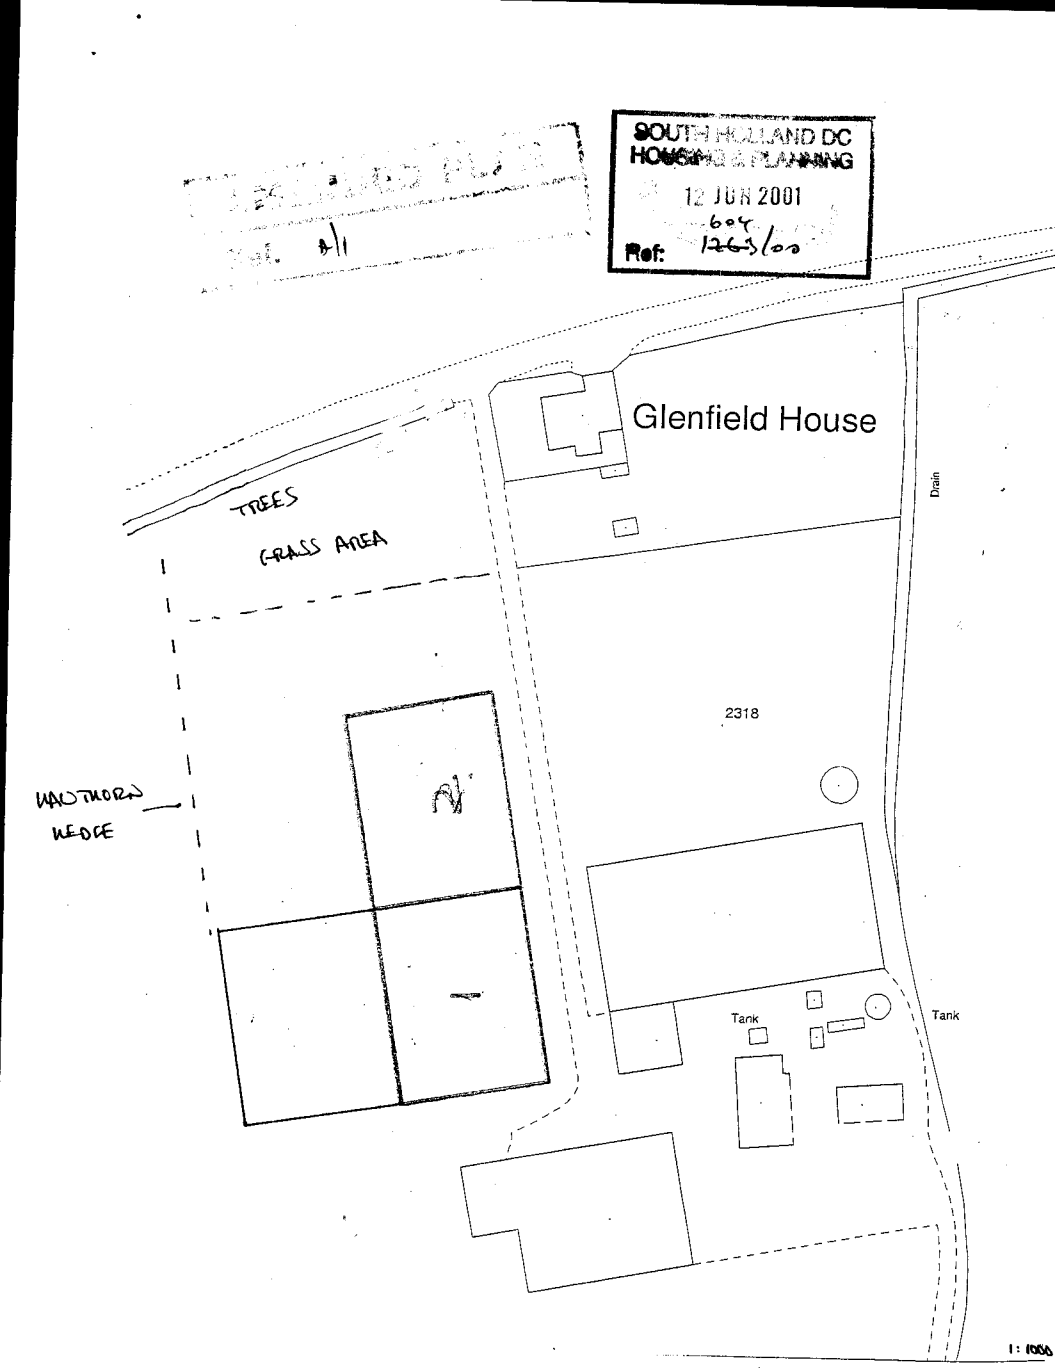
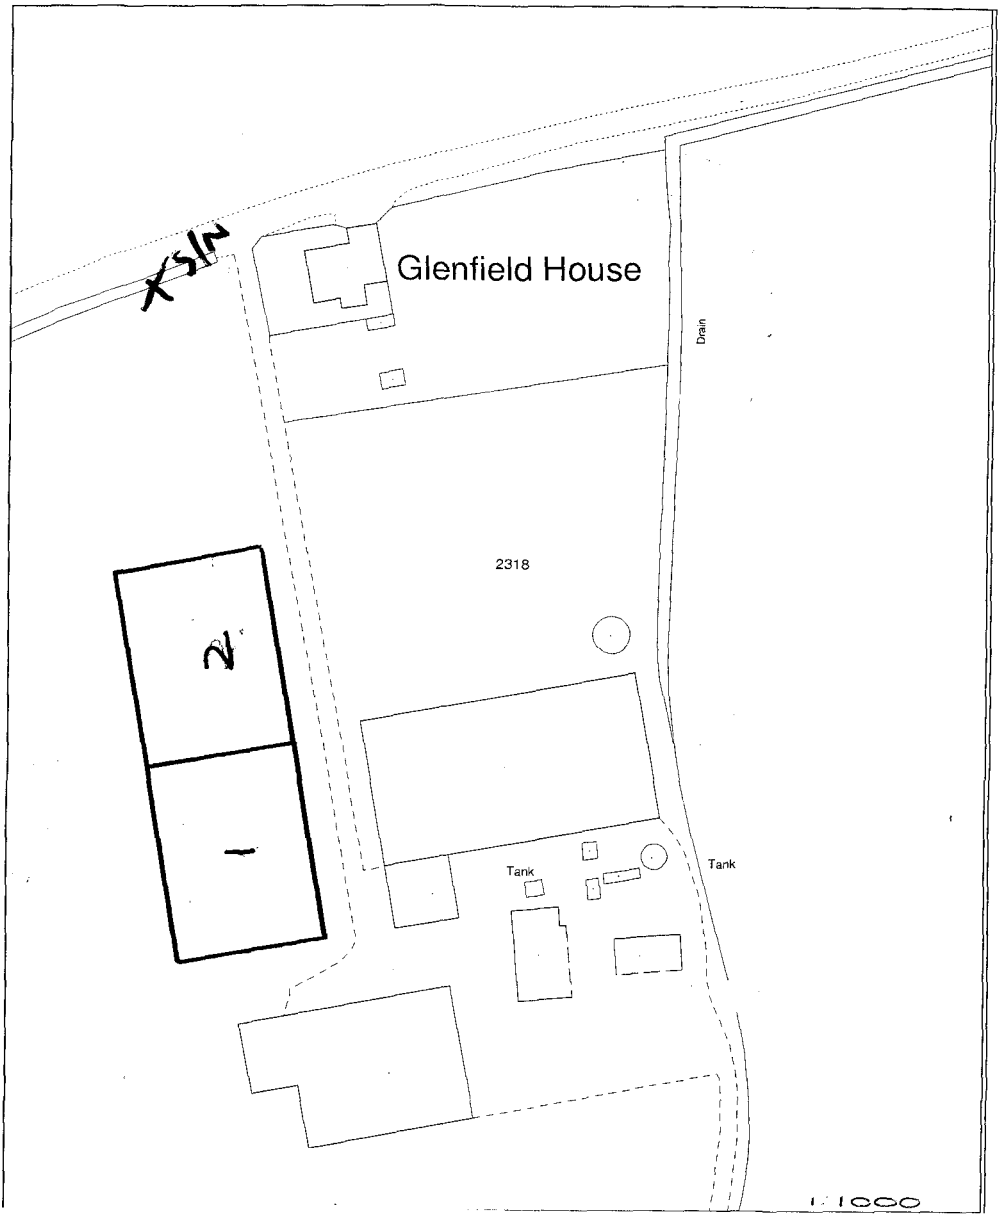
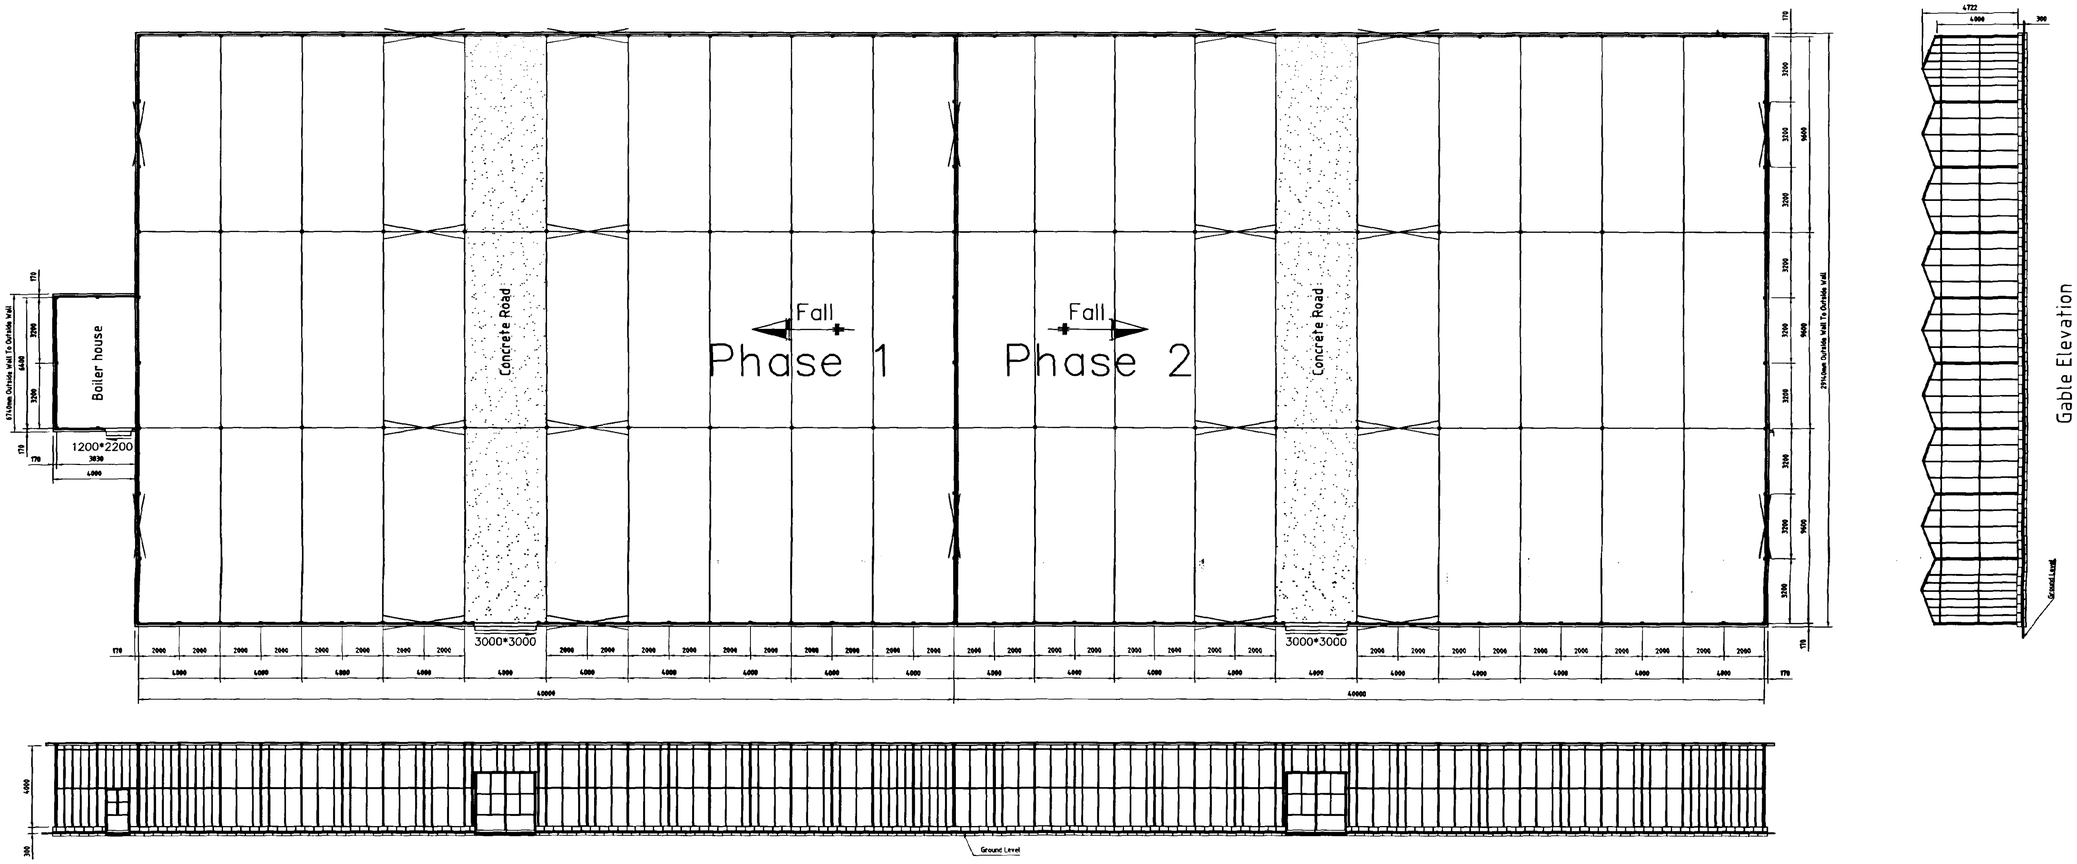

SOUTH HOLLAND DC
HOUSING & PLANNING
12 JUN 2001
Ref: 1263/00
Glenfield House
TREES
GRASS AREA
HAWTHORN
HEDGE
2318
Drain
Tank
Tank
1:1000



DETERMINED
PLAN

SOUTH HOLLAND DC
HOUSING & PLANNING
11 MAY 2000
Ref: 0604/00



Side Elevation

Gable Elevation

DETERMINED PLAN

SOUTH HOLLAND DC
HOUSING & PLANNING
11 MAY 2000
Ref: 0604/00

Smith & Munson Limited. Glenfield House, Gedney, Spalding, Lincs.	contract	C			
	scale 1:150	B			
	checked	A			
Plan Greenhouse	date 8/5/00	CH	DAT	SIG	
					Drawn by D.L.
HOK Engineering Ltd. Ottringham Road, Keyingham Near Hull HU12 9RX Tel. (01964) 622710 Fax. 626675					sheet number 1