



Section 5
Scale 1:250
0018

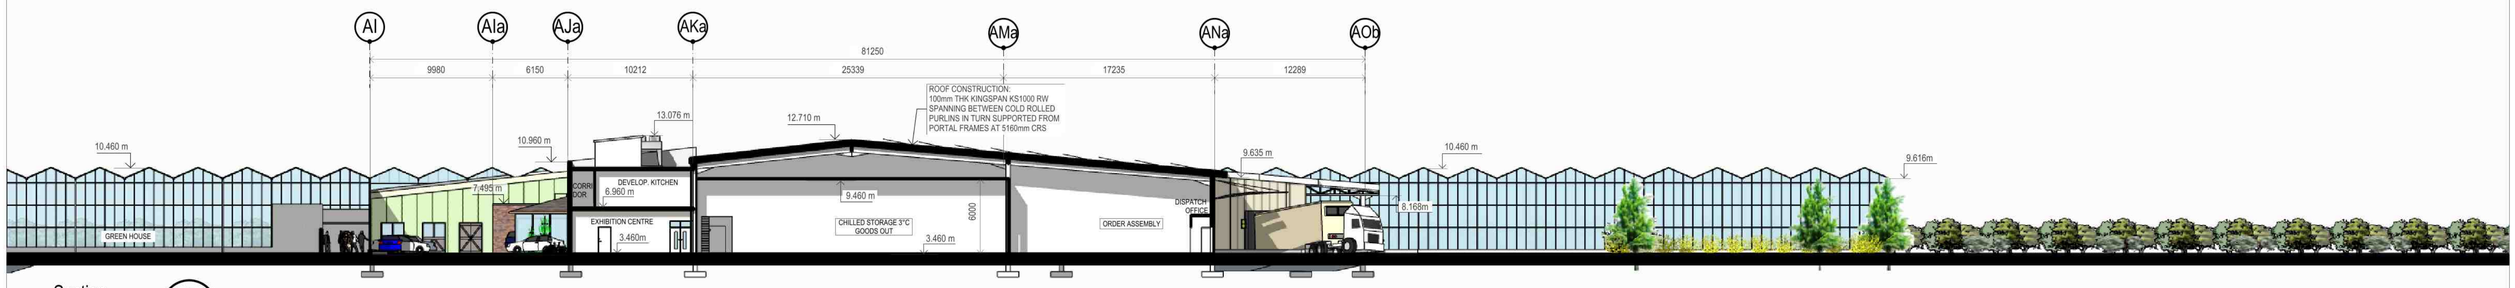

Section 6
Scale 1:250
0018



Section 7
Scale 1:250
0018

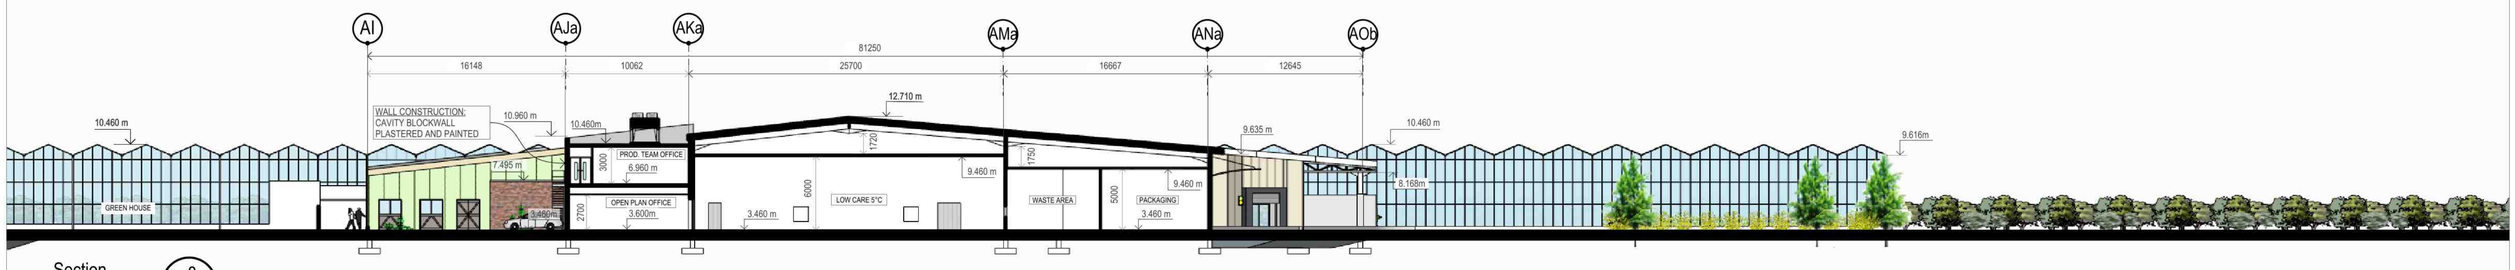

Section 8
Scale 1:250
0018

CLIENT: JEPCO | PROJECT: GEDNEY MARSH H3 PROJECT | LOCATION: Norfolk House Farm Gedney Marsh, Gedney Drove End. Spalding PE12 9PB, United Kingdom | TITLE: PROPOSED PACK BUILDING SECTIONS SHEET 2 OF 3 | DRG No. 2008-20-DR-0024_A | A1 | SCALE: 1:250 | ISSUE: REVISED FOR PLANNING | DATE | 13/06/2025

SPECIAL VERSION
FOR OFFICIAL VERSION, REFER TO A COPY WITH ORIGINAL SIGNATURE(S) IN THE TITLE BLOCK/LEAD SHEET

MACEO DESIGN & MANAGEMENT LTD
81A Applewood Main Street, Swords
Co. Dublin K67 WV30