



Section 9
Scale 1:250
0018

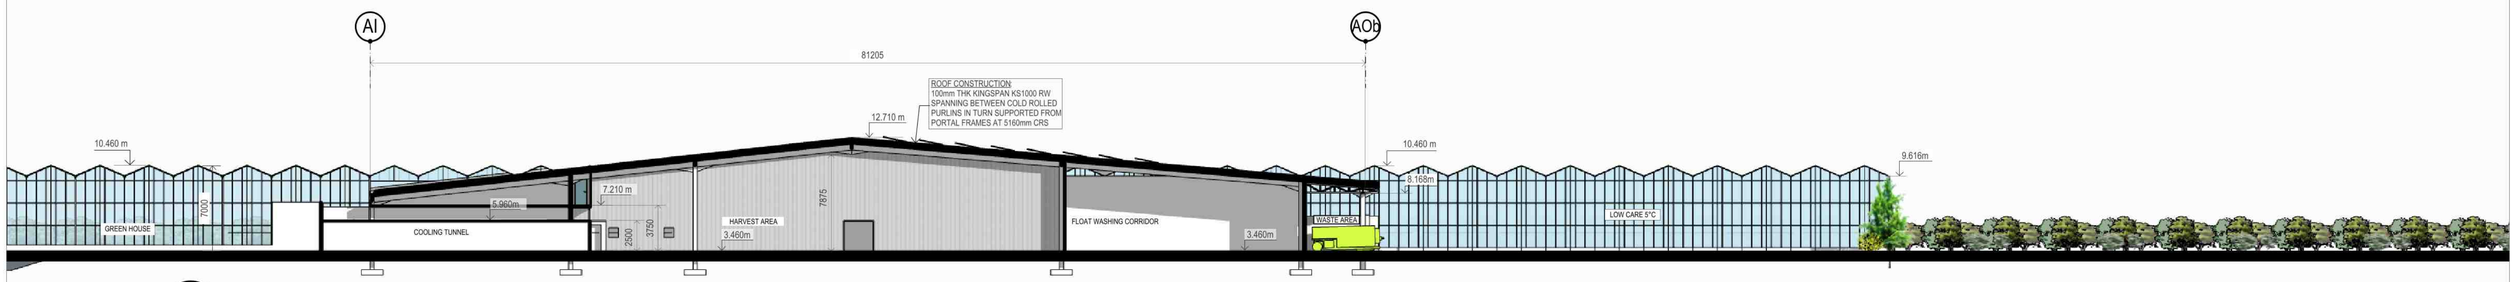

Section 10
Scale 1:250
0018

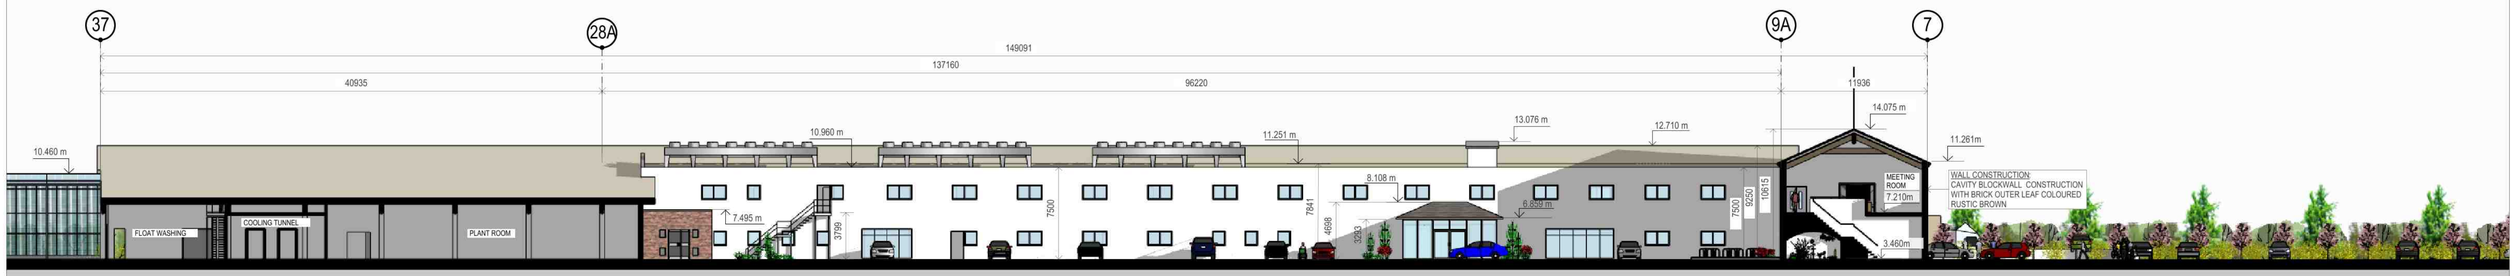

Section 11
Scale 1:250
0018

SPECIAL VERSION
FOR OFFICIAL VERSION, REFER TO A COPY WITH ORIGINAL SIGNATURE(S) IN THE TITLE BLOCK/LEAD SHEET

MACEO DESIGN & MANAGEMENT LTD
81A Applewood Main Street, Swords
Co. Dublin K67 WV30