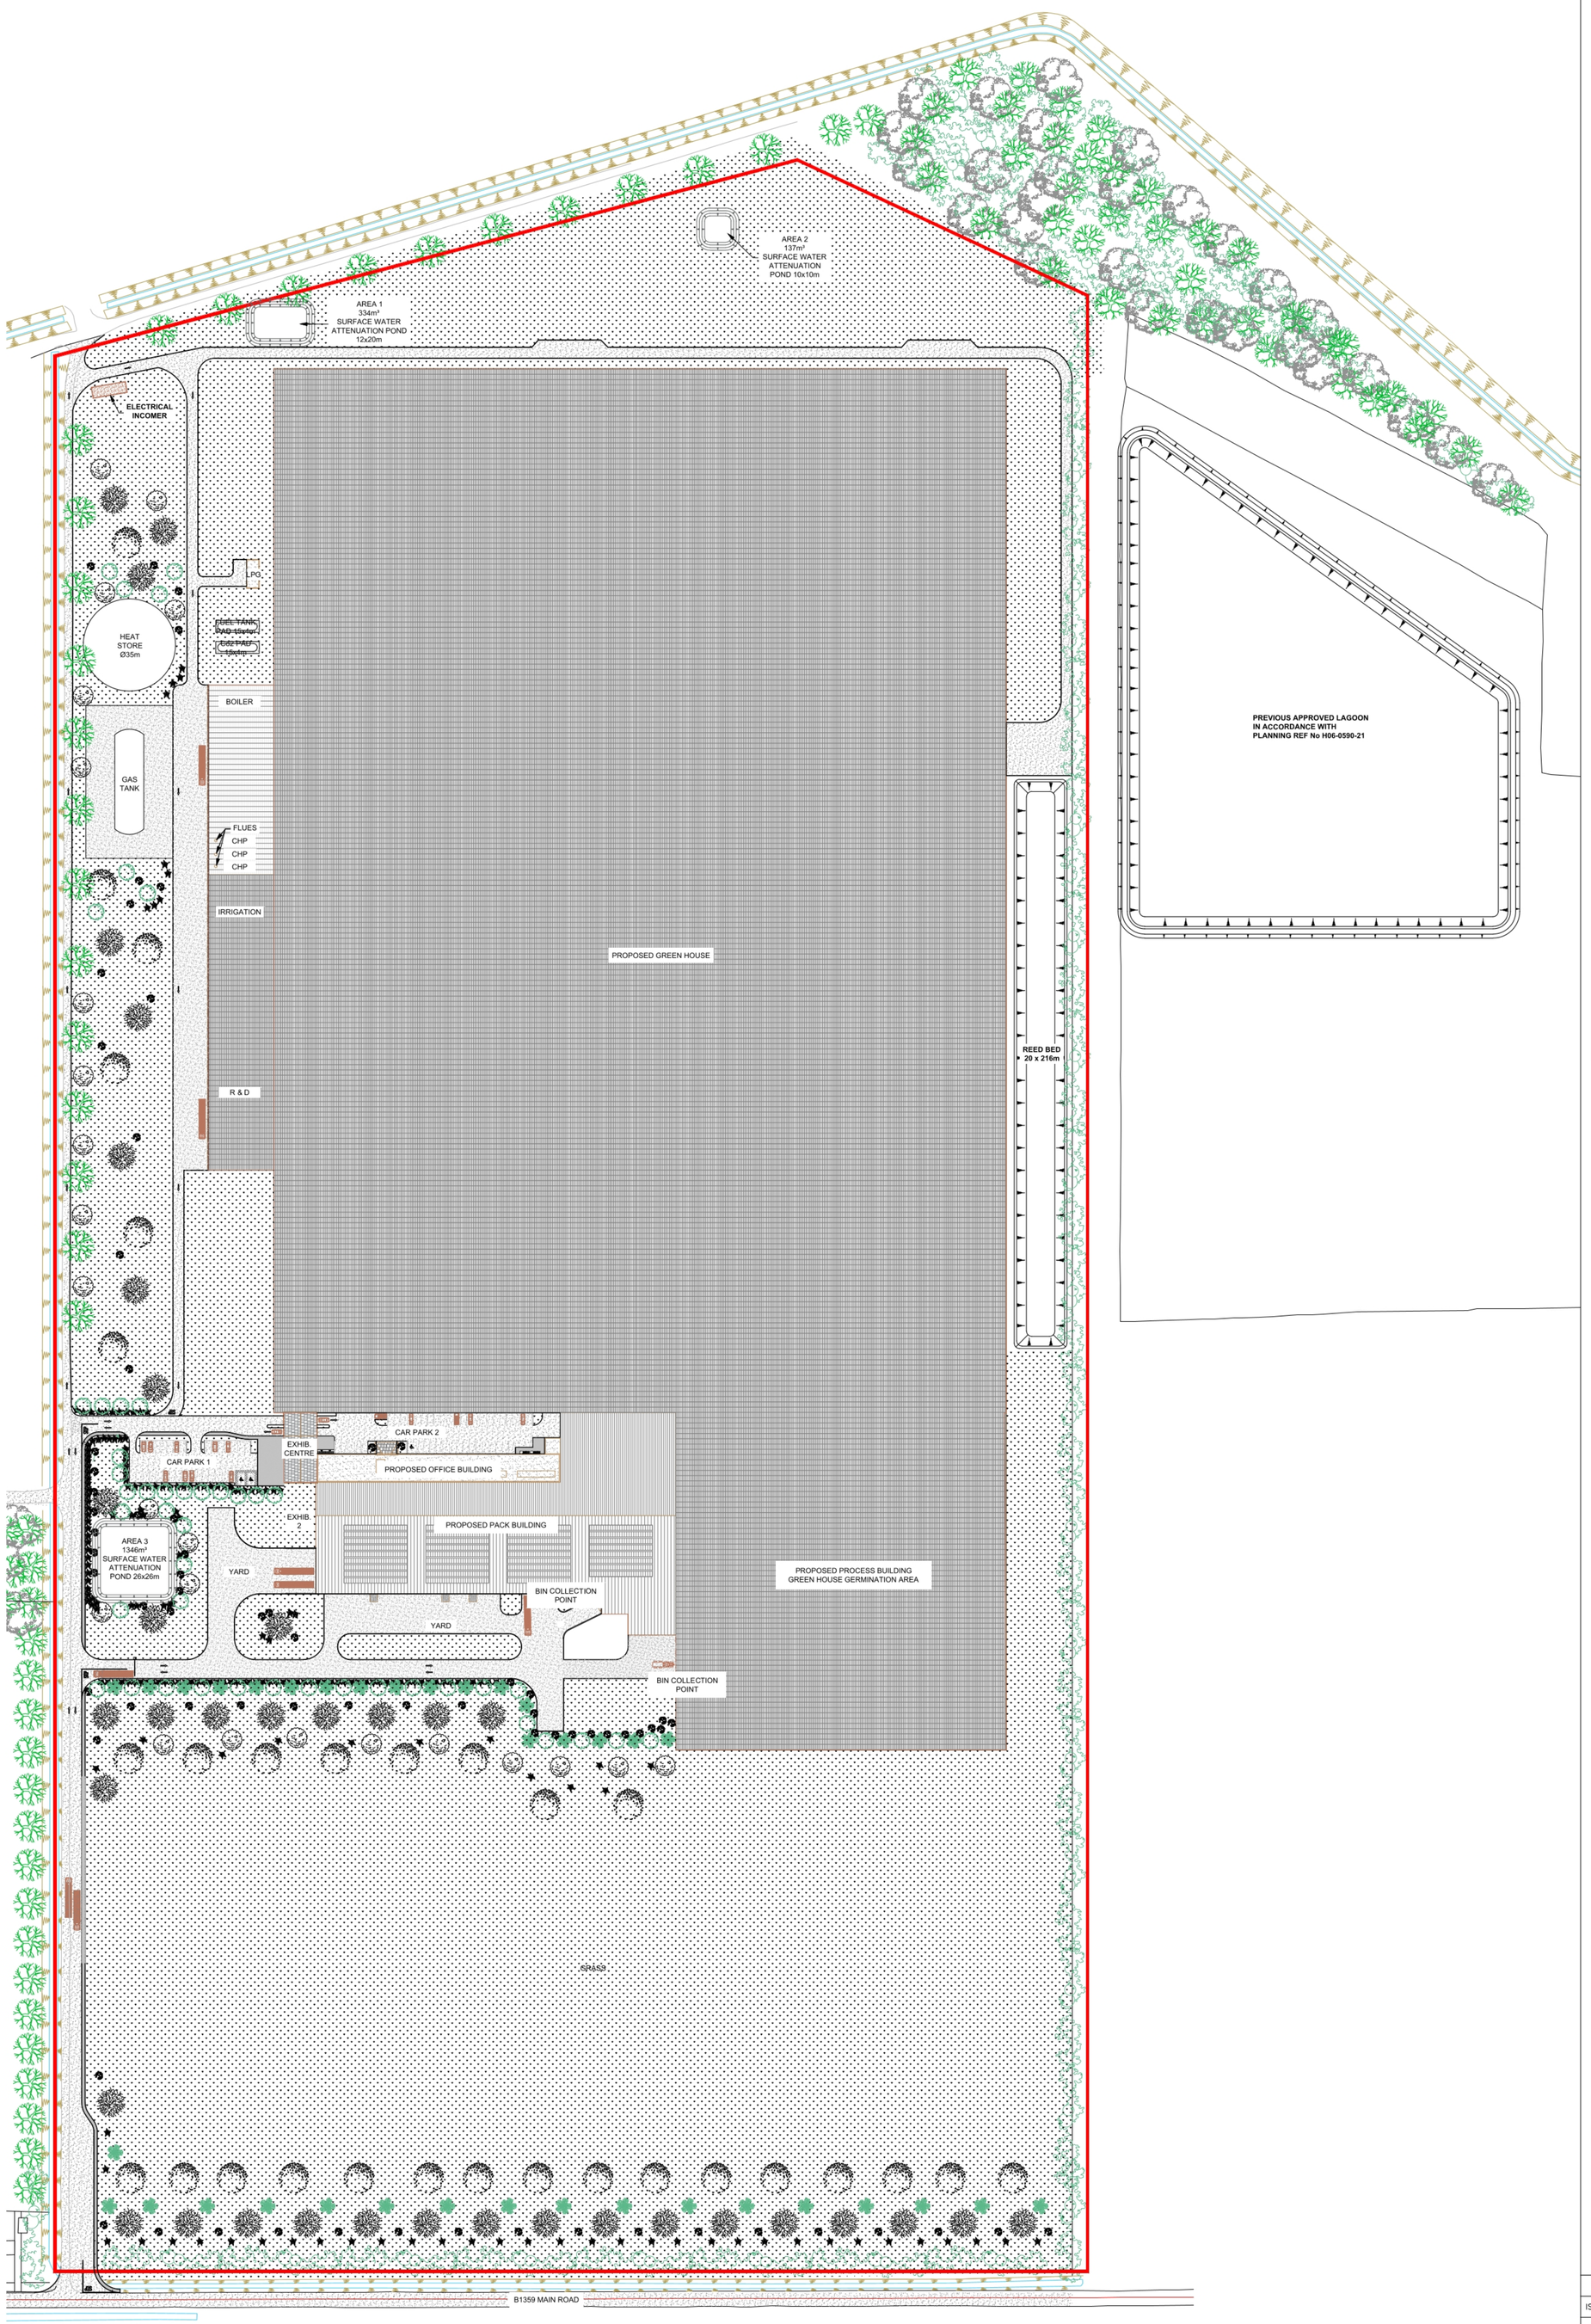


PROPOSED LANDSCAPING LAYOUT
SCALE 1:1000

NOTES

1. THIS DRAWING IS TO BE READ IN CONJUNCTION WITH ALL RELEVANT ARCHITECTS AND ENGINEERS DRAWINGS AND SPECIFICATIONS.
2. ALL DIMENSIONS ARE IN MILLIMETRES AND ARE TO BE CHECKED ON SITE.
3. ALL LEVELS ARE IN METRES AND REFER TO ORDNANCE DATUM NEWLYN (ODN).
4. DO NOT SCALE, USED FIGURED DIMENSIONS ONLY.

LEGEND

BOUNDARY OUTLINED IN RED

PROPOSED GRASS AREA

EXISTING TREES TO BE RETAINED

EXISTING BUSH TO BE RETAINED


PROPOSED PLANTING,

HOW SHRUBS/GROUND PLANTING.
(A). IT WILL NOT OBSCURE THE VIEW.
(B) LESS WEEDS WILL ARISE.

GROUP PLANTING – GROUND COVER.
TO ACHIEVE GOOD GROUND COVER: SHOULD BE PLANTED IN GROUPS.

(1) PRUNUS LAUROCERASUS ROTUNDIFOLIA (HEDGES).

LOW LEVEL OF SHRUBBERY – MULCHING UPON – COMPLETION.

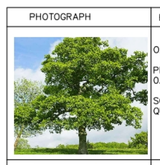PHOTOGRAPH	FOLIAGE TYPE	DRAWING SYMBOL	NUMBER
	OAK PLANTING HEIGHT 0.6–1m SCIENTIFIC NAME: QUERCUS ROBUR		30
	HAZEL PLANTING HEIGHT 0.6–1m SCIENTIFIC NAME: CORYLUS AVELLANA		35
	HORNBEAM PLANTING HEIGHT 1–1.2m SCIENTIFIC NAME: CARPINUS BETULUS		33
	BIRD CHERRY PLANTING HEIGHT 0.6–1m SCIENTIFIC NAME: PRUNUS PADUS		25
	ALDER PLANTING HEIGHT 0.6–1m SCIENTIFIC NAME: ALNUS GLUTINOSA		46
	BROOM PLANTING HEIGHT 20–30cm SCIENTIFIC NAME: CYTISUS SCOPARIUS		215
	SPINDLE PLANTING HEIGHT 1.6–1.7m SCIENTIFIC NAME: EUONYMUS EUROPAEUS		64

0 10m 50m

SPECIAL VERSION
FOR OFFICIAL VERSION, REFER TO A COPY WITH ORIGINAL SIGNATURE(S) IN THE TITLE BLOCK/LEAD SHEET

ISSUE	DESCRIPTION	DRN	ORIG	AUTH CHK	APP	DATE
A	ISSUED FOR PLANNING	AP	AP	MK	MK	24/08/21

CLIENT: JEPCO

Maceo Design & Management Limited
81 Main Street, Applewood Village,
Swords,
Co. Dublin,K67 WV30
Ireland.
Tel. +353 -1- 8957818
Fax. +353 -1- 8957819
E-mail. postmaster@maceo.ie

PROJECT: GEDNEY MARSH H3 PROJECT

TITLE: PROPOSED LANDSCAPING LAYOUT

PROJECT No.	20008	CLIENT DRG No.	
A0	SCALE 1:1000	DRG No.	20008-20-DR-0030

THIS DRAWING IS COPYRIGHT © ALL RIGHTS RESERVED. NO PART OF THIS DRAWING MAY BE REPRODUCED, STORED IN A RETRIEVAL SYSTEM OR TRANSMITTED IN ANY FORM OR BY ANY MEANS WITHOUT THE PRIOR WRITTEN PERMISSION FROM MACEO DESIGN & MANAGEMENT LIMITED