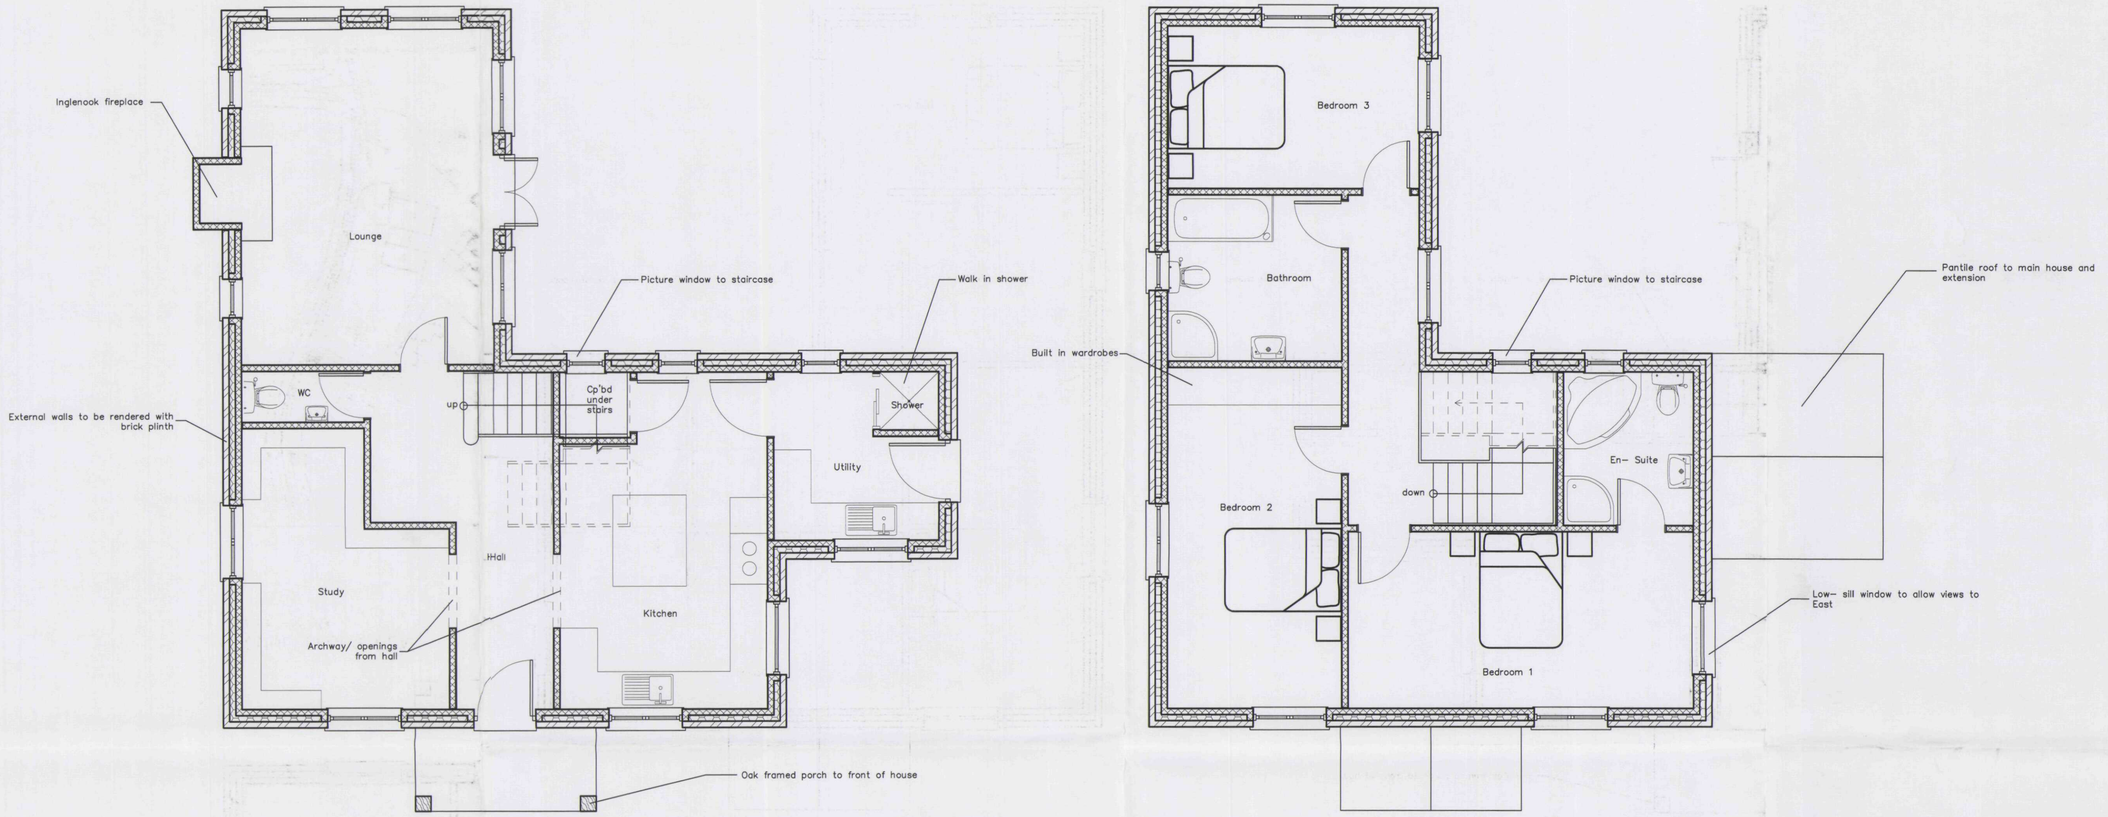

GROUND FLOOR PLAN
SCALE 1:50

FIRST FLOOR PLAN
SCALE 1:50

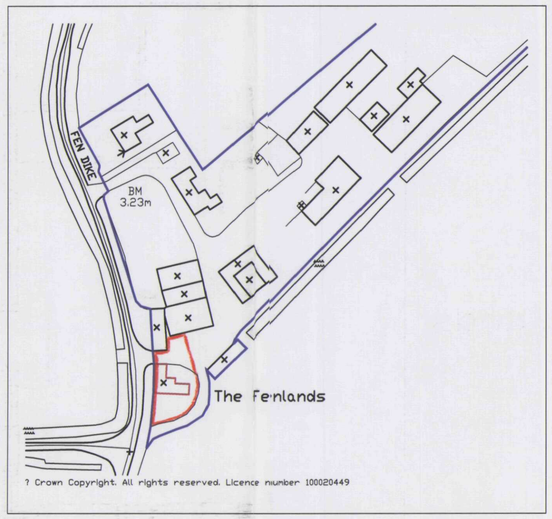

SITE PLAN
SCALE 1:1250

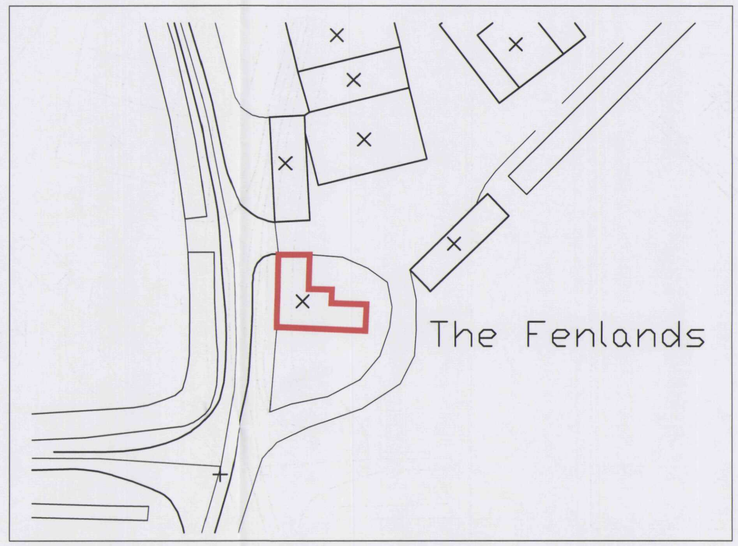

LOCATION PLAN
SCALE 1:500

SHDC
Planning & Development
1 2 MAY 2004
Ref: 0615/04

rev	purpose	date

RUSSEN & TURNER
CHARTERED SURVEYORS
KING'S LYNN DOWNHAM MARKET SWAFFHAM WISBECH PETERBOROUGH
RICS
BUILDING DESIGN CONSULTANTS

17 High Street, King's Lynn, Norfolk, PE30 1BP.
tel: 01553 768187, fax: 01553 767971.

PROJECT:
New Cottage

CLIENT:
Ms S Gray/ Ms B Maister

PROJECT ADDRESS:
Fenlands Farm Cottage
Clarks Hill
Gedney PE12 0DQ

DWG TITLE:
Proposals

DETERMINED PLAN

SCALE:		DATE:
As Shown		06/05/2004
DRAWN: SMH	CHECKED: SC	DRAWING No: W03178/P01
		REVISION No: