
GF295 ELEVATIONS

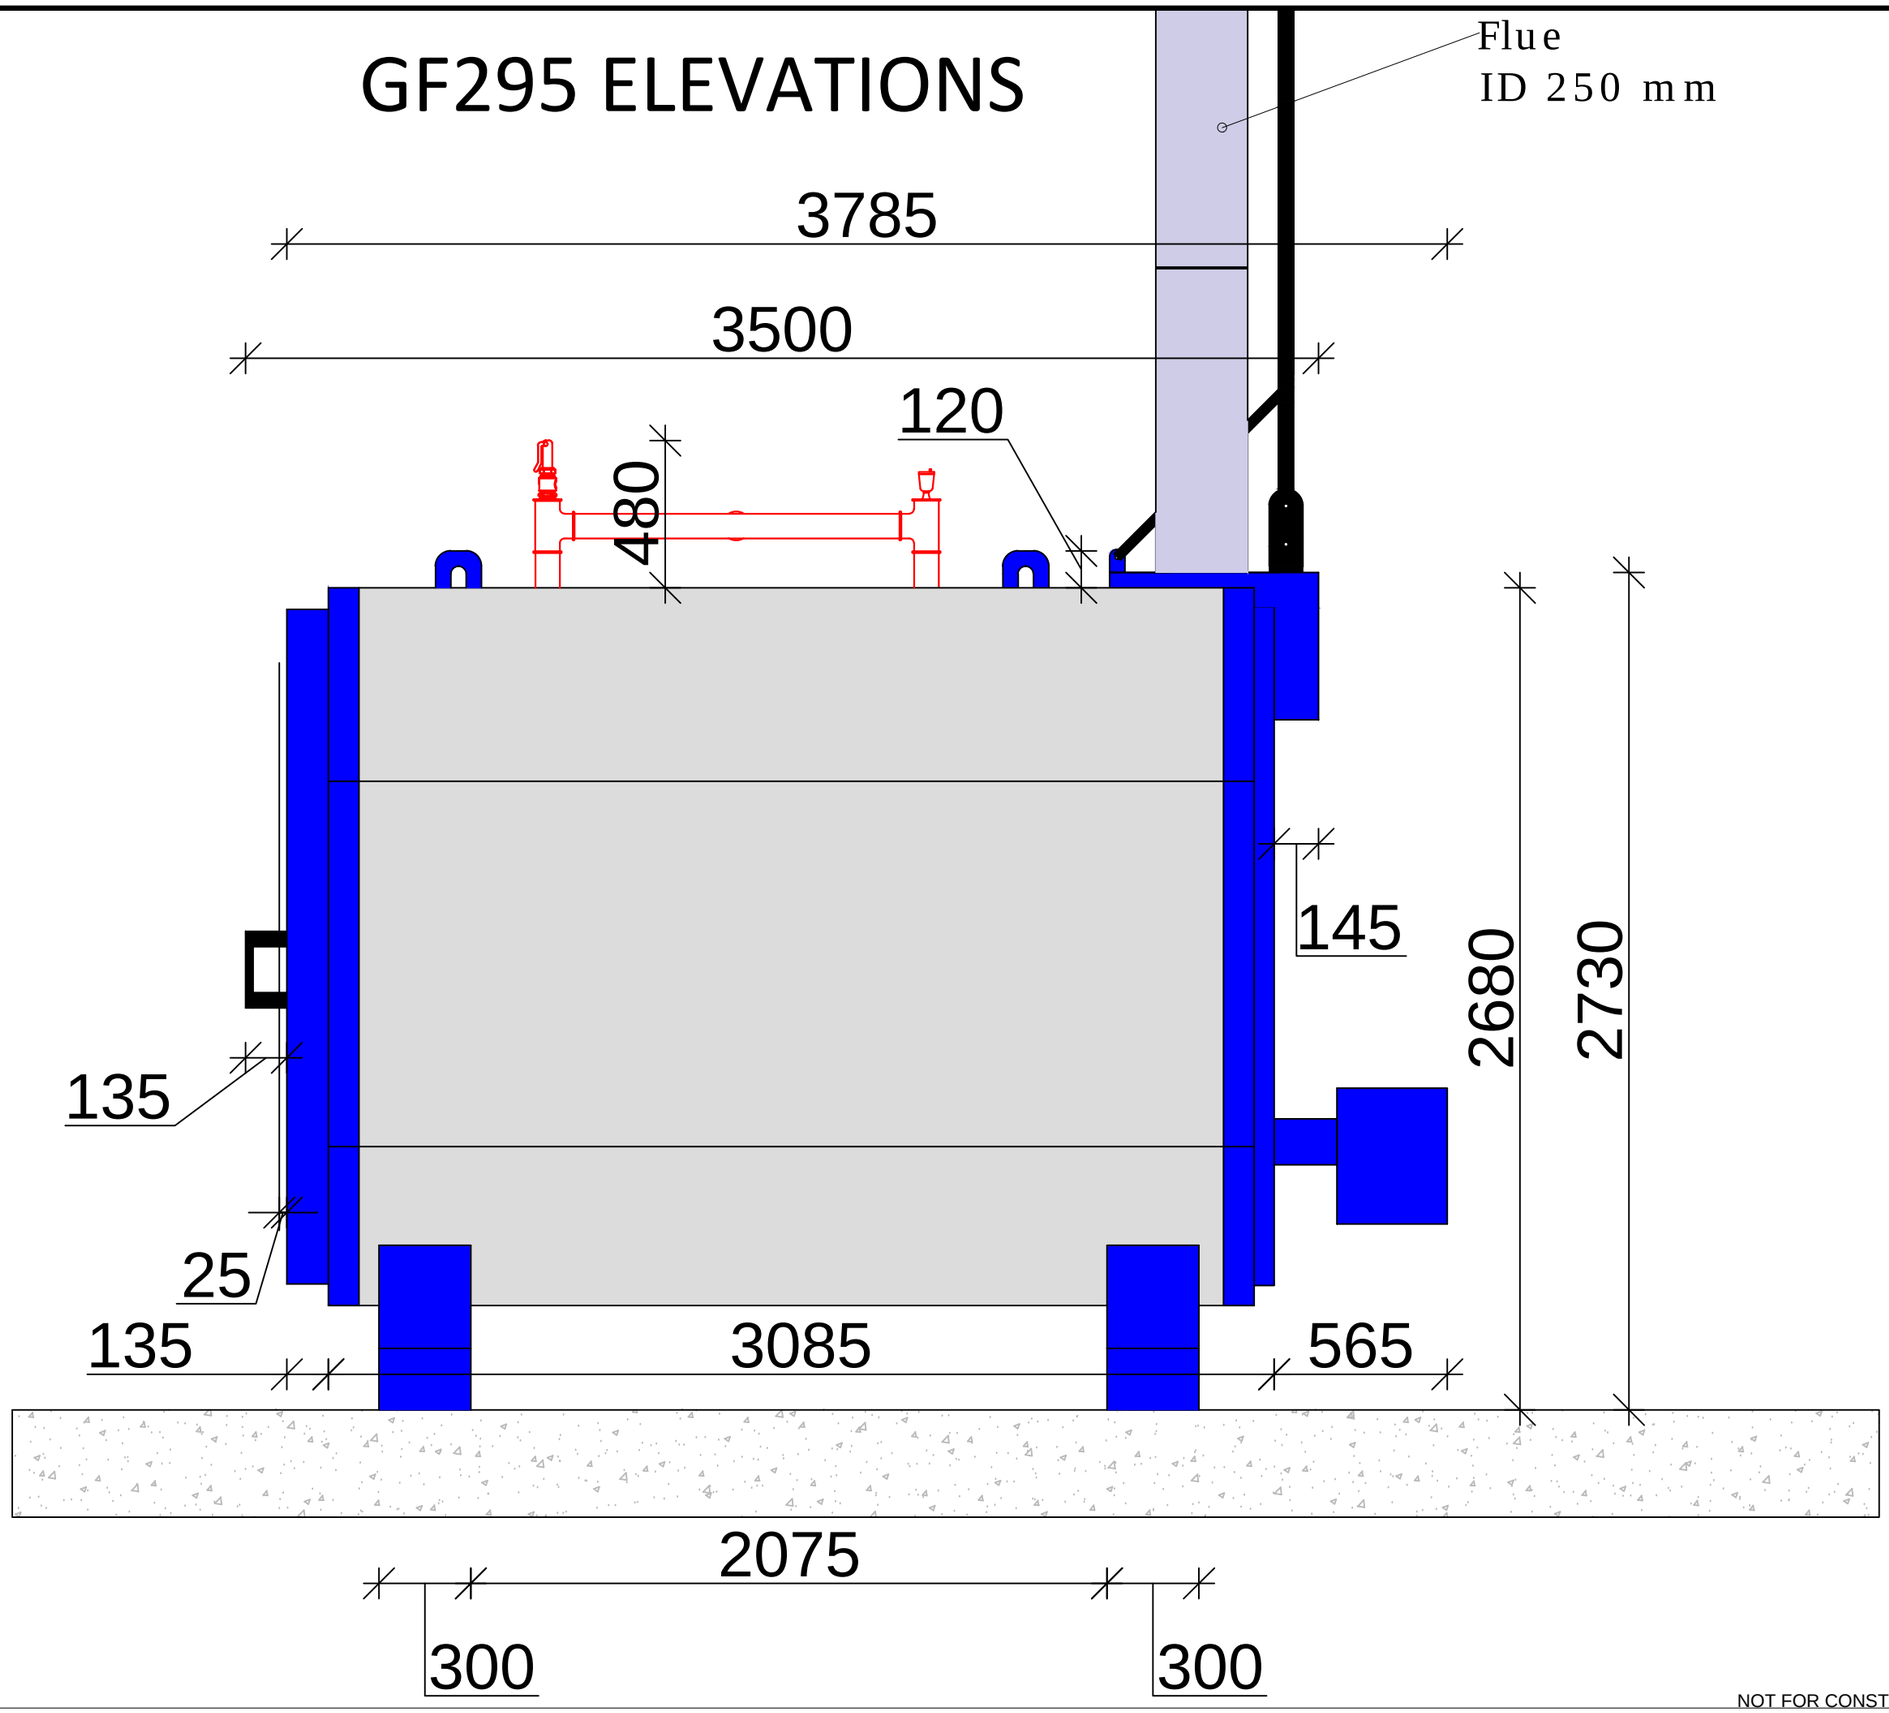

NOT FOR CONSTRUCTION

NOTES:
-

- Circulator
- Direction of Flow
- Isolation Valve
- Temperature Spore
- Valve
- Flow Meter
- Eligible Use
- Inegrator
- P.R.V.
- Motorised Valve
- Plate Heat Exchanger
- FCU — Fan Coil Unit
- Non Return Valve

GlenFarrow
Spalding Road, Pinchbeck, Spalding, Lincs. PE11 3UE

Plumbing, Heating, Irrigation, Water & Pumping Services

Tel: 01775 722327 Fax: 01775 725444
email: info@glenfarrow.co.uk

CLIENT:

PROJECT:
GF295 Biomass Boiler Elevations - Side

SCALES:	DRAWN:	DATE:
1:20	AL	05/04/2018

DRAWING NO:	REV:	
GF295 001(1)	-	A3