
JWS

JWS Netherstreet Bromham Chippenham Wiltshire SN15 2DW.
Tel. 01380 850965. Fax.01380850867.
E-Mail enquires@j-w-s.co.uk WWW.j-w-s.co.uk

Standard 3' x 1' arbour vents
are fitted under the roof over hang as standard to all loose boxes. Increasing air flow to the roof space


Standard 3' x 2' opening window which ventilates the roof space without causing a draught & is fully removable for even greater ventilation.

Tanalised shiplap cladding Handpicked whitewood including 20 year maintenance free Hickson® guarantee against fungal decay & insect attack.

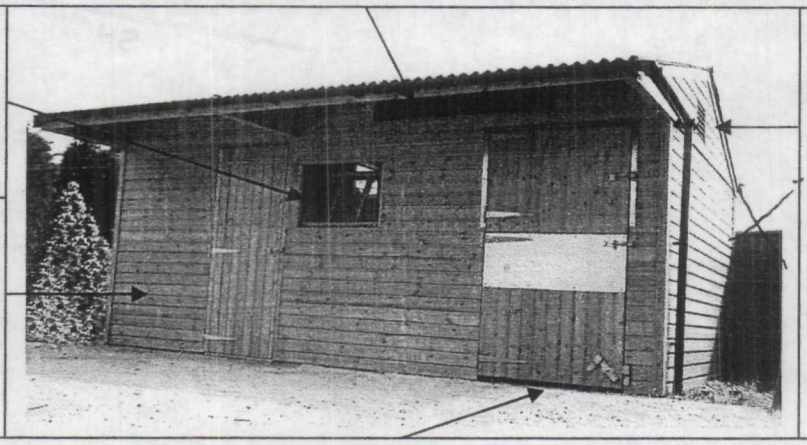


Gable vents are fitted as standard to all Deluxe Range equestrian buildings. Along with our windows, arbour vents and continuous ridge vent this is probably the best ventilated box on the market .

Standard stable door's include 18" T hinges 8" padbolts with elongated clasps, kick over latches, top door hold back catches & a 2" bottom door bite strip all galvanised. Optional extras include top door bite strips & an 18" bottom door anti-chew strip.

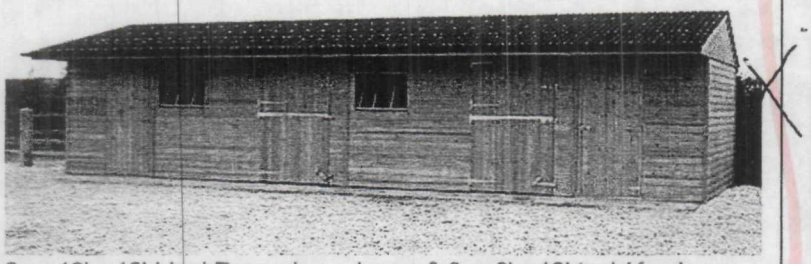


2 no 12' x 12' Ideal Range loose boxes & 2no 6' x 12' tack/ feed rooms

We fit eight plated anchors per loose box using galvanised fixings and an M10 thru bolt to the uprights of the building for added strength.

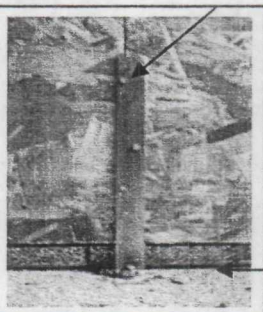


The galvanised plinth system is fitted with a damp proof course and rain water skirt brickwork is not necessary with this system.

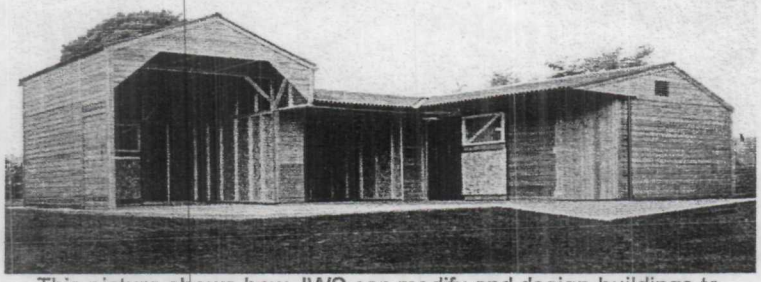


This picture shows how JWS can modify and design buildings to satisfy the customers requirements.

Translucent roof sheets can be fitted to make full use of natural light giving you the option to groom inside.

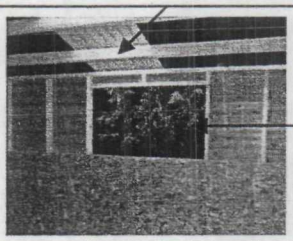

Top rear doors can be fitted for extra ventilation.

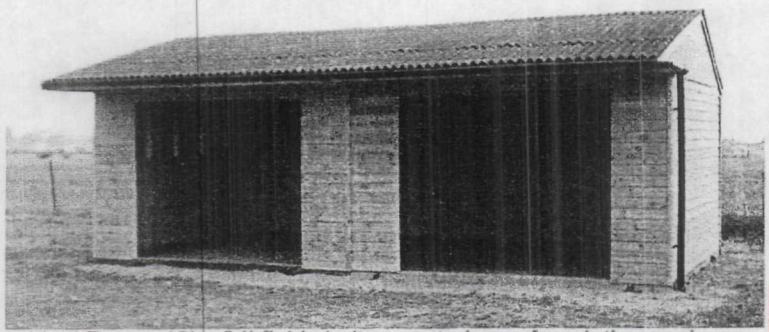

Ideal Range 12' x 24' field shelter erected on a foundation package.

***JWS** can upgrade our buildings to suit your individual requirements please see over leaf our extensive range of optional extras. If there is an option you require that is not listed or if you need any advise please feel free to contact our sales team*

DETERMINED
PLAN

JWS

JWS Netherstreet Bromham Chippenham Wiltshire SN15 2DW.
Tel. 01380 850965. Fax.01380850867.
E-Mail enquires@j-w-s.co.uk WWW.j-w-s.co.uk

STABLE PRICE LIST MAY 2002

LOOSE BOX UNIT		IDEAL	DELUXE
3.0m x 3.6m (10' x 12')	single	£880	£980
3.0m x 3.6m (10' x 12')	additional	£675	£790
3.6m x 3.6m (12' x 12')	single	£920	£1050
3.6m x 3.6m (12' x 12')	additional	£710	£835
4.2m x 3.6m (14' x 12')	single	£1010	£1175
4.2m x 3.6m (14' x 12')	additional	£840	£980
CORNER BOX UNIT			
5.0m x 3.6m (16' x 12')	additional	£1120	£1185
TACK ROOM UNITS			
1.8m x 3.6m (6' x 12')	additional	£450	£605
2.4m x 3.6m (8' x 12')	additional	£550	£655
3.0m x 3.6m (10' x 12')	additional	£610	£705
3.6m x 3.6m (12' x 12')	additional	£670	£755
HAY BARN UNITS			
3.6m x 3.6m (12' x 12')	additional	£610	£625
5.4m x 3.6m (18' x 12')	additional	£830	£860
7.2m x 3.6m (24' x 12')	additional	£1010	£1070
COVERED WALKWAY			
3.0m x 3.6m (10' x 12')	additional	£445	£475
3.6m x 3.6m (12' x 12')	additional	£490	£520
RIDE THROUGH ARCHWAY			
3.0m x 3.6m (10' x 12')	additional	£1085	£1110
3.6m x 3.6m (12' x 12')	additional	£1100	£1125
CLOCK TOWER			
Various sizes P.O.A			

SHELTER

RIDGE ROOF INC OVERHANG		IDEAL	DELUXE
3.6m x 3.6m	(12' x 12')	£800	£925
3.6m x 5.4m	(12' x 18')	£1100	£1270
3.6m x 7.2m	(12' x 24')	£1180	£1365
3.6m x 10.8m	(12' x 36')	£1600	£1850
Additional 3.6m (12') bays		£420	£490
RIDGE ROOF			
3.6m x 3.6m	(12' x 12')	£700	£810
3.6m x 5.4m	(12' x 18')	£900	£1040
3.6m x 7.2m	(12' x 24')	£1000	£1155
3.6m x 10.8m	(12' x 36')	£1290	£1490
Additional 3.6m(12') bays		£290	£335
RIDGE ROOF 18' DEEP			
5.4m x 3.6m	(18' x 12')	£1100	£1270
5.4m x 5.4m	(18' x 18')	£1400	£1620
5.4m x 7.2m	(18' x 24')	£1600	£1850
5.4m x 10.8m	(18' x 36')	£2090	£2415
Additional 3.6m (12') bays		£490	£580

*JWS can upgrade our buildings to suit your individual requirements please see over leaf our extensive range of optional extras. If there is an option you require that is not listed or if you need any advise please feel free to contact our sales manager Matthew Pike on **01380 850965***

All prices are plus delivery and VAT at the current rate

DETERMINED PLAN

SPECIFICATIONS INCLUDED AS STANDARD

ERECTION Included in the price and carried out by our fully trained staff.

FIXING TO BASE two anchor brackets are fitted to the uprights of each 3.6m (12') wall and then bolted to the base using 10mm x 65mm mechanical fixings.

TANALISED SHIPLAP CLADDING Handpicked whitewood including 20 year maintenance free Hickson® guarantee against fungal decay & insect attack.

RAINWATER SKIRT uPVC fitted behind the external cladding & overhanging the plinth stopping any water ingress.

HEIGHT eaves 2135mm (7') ridge 2850mm (9' 4") including plinth. The highest point in the centre of the loosebox.

FRAMEWORK 75mm x 50mm (3" x 2") P.A.R selected whitewood @ 610mm (2') centres **NOT** the smaller dimensioned CLS = 2½ x 1½ used by many other manufacturers.

KICK BOARD
IDEAL 12mm (½")
DELUXE 18mm (¾")
fitted to 1220mm (4') high O.S.B. BS5669 moisture resistant kick board including noggins to stop anything dropping down the cavity.

ROOFING Black maintenance free Onduline laid on 100mm x 47mm (4" x 2") purlings @ 610mm (2') centres **NOT** the smaller dimensioned CLS = 2½ x 1½ used by many other manufacturers.


OVERHANG
IDEAL .9m (3')
DELUXE 1.2m (4')
supported by prefabricated plated truss.

GUTTERING front half round black guttering.

DOORS height 2100mm (7') width 1220mm (4') thickness 62mm (2½"). Bottom doors are lined with 12mm (½") O.S.B. BS5669 moisture resistant board & fitted with an anti chew strip and kickover latch. All doors are hung with 450mm (18") hinges fastened with 150mm (6") Brenton pad bolts. All doors to ground level.

WINDOWS 915mm x 610mm (3' x 2') hopper type opening windows fitted with heavy duty galvanised weld mesh for safety. This type of window increases airflow to your stable without causing a draft as with many other types of windows.

VENTILATION a unique arbour vent fitted under the overhang (stables only) also continuous ridge & eave ventilation.
DELUXE stables also have gable vents fitted.

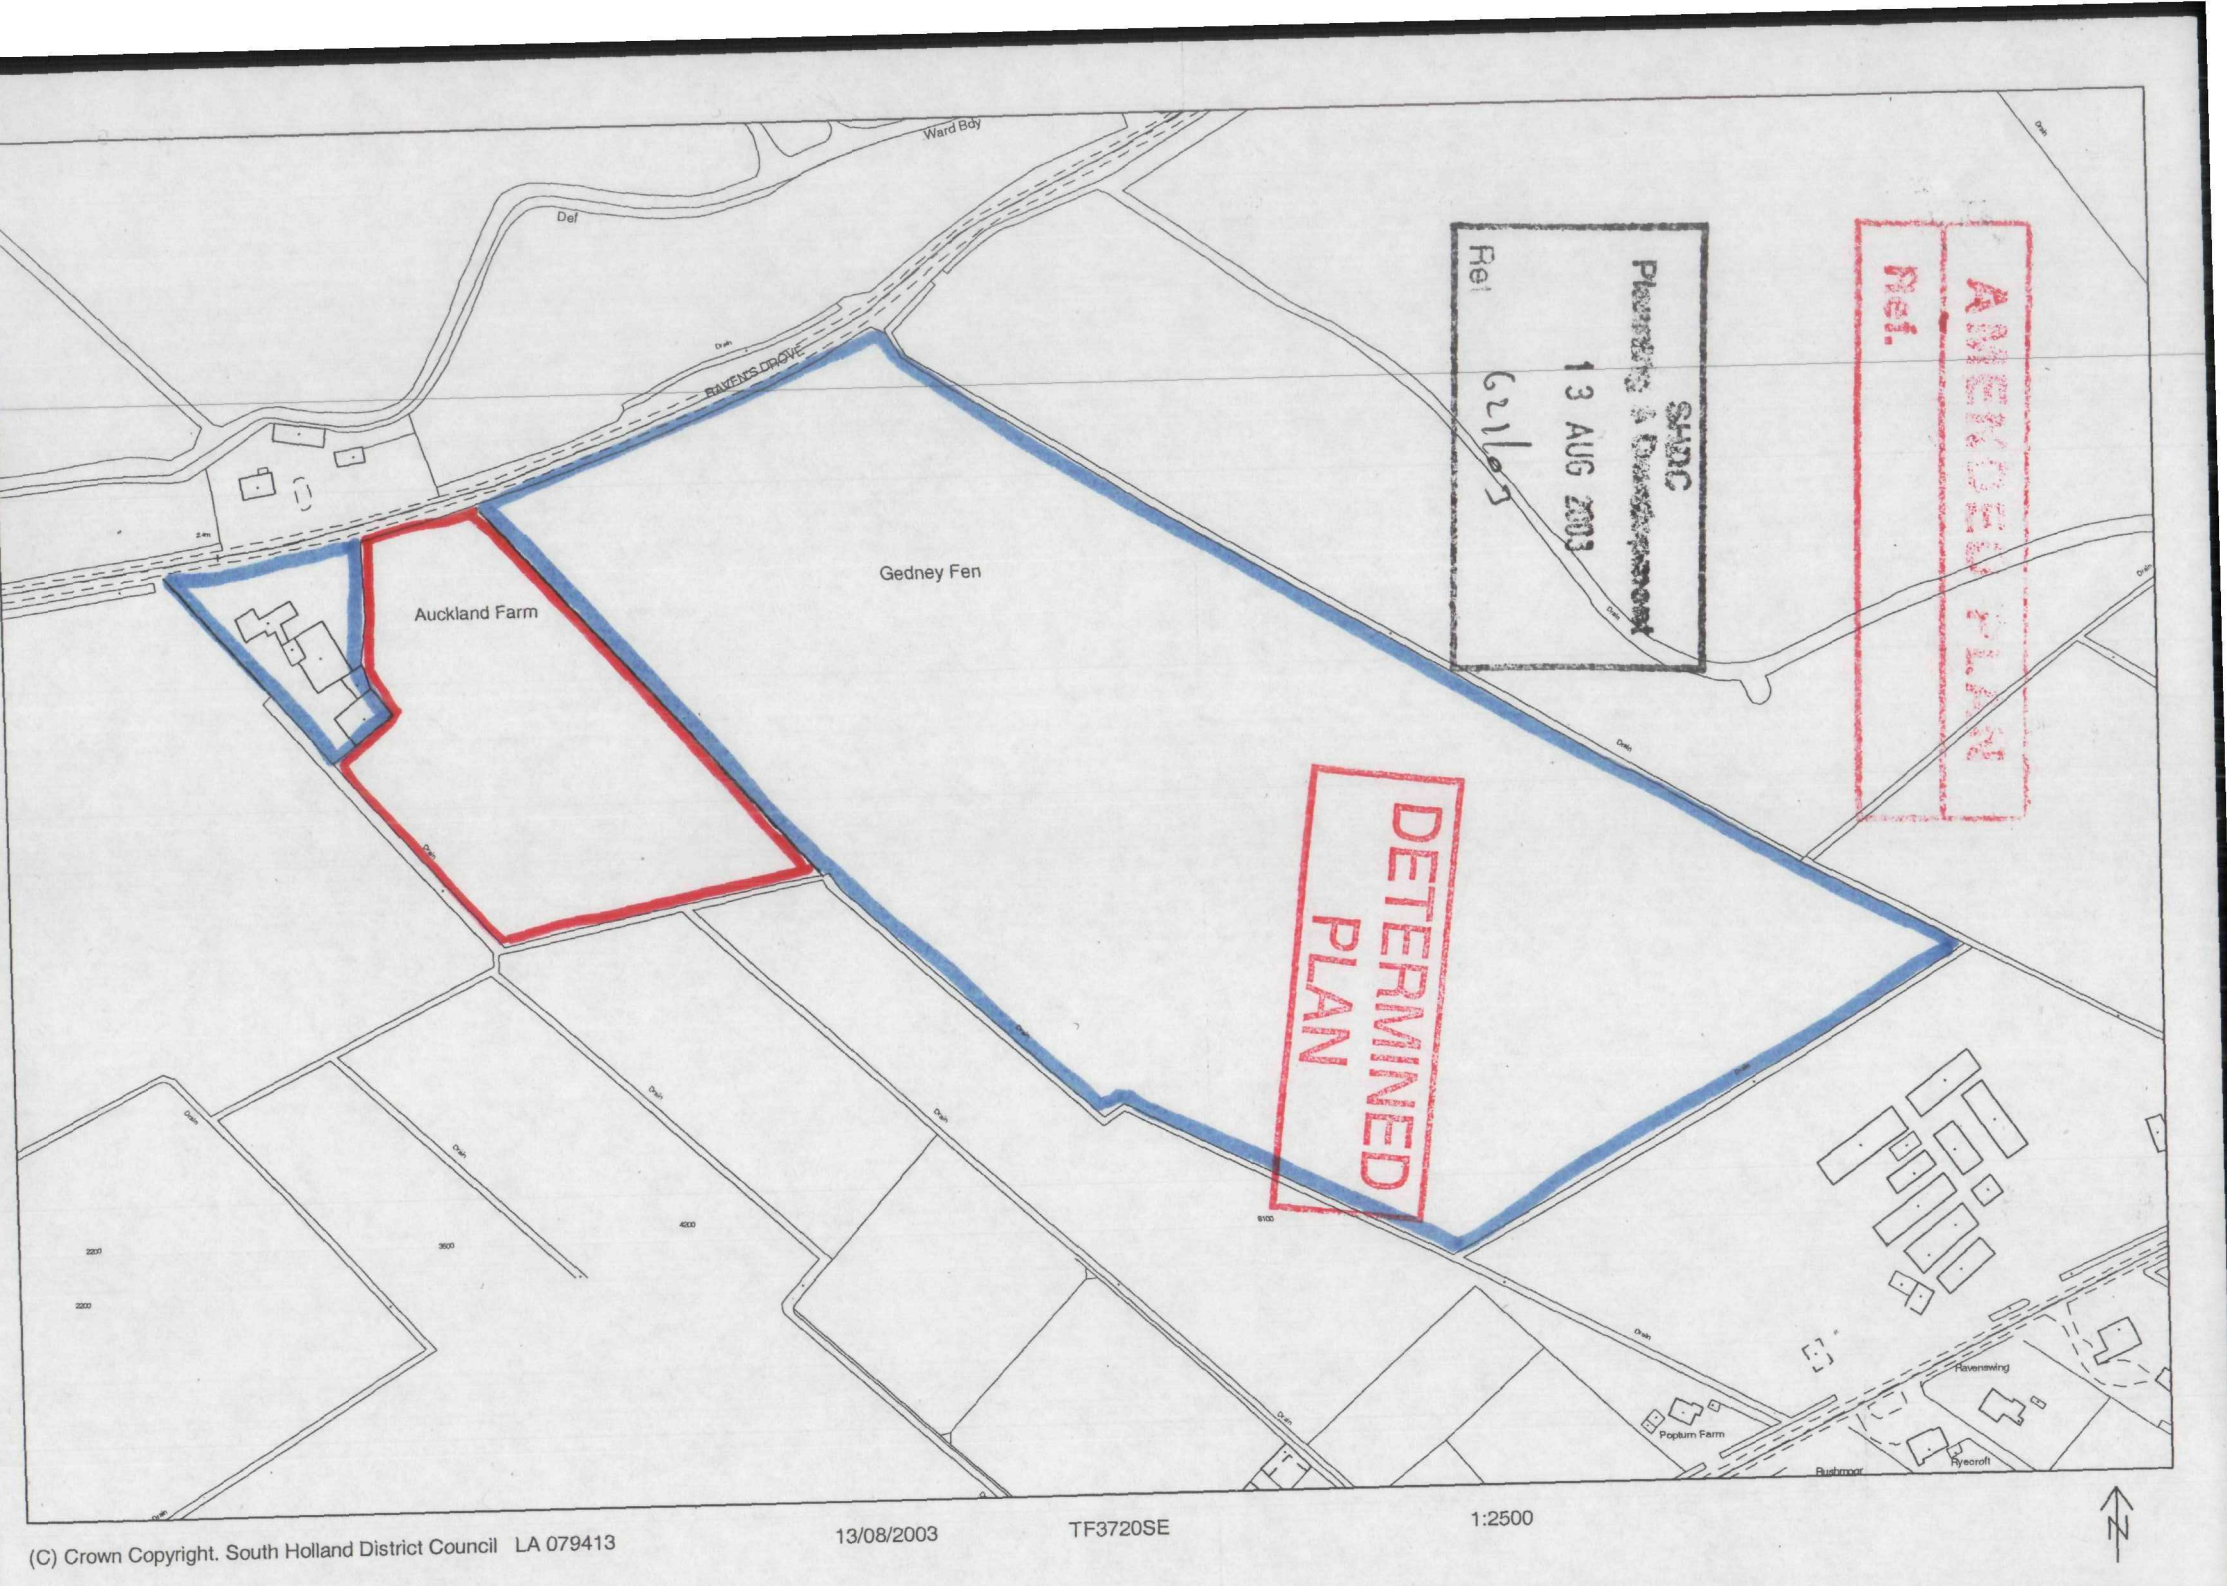


(C) Crown Copyright. South Holland District Council LA 079413

13/08/2003

TF3720SE

1:2500

GARDEN
FARM
GATE
GATE
YARD
YARD
6M
3.66M
14.64 M
14.64 M
20.64 M
S4
S3
S2
S1
GATE
0.5
3.66M
7.82M
5.18M
12.5M
DETERMINED PLAN
SHDC
Planning & Development
15 MAY 2003
Ref 0621/03
1:100.

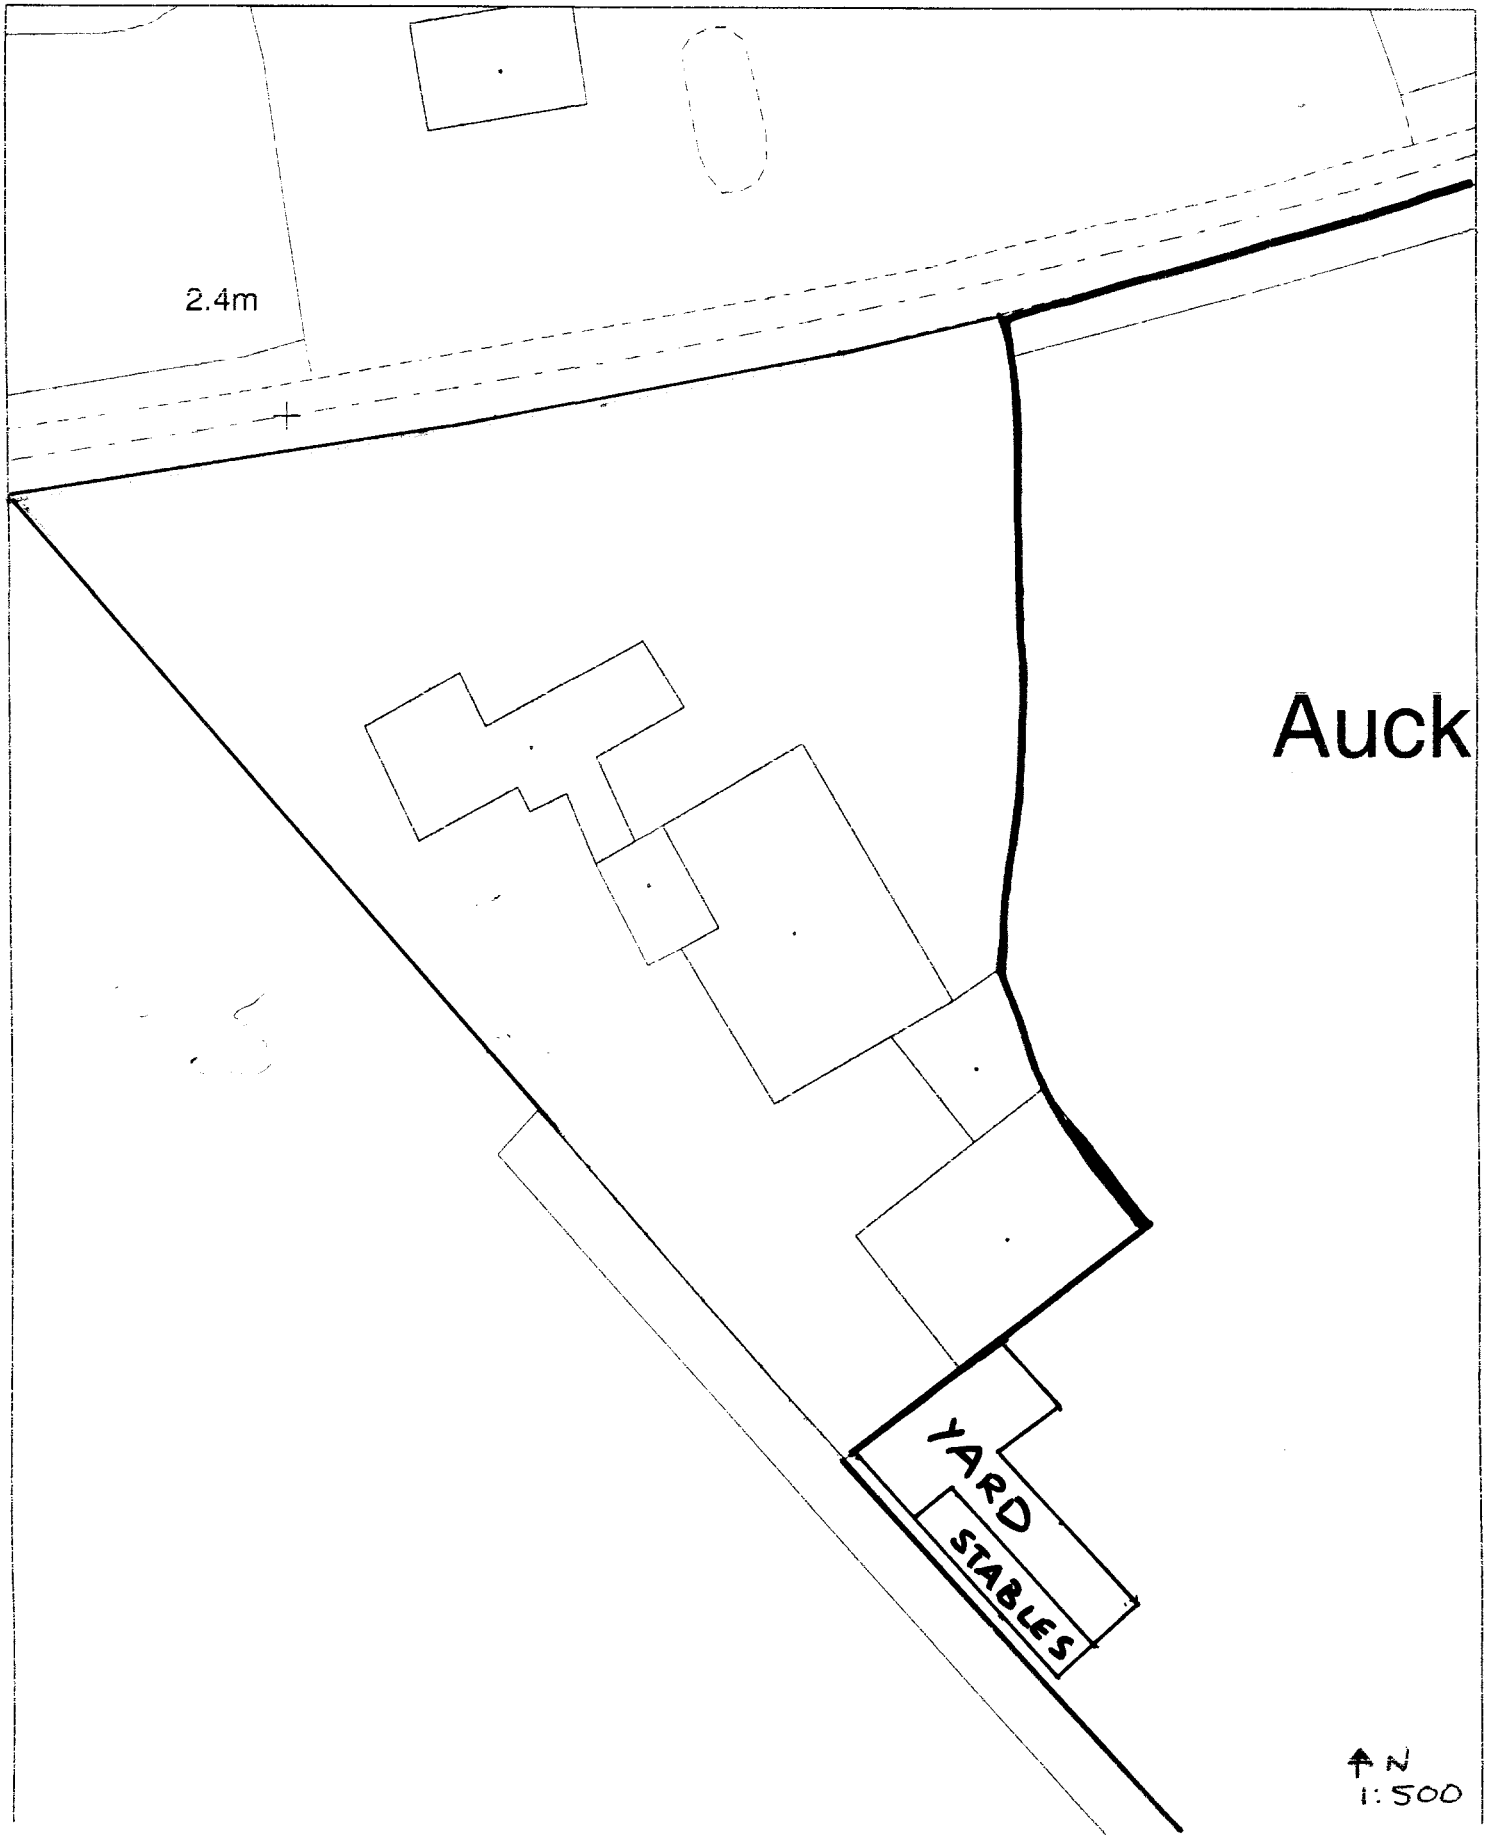

DETERMINED PLAN

d621/03