


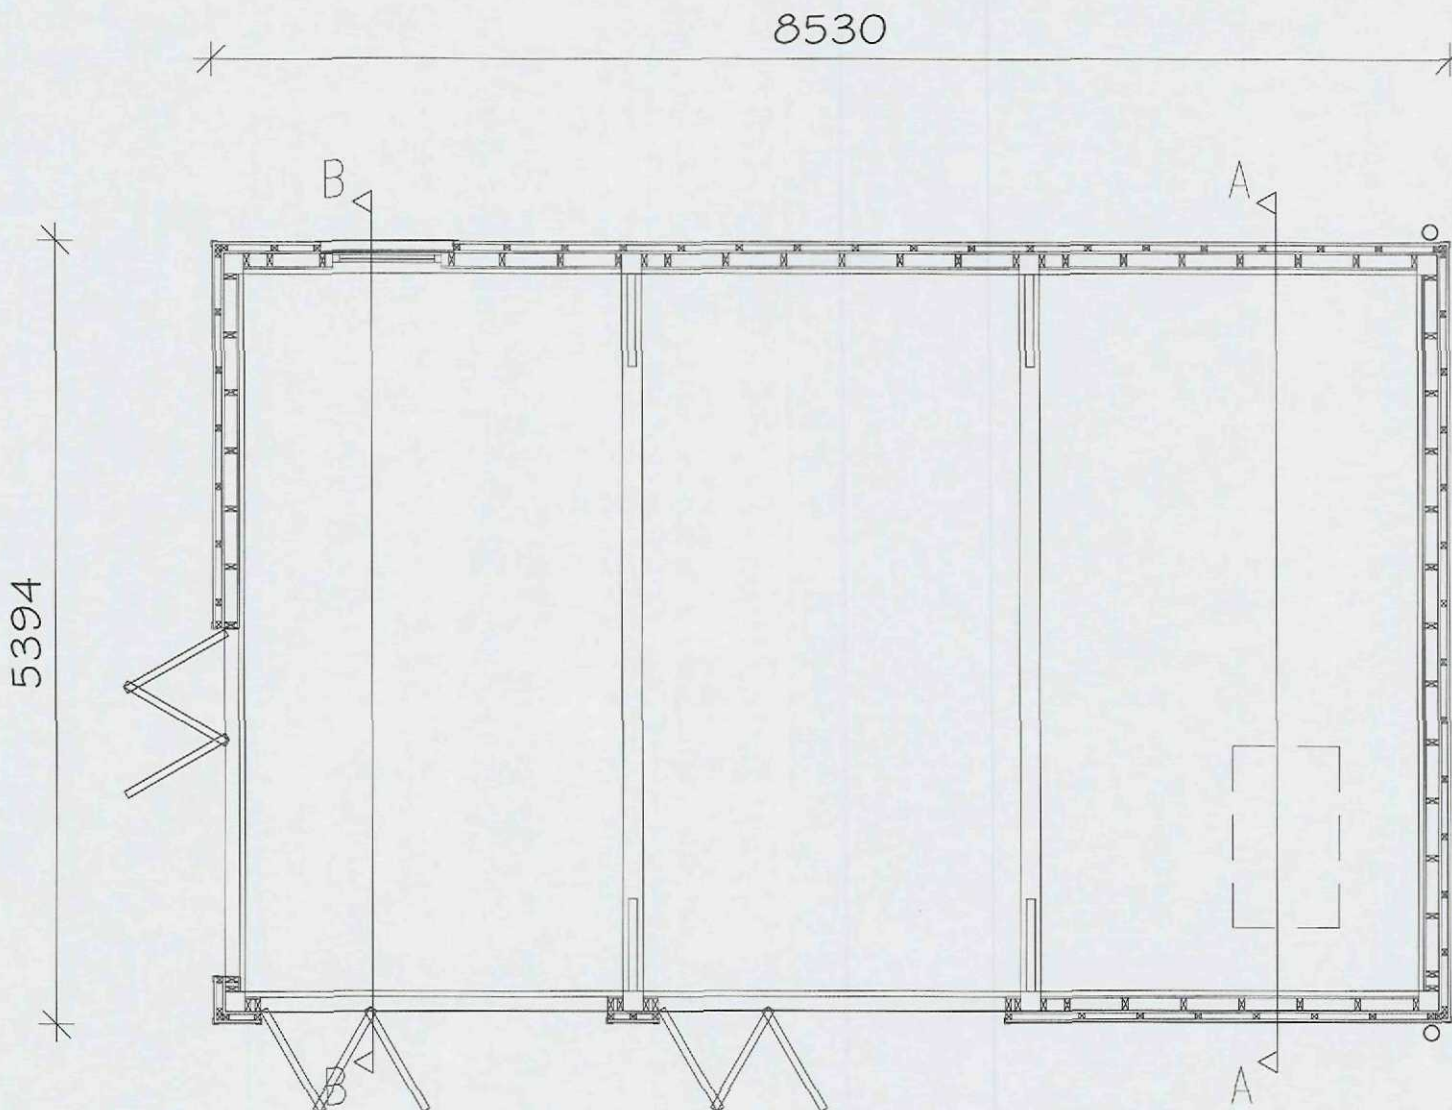

NOTES:

Rev.	Desc	By	Date
------	------	----	------

Revisions

Homestead
Hall Gate
Gedney
Lincs
PE12 CAH

Tel -
Fax -

Client
Darren Pack

Project
Proposed Garden / storage room
Floorplan

Scale 1:50	Date 23/06/15	Revision -
Drawn RSW	Checked -	Sheet Size A4
Project No. 2015-033	Client Name	Crawing No. 004