


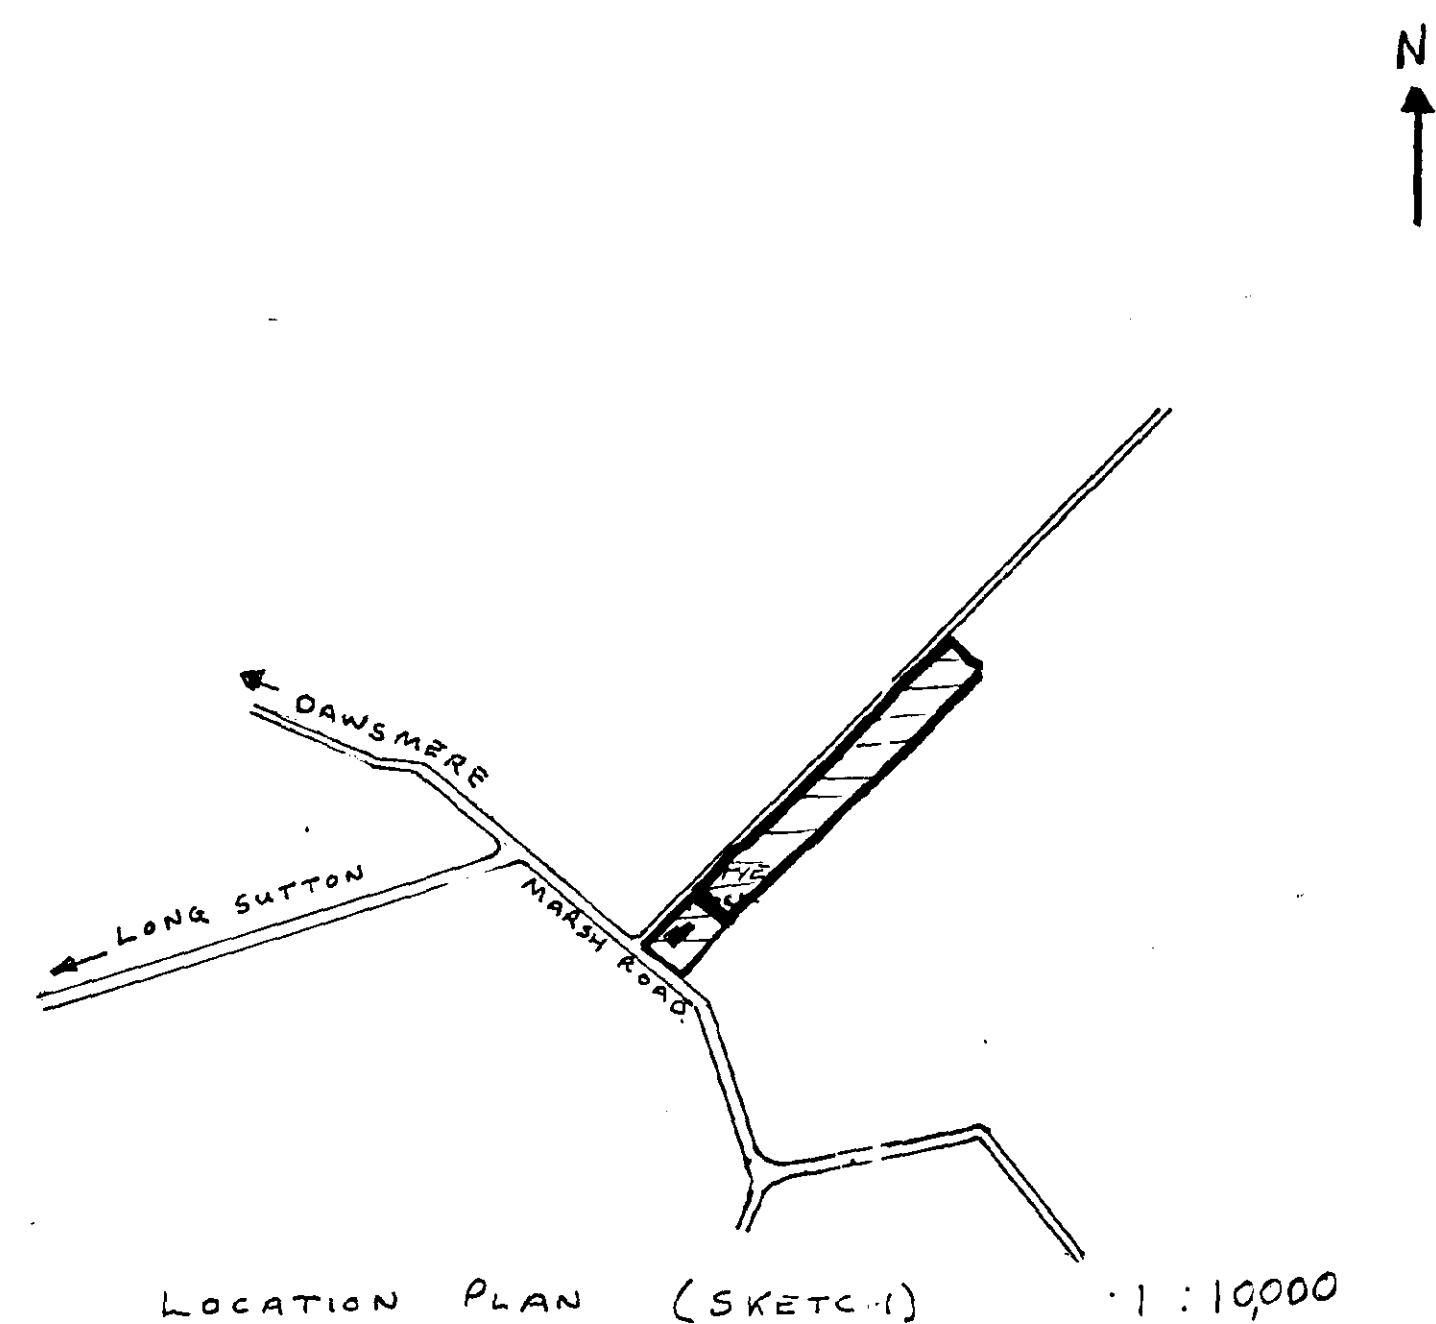


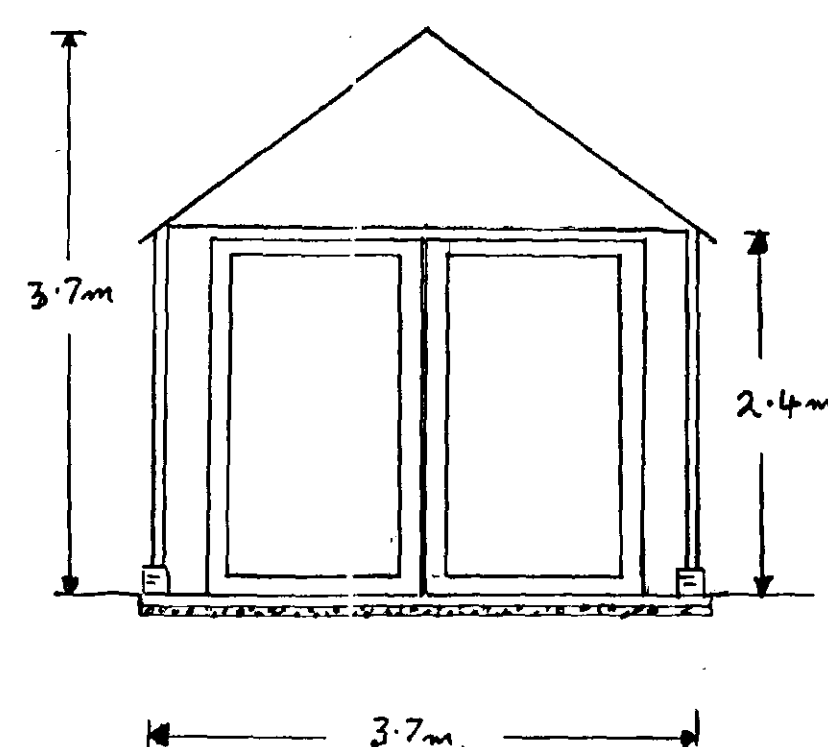


EAST + WEST ELEVATION. 1/50

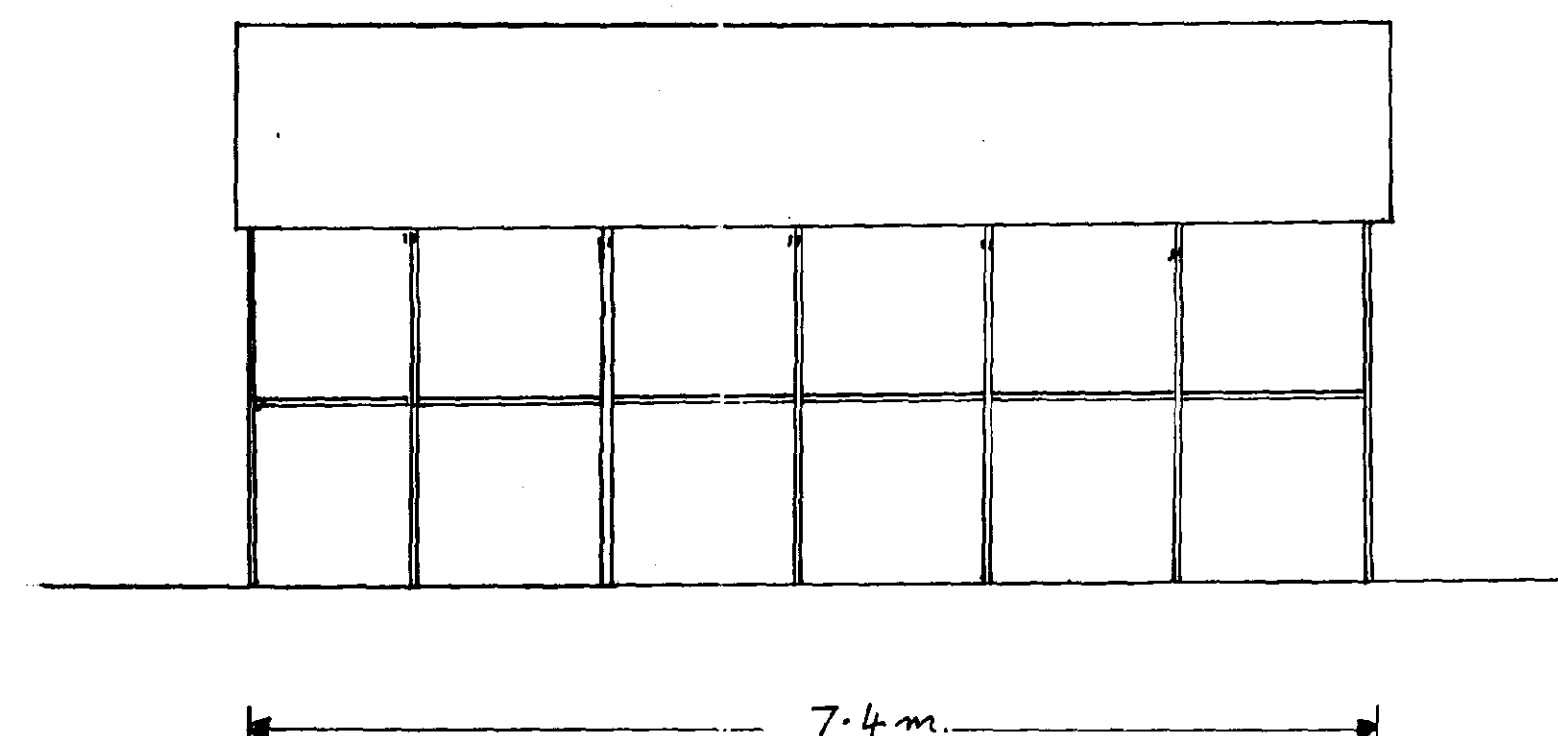

NORTH ELEVATION. 1/50

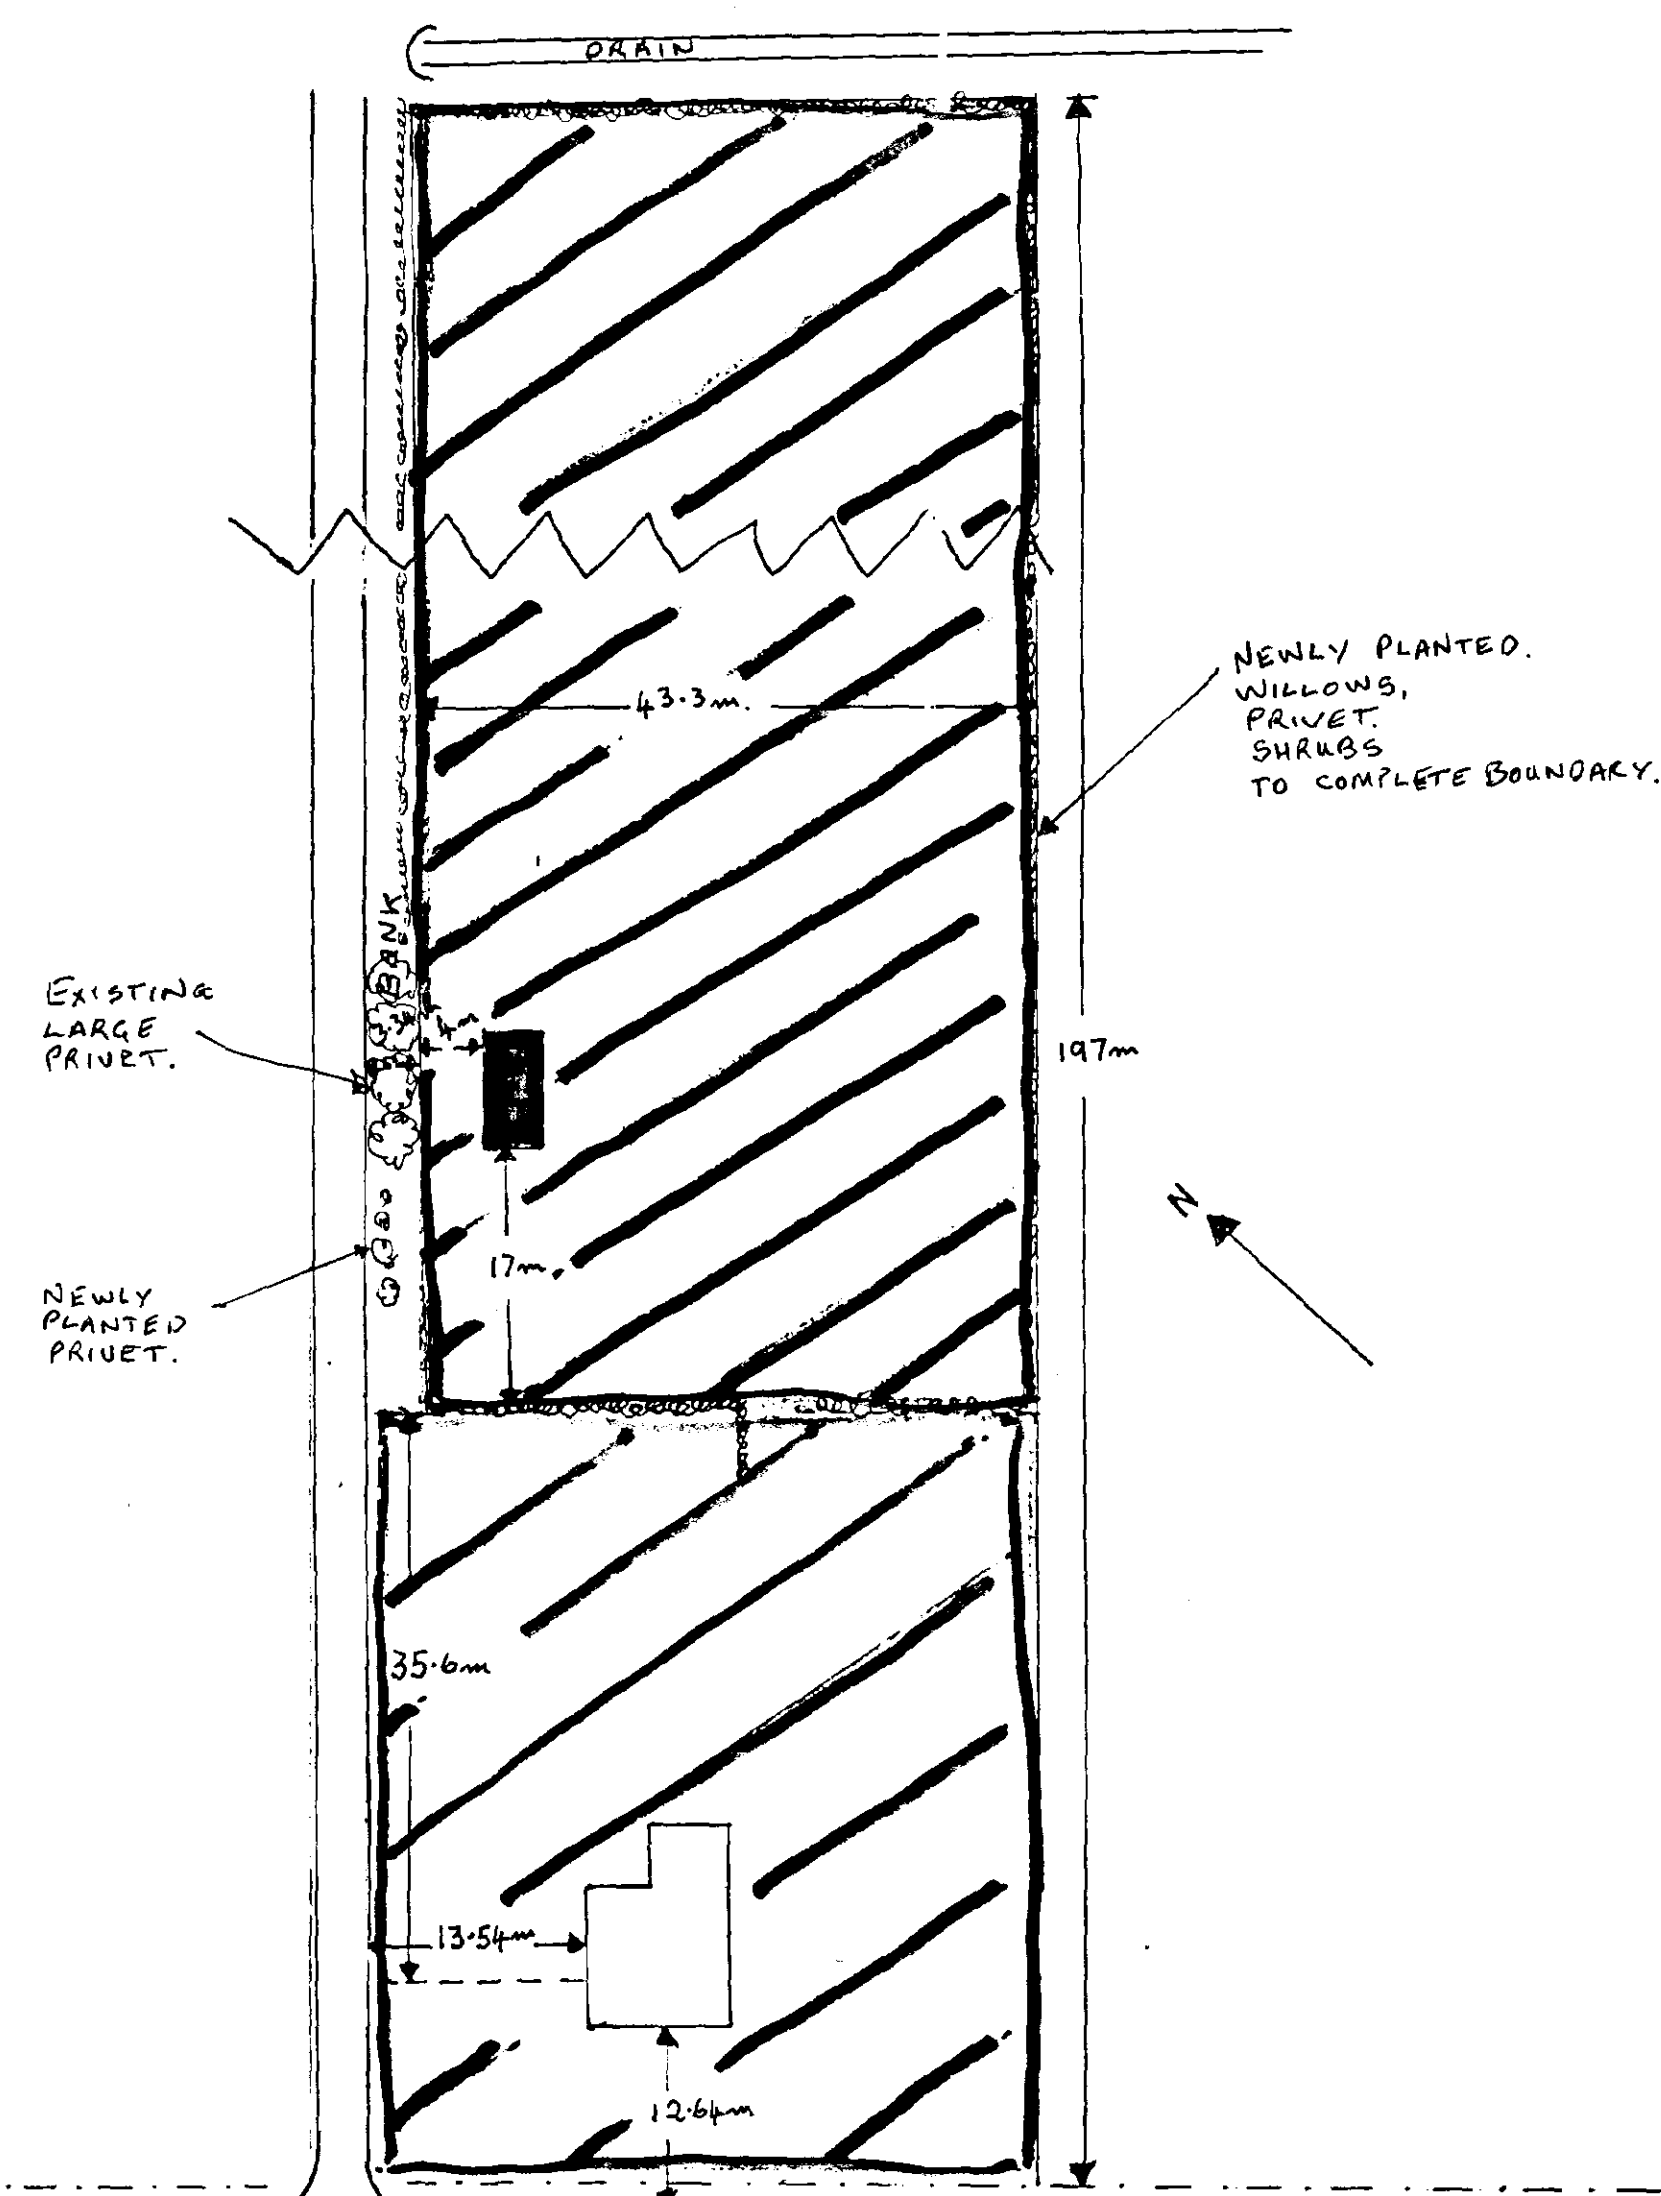

BLOCK PLAN. 1/500

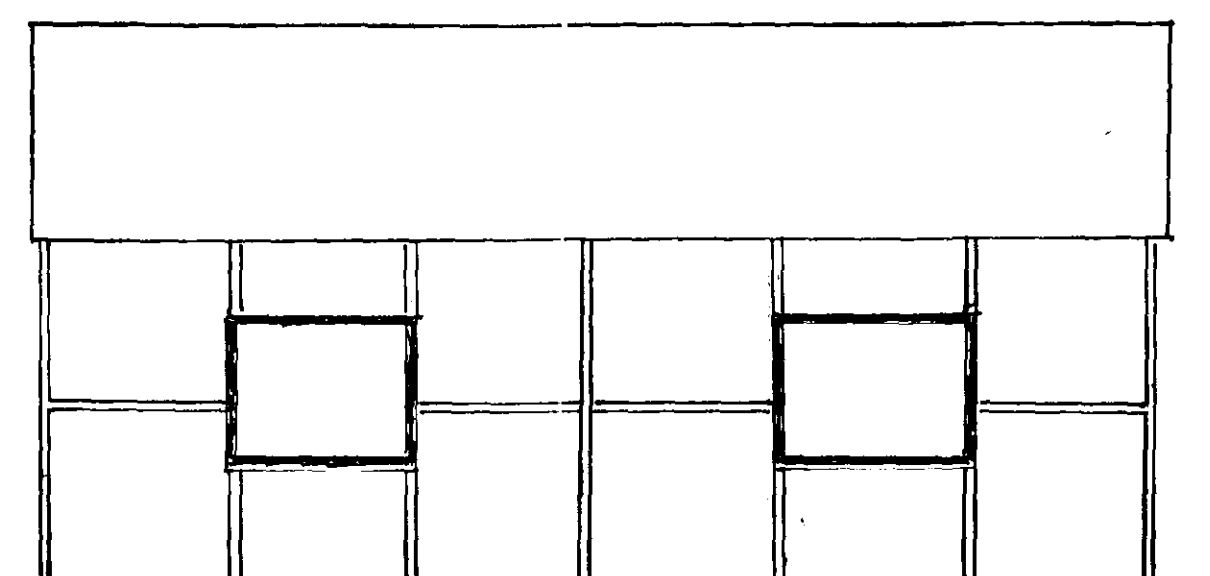

SOUTH ELEVATION. 1/50.

PROPOSED TRACTOR & IMPLEMENT SHED AT
TYE ROCK, MARSH ROAD, GEONEY DROVE END.
SPALDING, LINES, PE12 9PS
MR & MRS T.D. THORPWOOD.
TEL. 01406 550328

TIMBER CONSTRUCTED TRACTOR & IMPLEMENTS
SHED.
FLOOR 100mm CONCRETE ON 100mm HARDCORE BASE
3 COURSE BRICKWORK WITH DPC, TO SUPPORT
TIMBER FRAME OFF GROUND.
PANELLED SIDES AND ROOF WITH 3 LAYER
FELT COVERING. FINAL COAT MINERALISED
FINISH.

DETERMINED
PLAN

SOUTH HOLLAND DC
HOUSING PLANNING
24 JUL 2001
Ref: 0648/01