
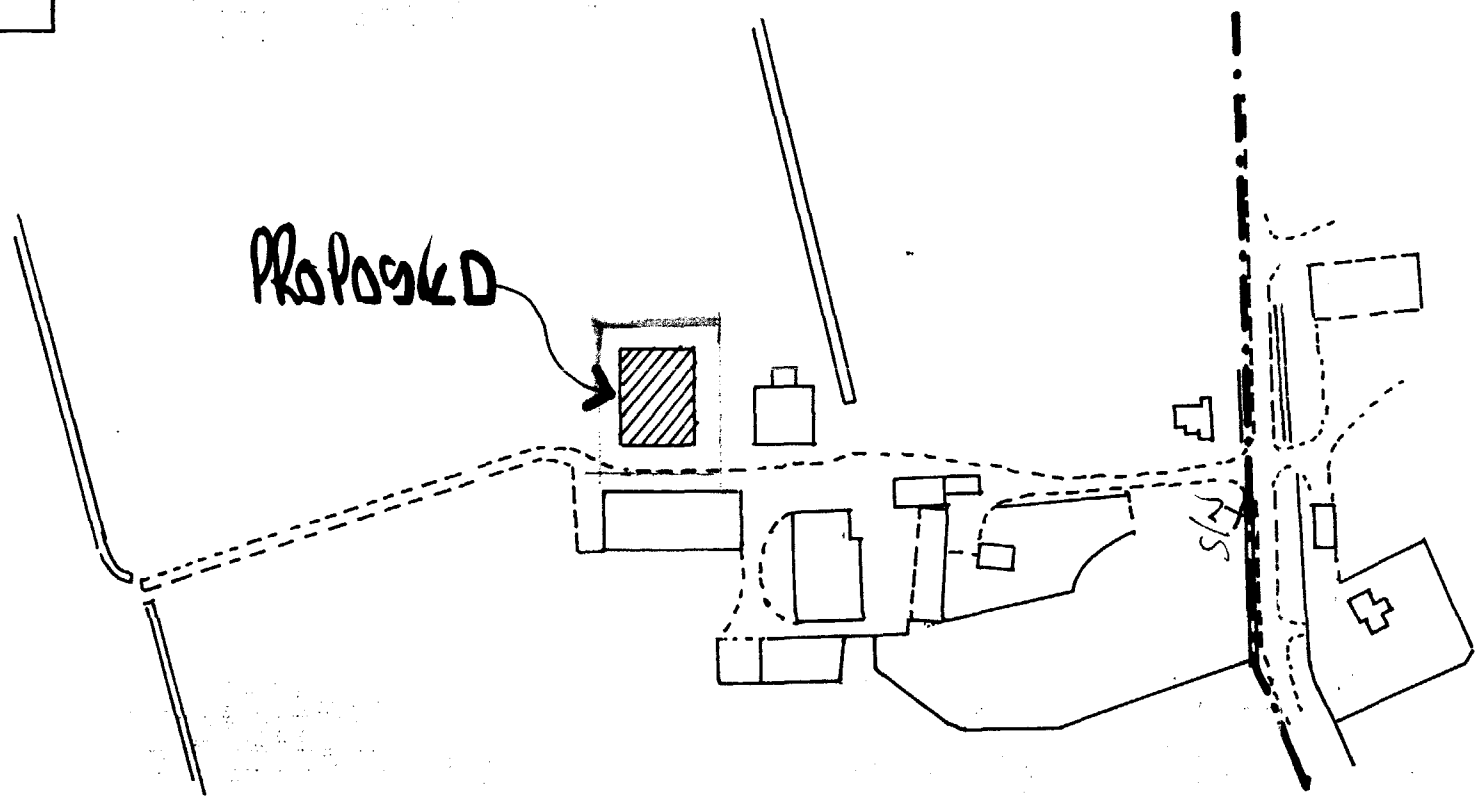


LOCATION PLAN

SCALE 1/2500

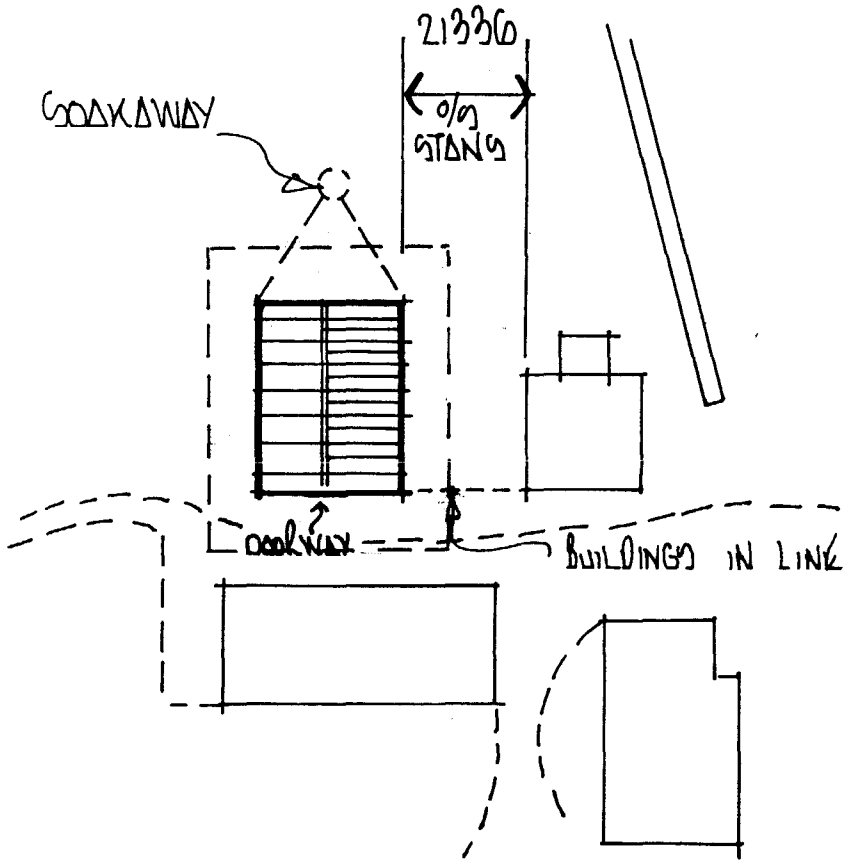

BLOCK PLAN

SCALE 1/1250

WARNING

THIS IS NOT A WORKING DRAWING. DESIGN AND SPECIFICATION CHECKS MUST BE CARRIED OUT IN CONJUNCTION WITH THE CONTRACTOR BEFORE ANY PART OF THE WORK IS COMMENCED, TO ENSURE THE CLIENTS REQUIREMENTS ARE SATISFIED.

CE48/98

DRAWING NO.

D.A. GREEN & SONS Ltd.
WHAPLODE, SPALDING, LINCS, PE12 6TL.
Tel: HOLBEACH (01406) 370585
Fax: HOLBEACH (01406) 370766

~~GENERAL NOTES~~

~~ALL HOLE SIZES MUST BE NOTED ON THE ACTUAL DETAILS. ALL WELDING TO BE mm FILLET WELD CONT. EXCEPT WHERE NOTED. ALL NOTCHES TO HAVE 10mm RADIUS.~~

REVISIONS	BY	DATE

DRAWING ISSUED TO

F.	W.	SP.	A.	AP.	T.	SM.	CR.
SC.	LP	RC	CM.	SO.	ST.	B.	

~~S/BLAST~~
~~PAINT~~
~~REPAINT~~

SCALE

DRAWN MW DATE JUNE 98

CHKD. DATE

CLIENT
W.B. WRIGHT & SONS

SITE
RED HOUSE FARM, GEDNEY MARSH, HOLBEACH

DETAILS
LOCATION PLAN & BLOCK PLAN

GREEN STRUCTURAL

~~WELD TESTING SCRUTINY~~ ~~YES~~ ~~NO~~

DRAWING NO. 1788/2