

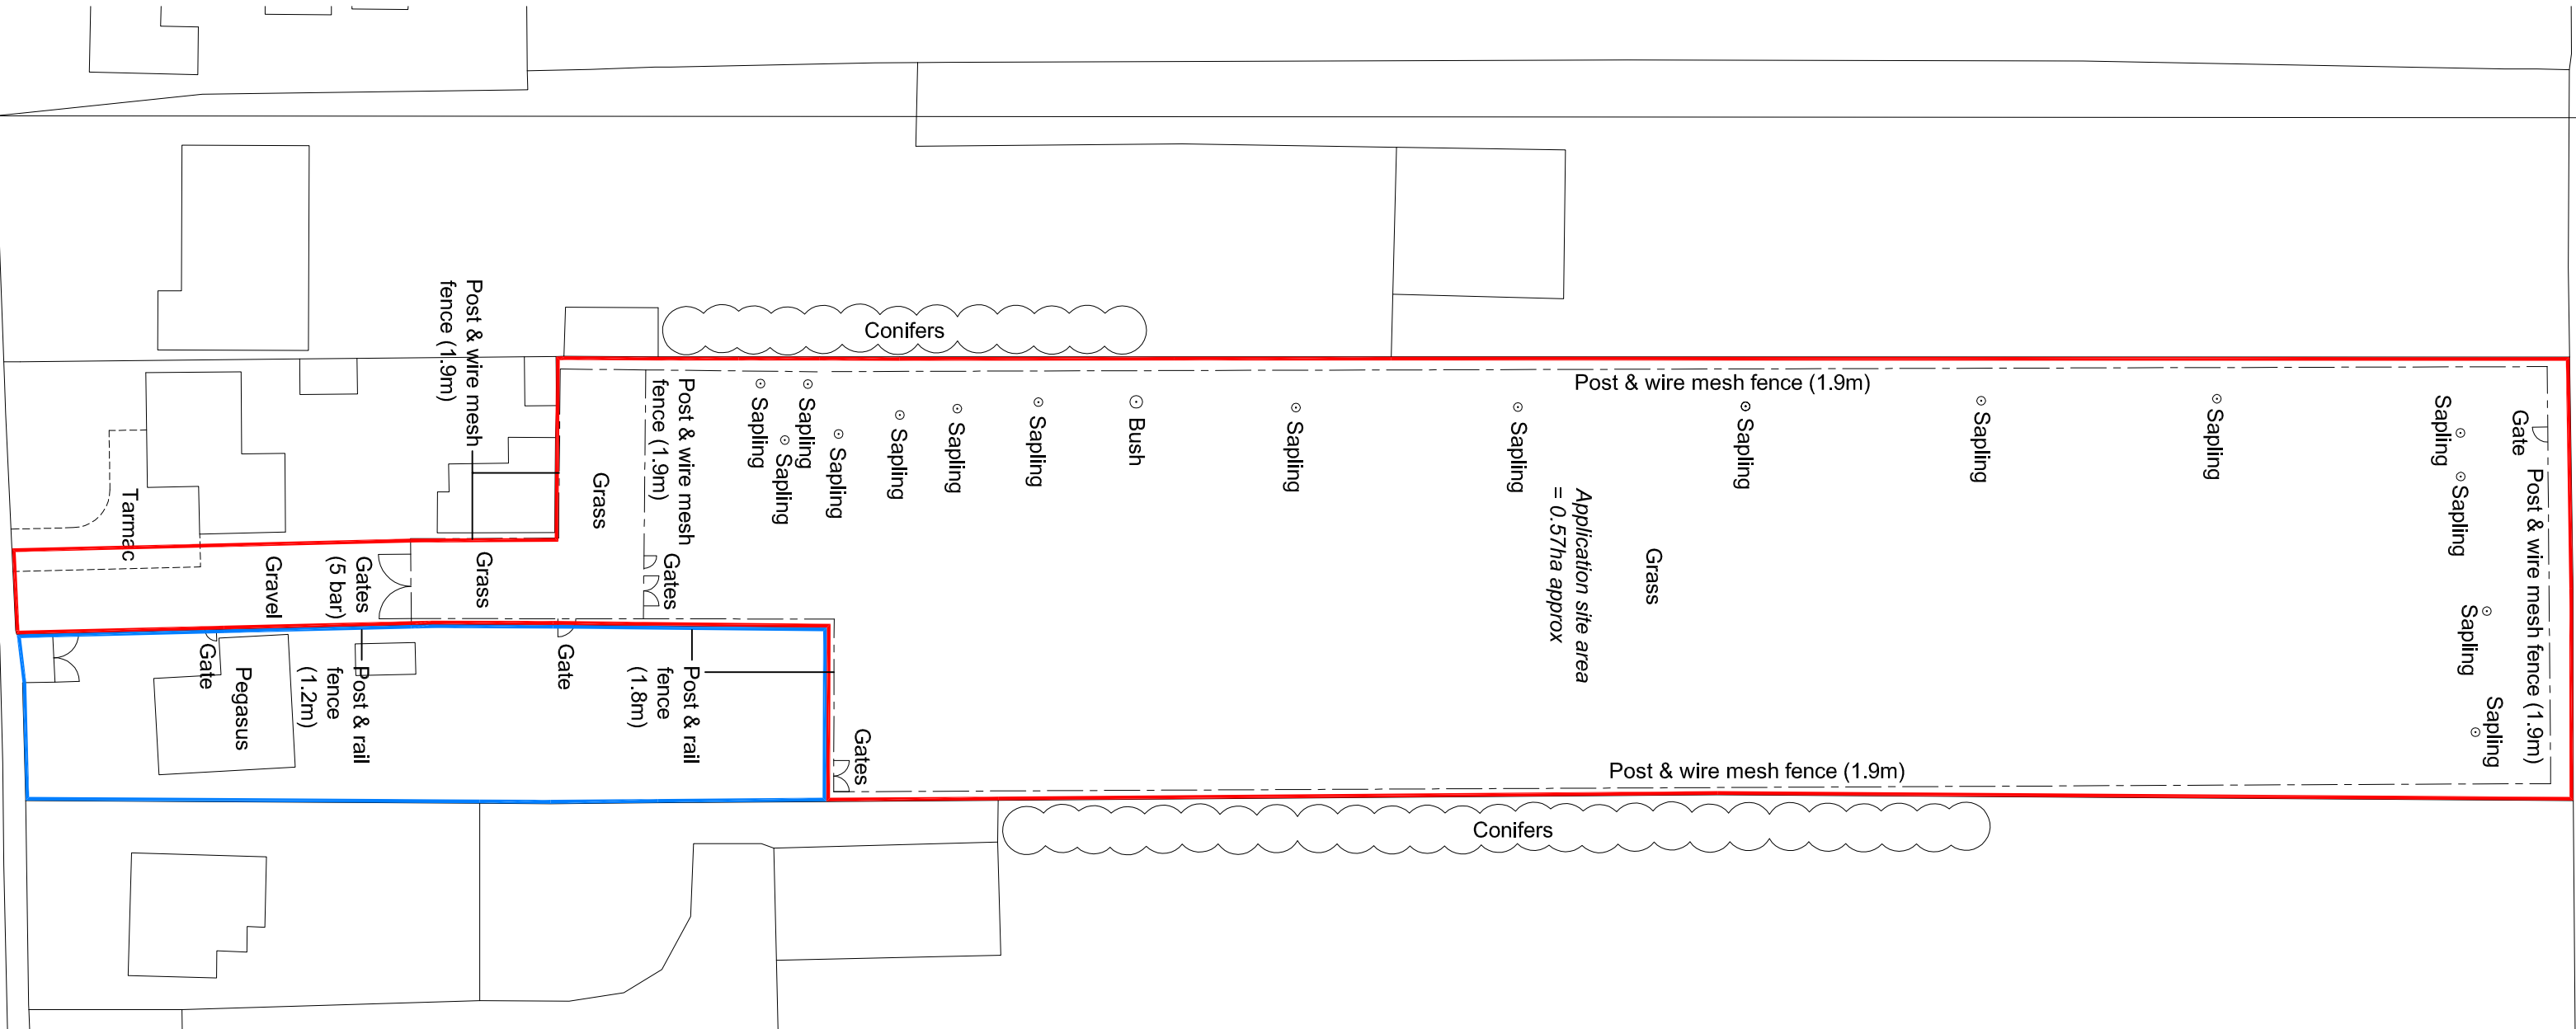
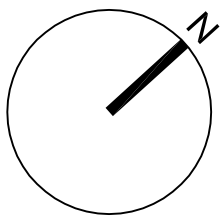


All drawings to be verified on site by Mike Connolly before the start of any site drawings or work is commenced either on their own behalf or that of sub-contractors.
Report any discrepancies to the Contract Administrator at once.
This drawing is to be used with all relevant Architects and Engineer's drawings and site information and is not to be used for any other purpose without the written consent of the relevant professional.
Andrew M Wright Ltd Registered in England & Wales No. 5282924
Registered Office: 25 Church Street, London, Spelthorpe, Middlesex, PE12 7TL.



LEGEND: DO NOT SCALE

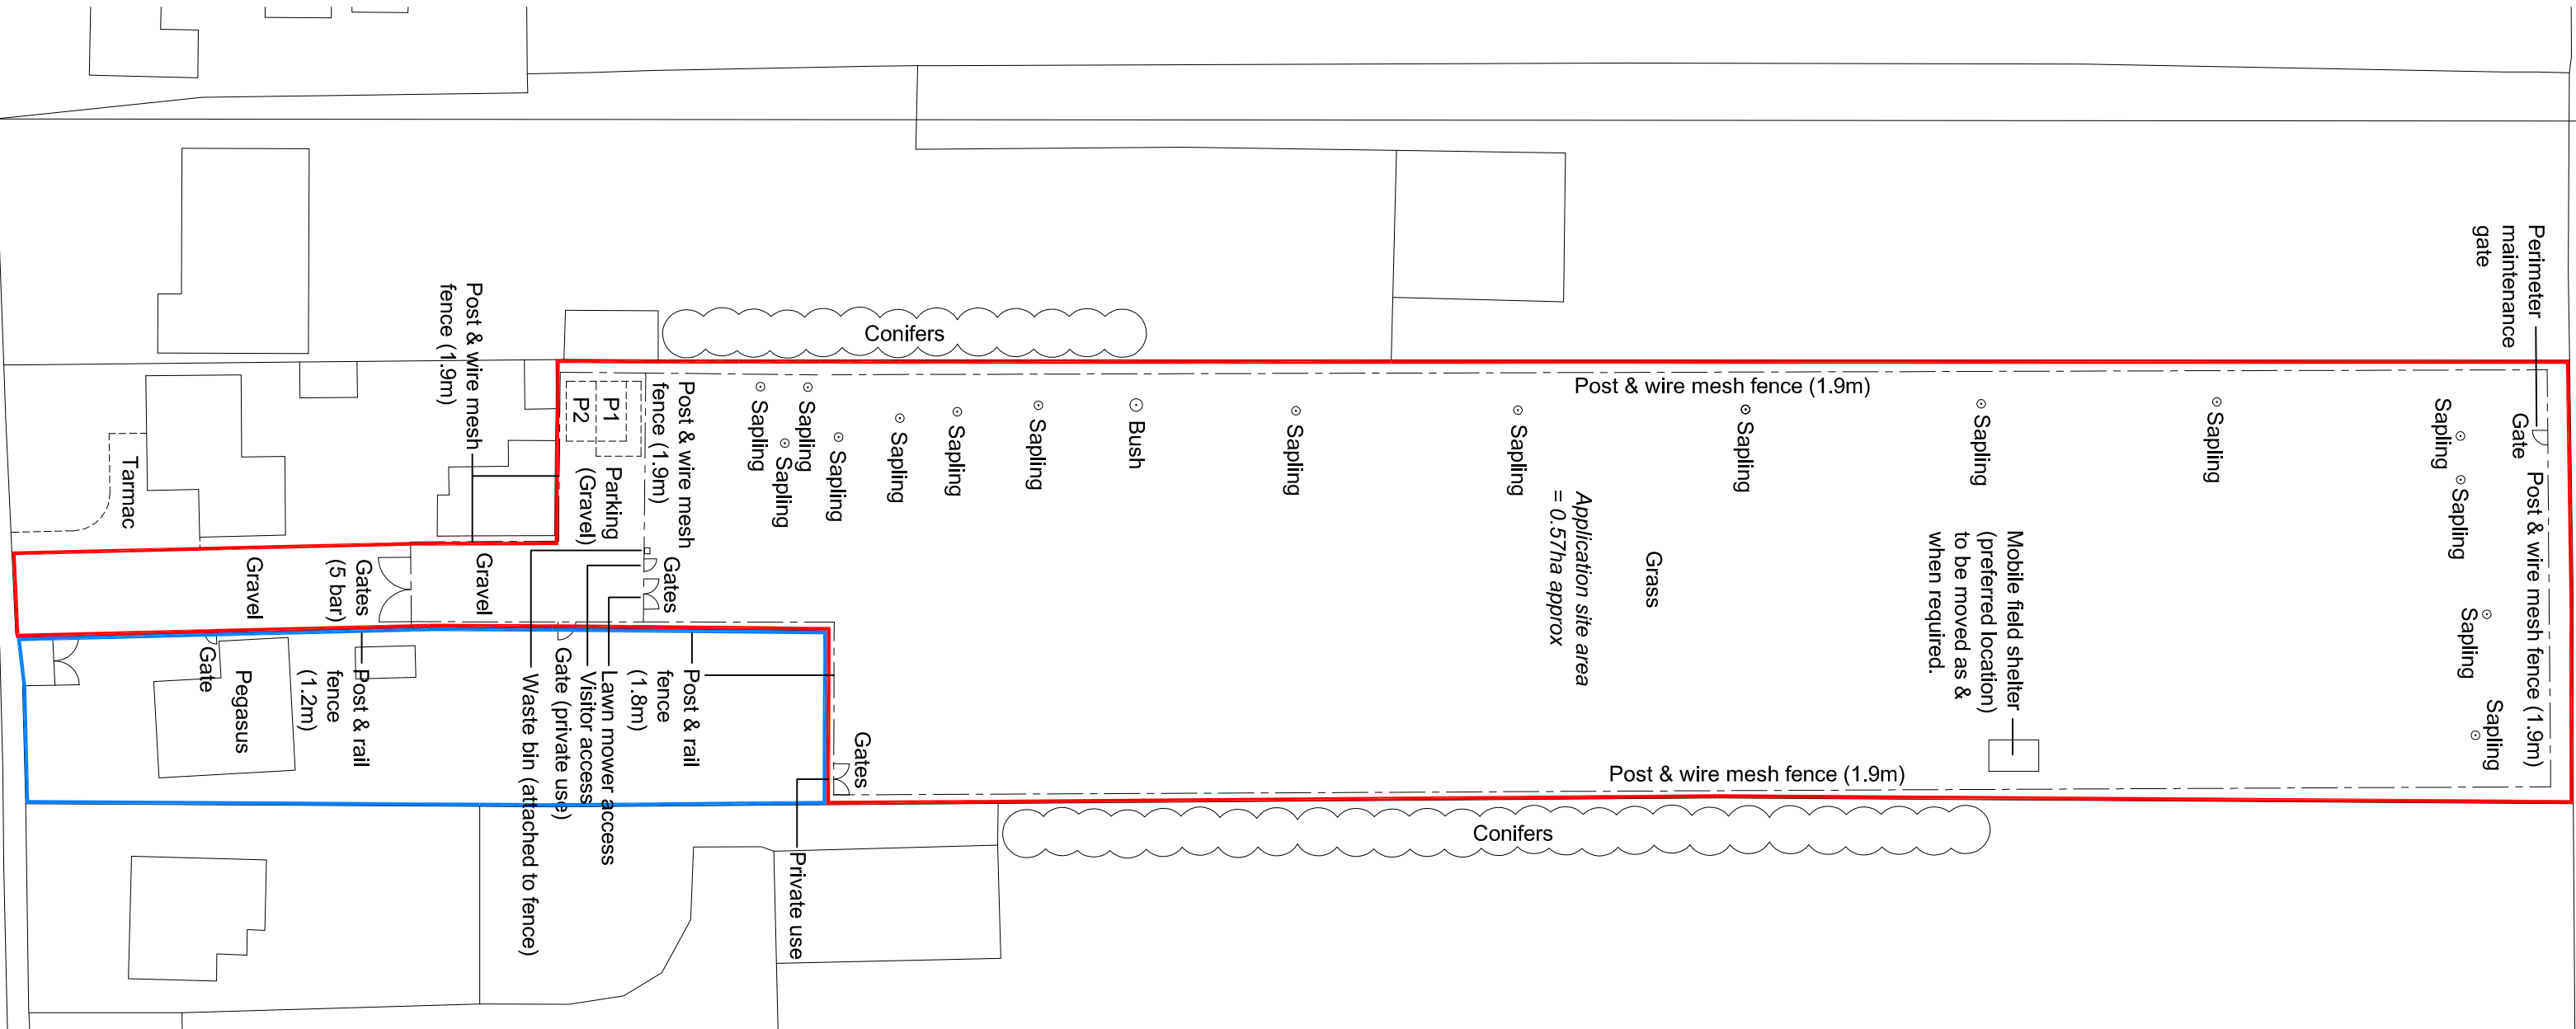

Existing Block Plan (1:500)

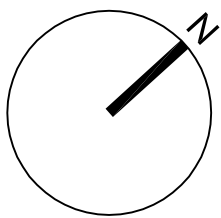


Proposed Block Plan (1:500)

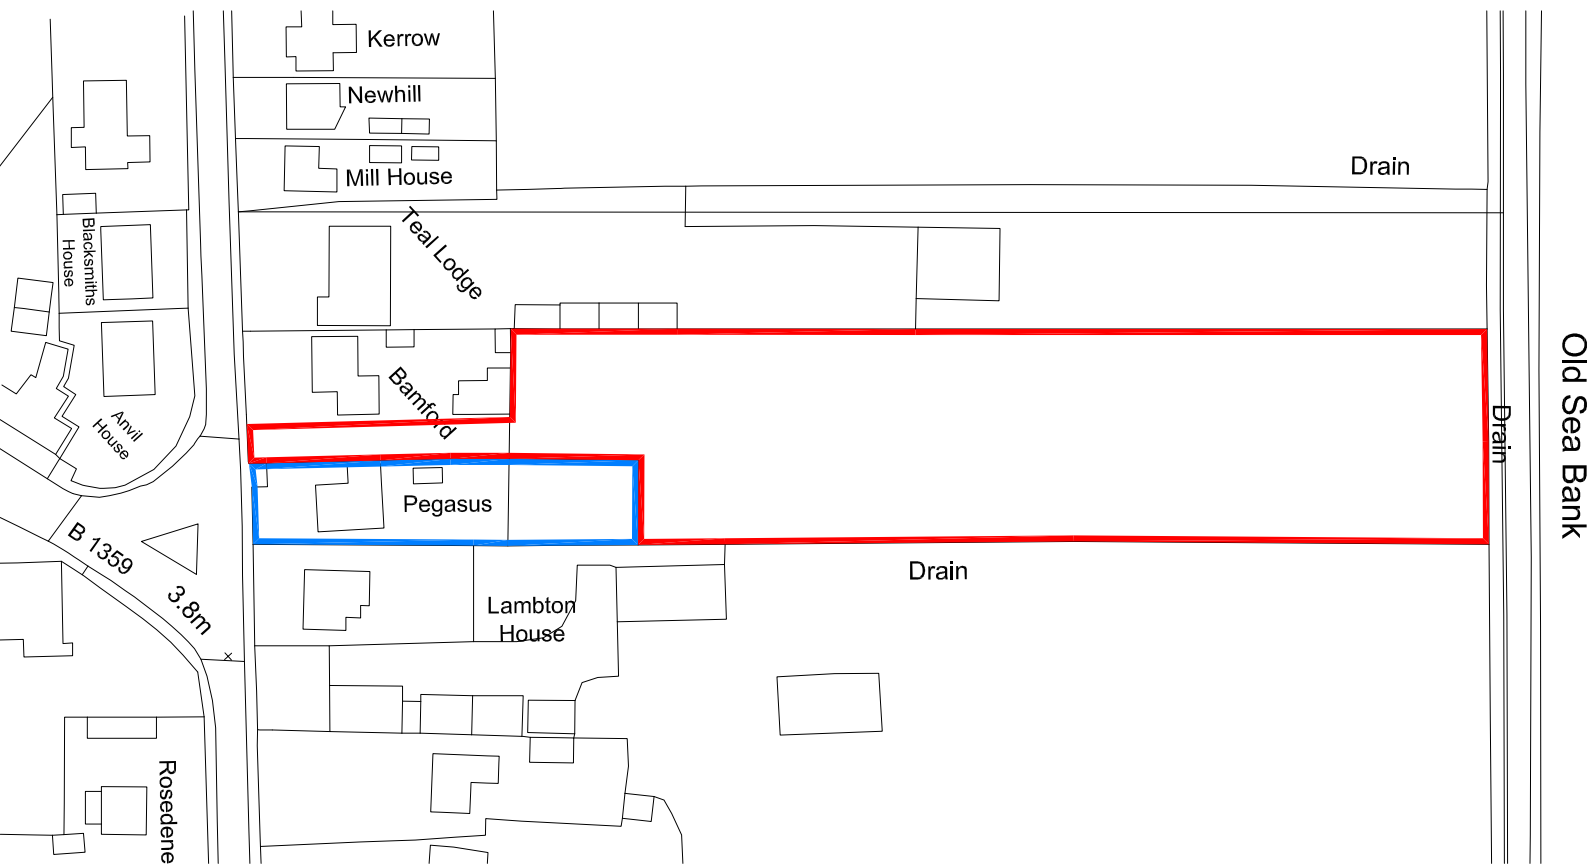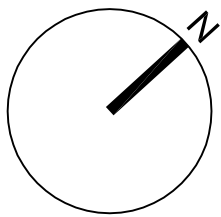

Location Plan (1:1250)

P1	28.06.22	Planning Issue	AMW / AMW
T02	27.06.22	Final Issue	AMW / AMW
D1	24.06.22	Final Issue	AMW / AMW
Revision:	Date:	Description:	Drawn: CJK

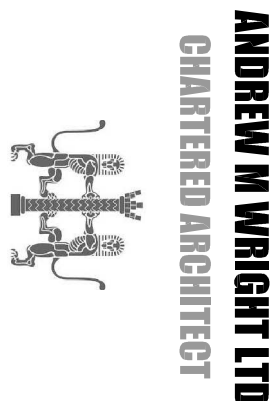

26 Joys Bank, Holbeach St Johns, Spalding, Lincs. PE12 8SD
Telephone: 01406 540573 Mobile: 07940 914778

Project: Pegasus
Dawson Road
Gedney Drive End

Location Plan & Block Plans

Client: Tracy Cloona

Drawn: AMW	Checked: AMW	Date: 24.06.22	Scale: As shown	Page: 8/8
Job No.: 0522202	Drawn No.: PD01	Stage: Planning	Revision: P1	