


Proposed section A-A
1:100



Existing section A-A
1:100

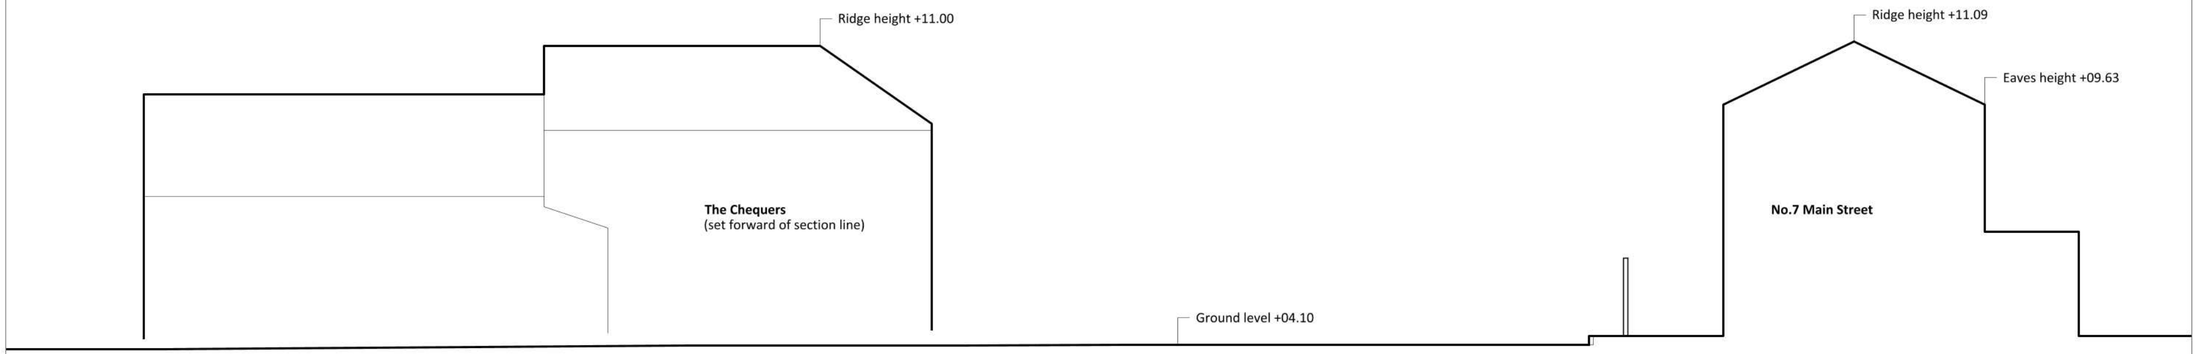

Section line A-A
1:200

Notes

Copyright
© Robert Doughty Consultancy Limited.
All rights described in the Copyright, Designs and Patents Act 1988 have been asserted.

Ordnance Survey Map
© Crown Copyright. OS Licence No: AR 100010613.

Dimensions
All dimensions shown are for the purposes of obtaining the relevant planning permission only.

CDM 2015
This drawing is for illustrative purposes and/or obtaining the relevant planning permission only. It should not be used for construction and accordingly, risk identification under the Construction (Design & Management) Regulations 2015 has not been undertaken.

0 2 4 6 8 10m
1.200

0 1 2 3 4 5m
1.100

Rev	By	Description	Date
A	WW	Ridge height revised	08.09.25

Current revision checked by: -

rdc
Robert Doughty Consultancy

32 High Street, Helpringham
Sleaford, Lincolnshire, NG34 0RA

Tel: 01529 421646
Email: admin@rdc-landplan.co.uk
Web: www.rdc-landplan.co.uk

Client
Mr G Franklin

Project
Residential Development
Land adjacent the Chequers, Gedney Dyke

Drawing
Proposed Section A-A

Scale @ A2	Date
As shown	04/09/25

Drawn By	Checked By
WW	-

Job Number	Status	Purpose of Issue
1185-12	RM	Reserved Matters

Drawing No. 1185-12_RM_SE01 **Rev** A