

ROOF PLAN

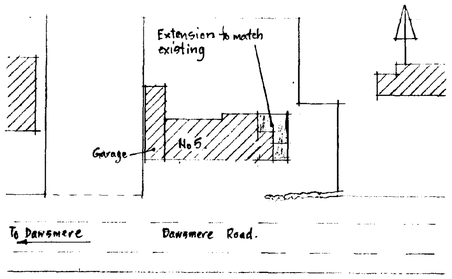

BLOCK PLAN SCALE 1:500

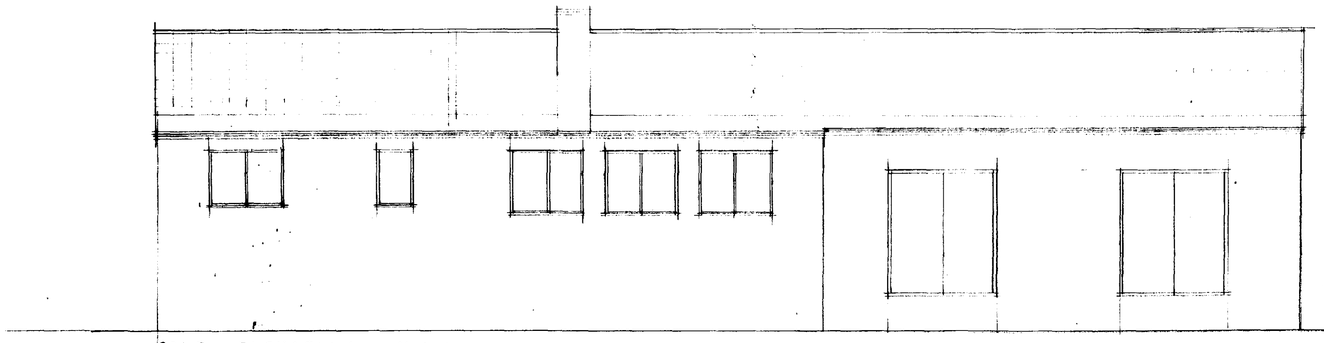

REAR ELEVATION NORTH

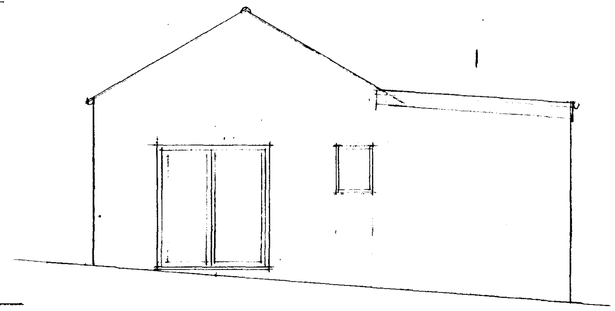

END ELEVATION EAST

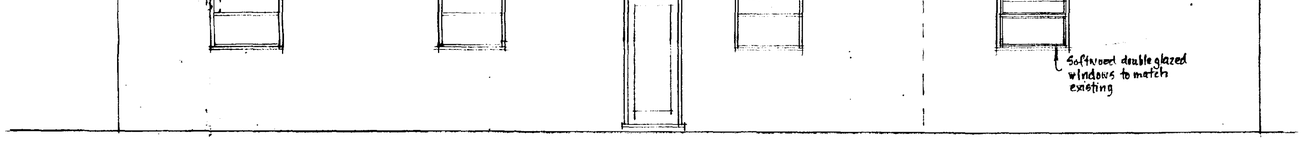

FRONT ELEVATION SOUTH

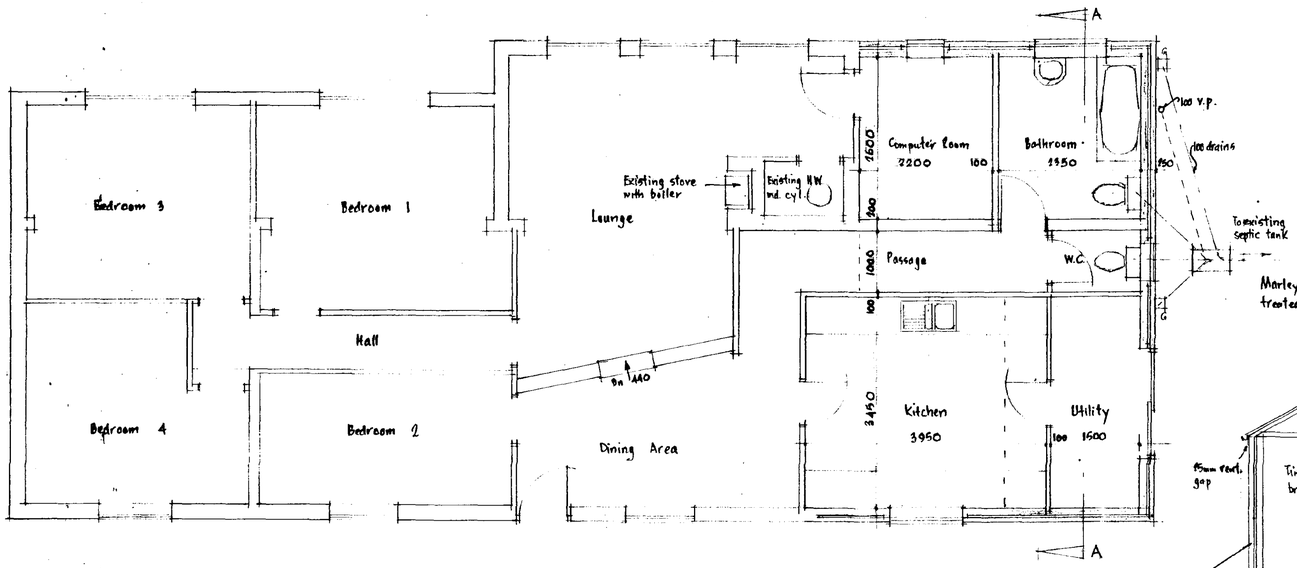

FLOOR PLAN

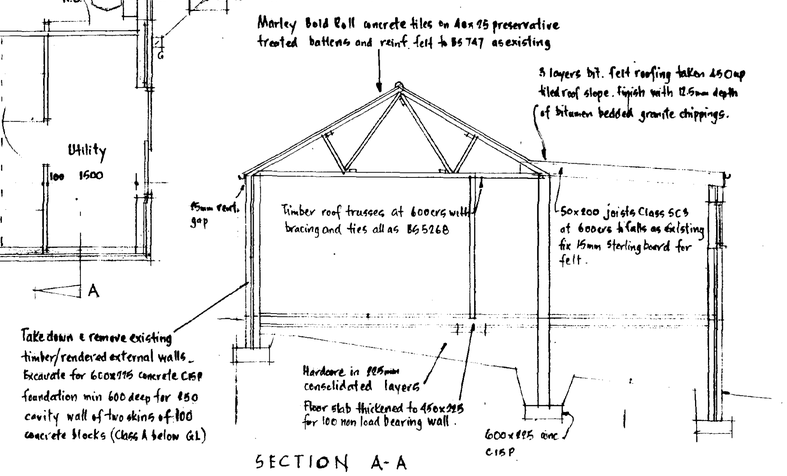

SECTION A-A

SOUTH HOLLAND DC
HOUSING & PLANNING
12 JUN 1997
Ref: 0592/97

ALTERATIONS and EXTENSION TO DWELLING AT 5 DAWSMERE ROAD, GEDNEY DROVE END, SPALDING FOR MR. R.A.H. HOPEWELL

DRAWING No. 200/1
SCALE 1:50 & 1:100
DATE 4.6.97
AMENDMENT

C. G. KERRIGON
BUILDING DESIGNER
7 MANOR DRIVE
BASTON
PETERBOROUGH
PE6 9PQ
Tel. 01778 560432